



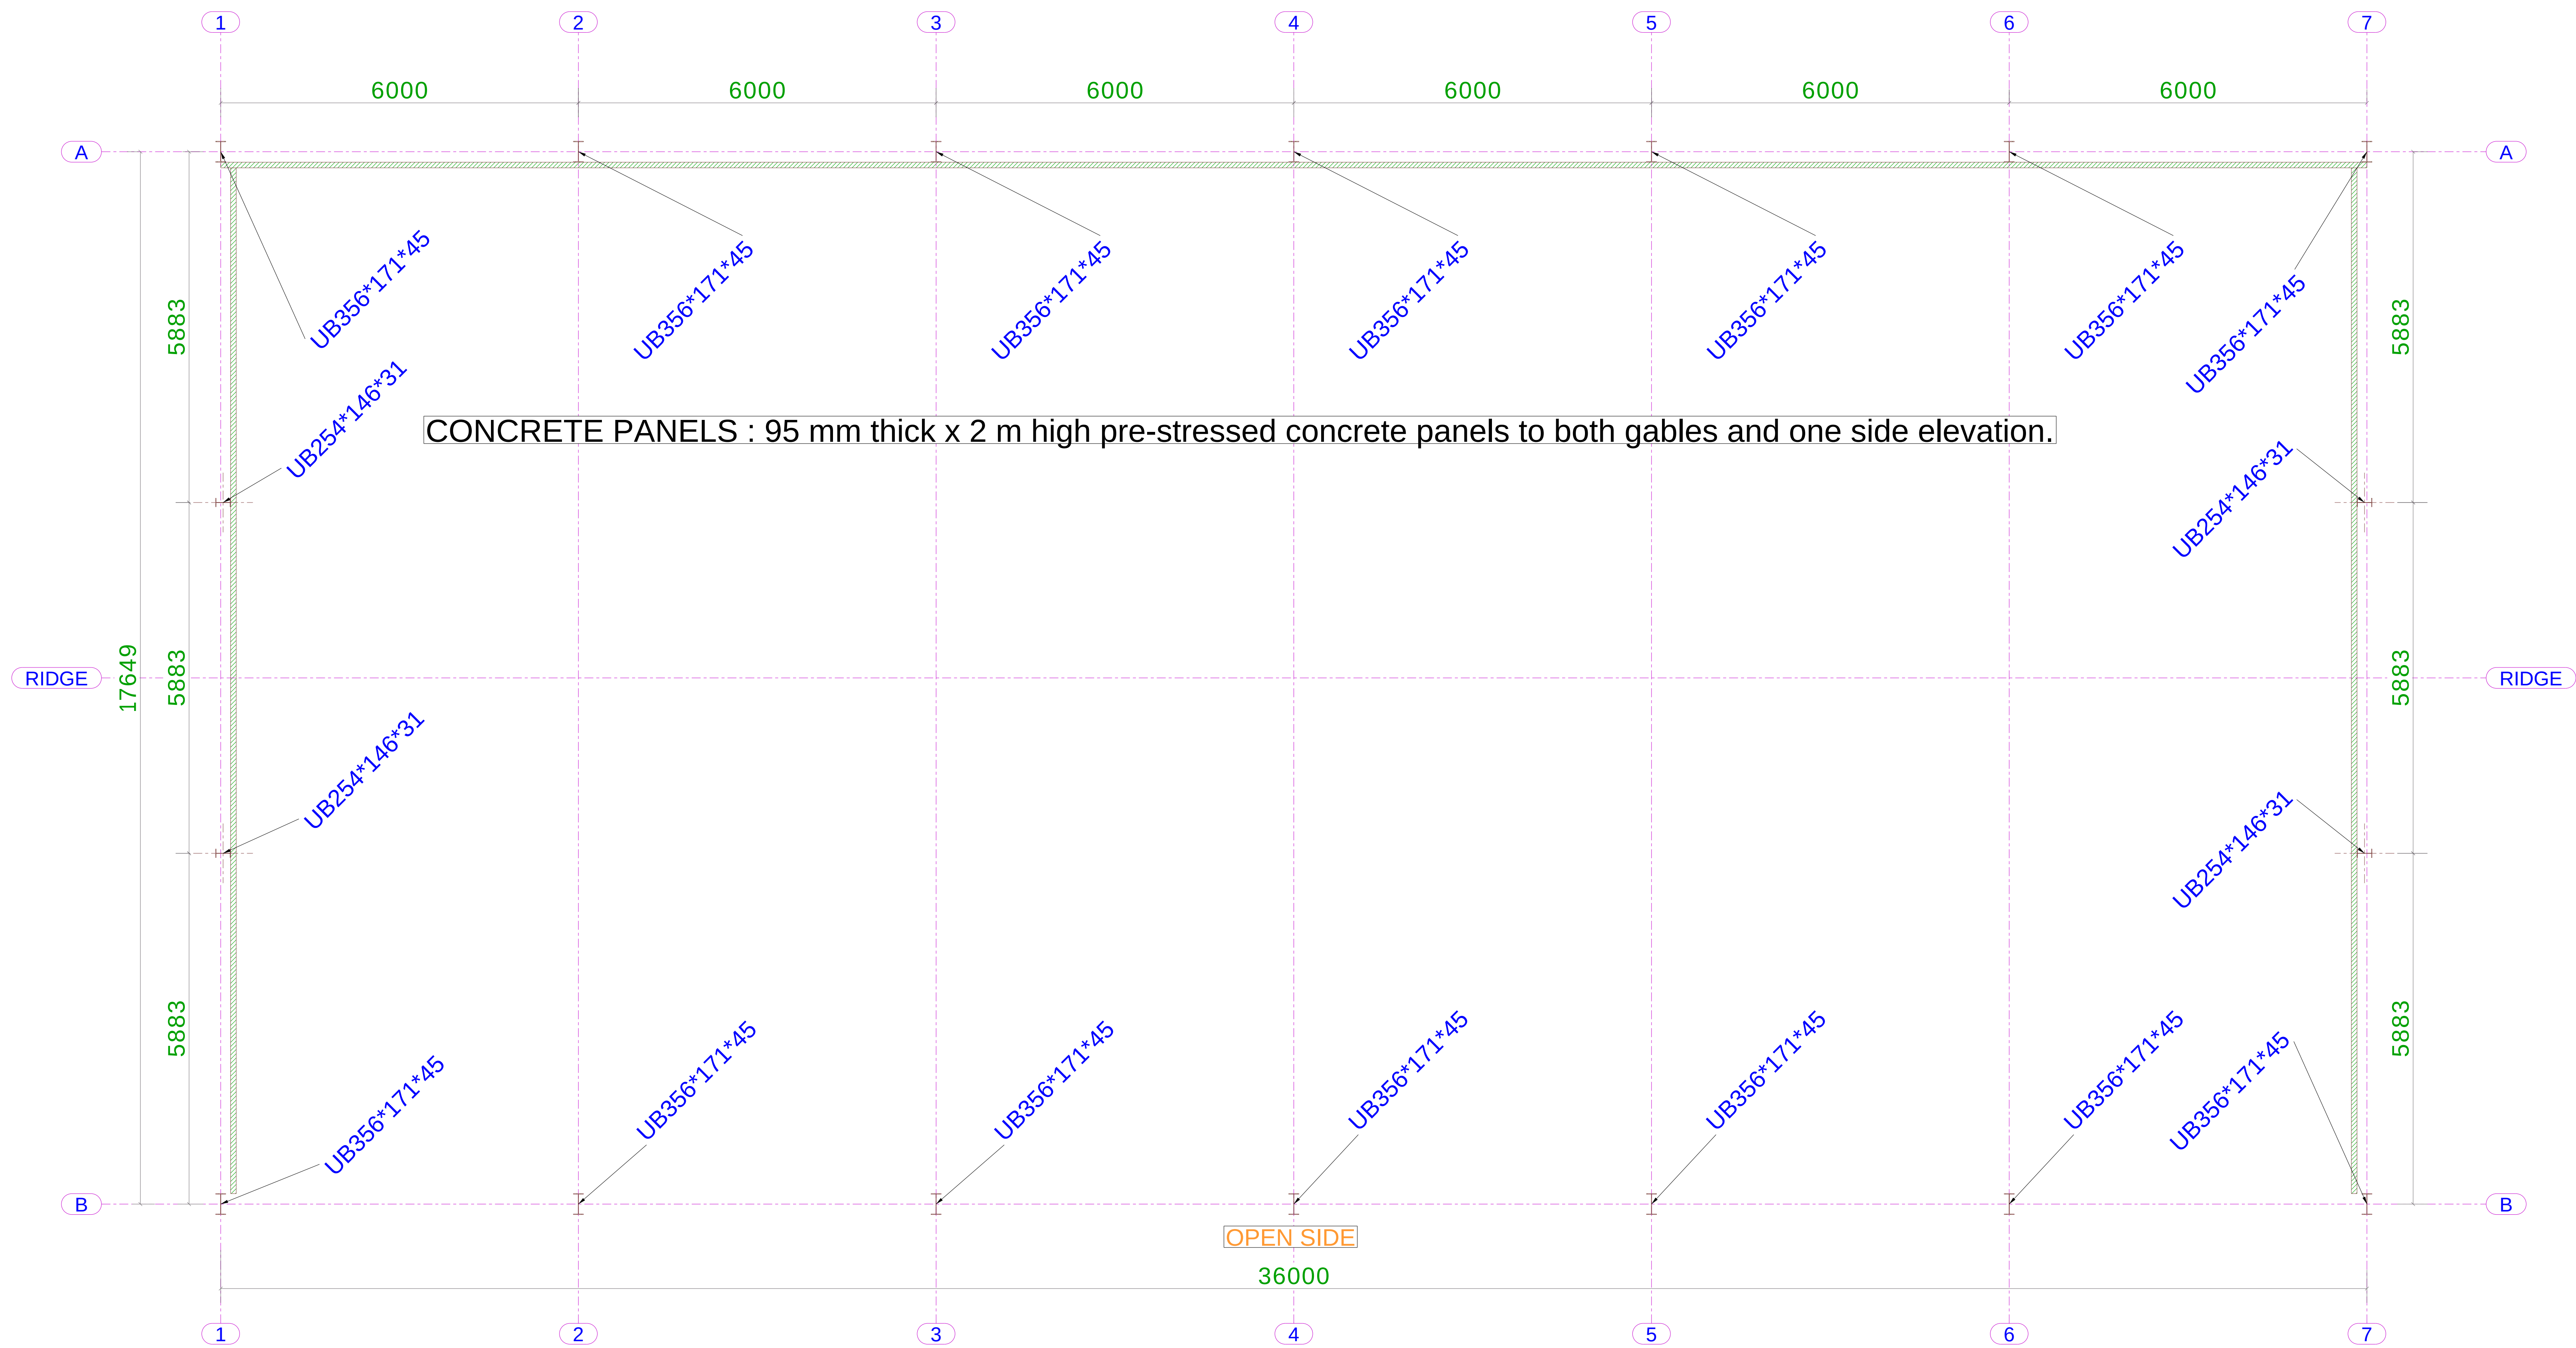

COLUMN LAYOUT
SCALE 1 : 50 @ A0

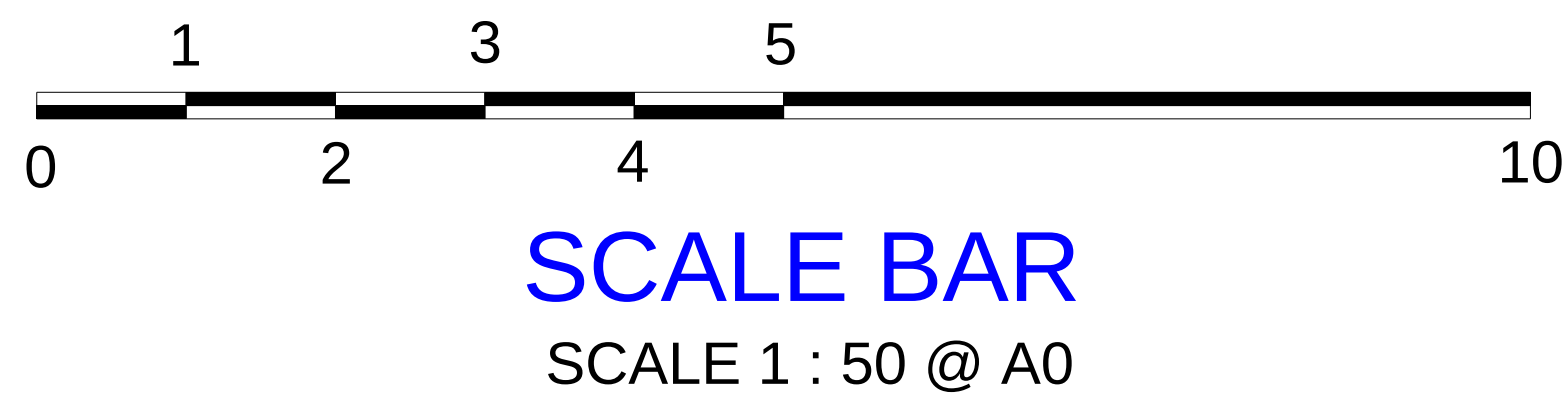

FOR PLANNING

ALL DIMENSIONS ARE IN MM			
REV MARK	REVISION DESCRIPTION	REVISION DATE	
Shufflebottom Ltd Cross Hands Business Park Cross Hands Llanelli, Carmarthenshire SA14 6RE Tel: 01269 831831		 SHUFFLEBOTTOM	
DRAWING TITLE		COLUMN LAYOUT	
CONTRACT		RPS	
MODELLED BY		RISHI	ISSUE DATE 16.06.2026
CONTRACT NO		D15515	SCALE 1:50
DRAWING No		G [1]	REVISION No.