



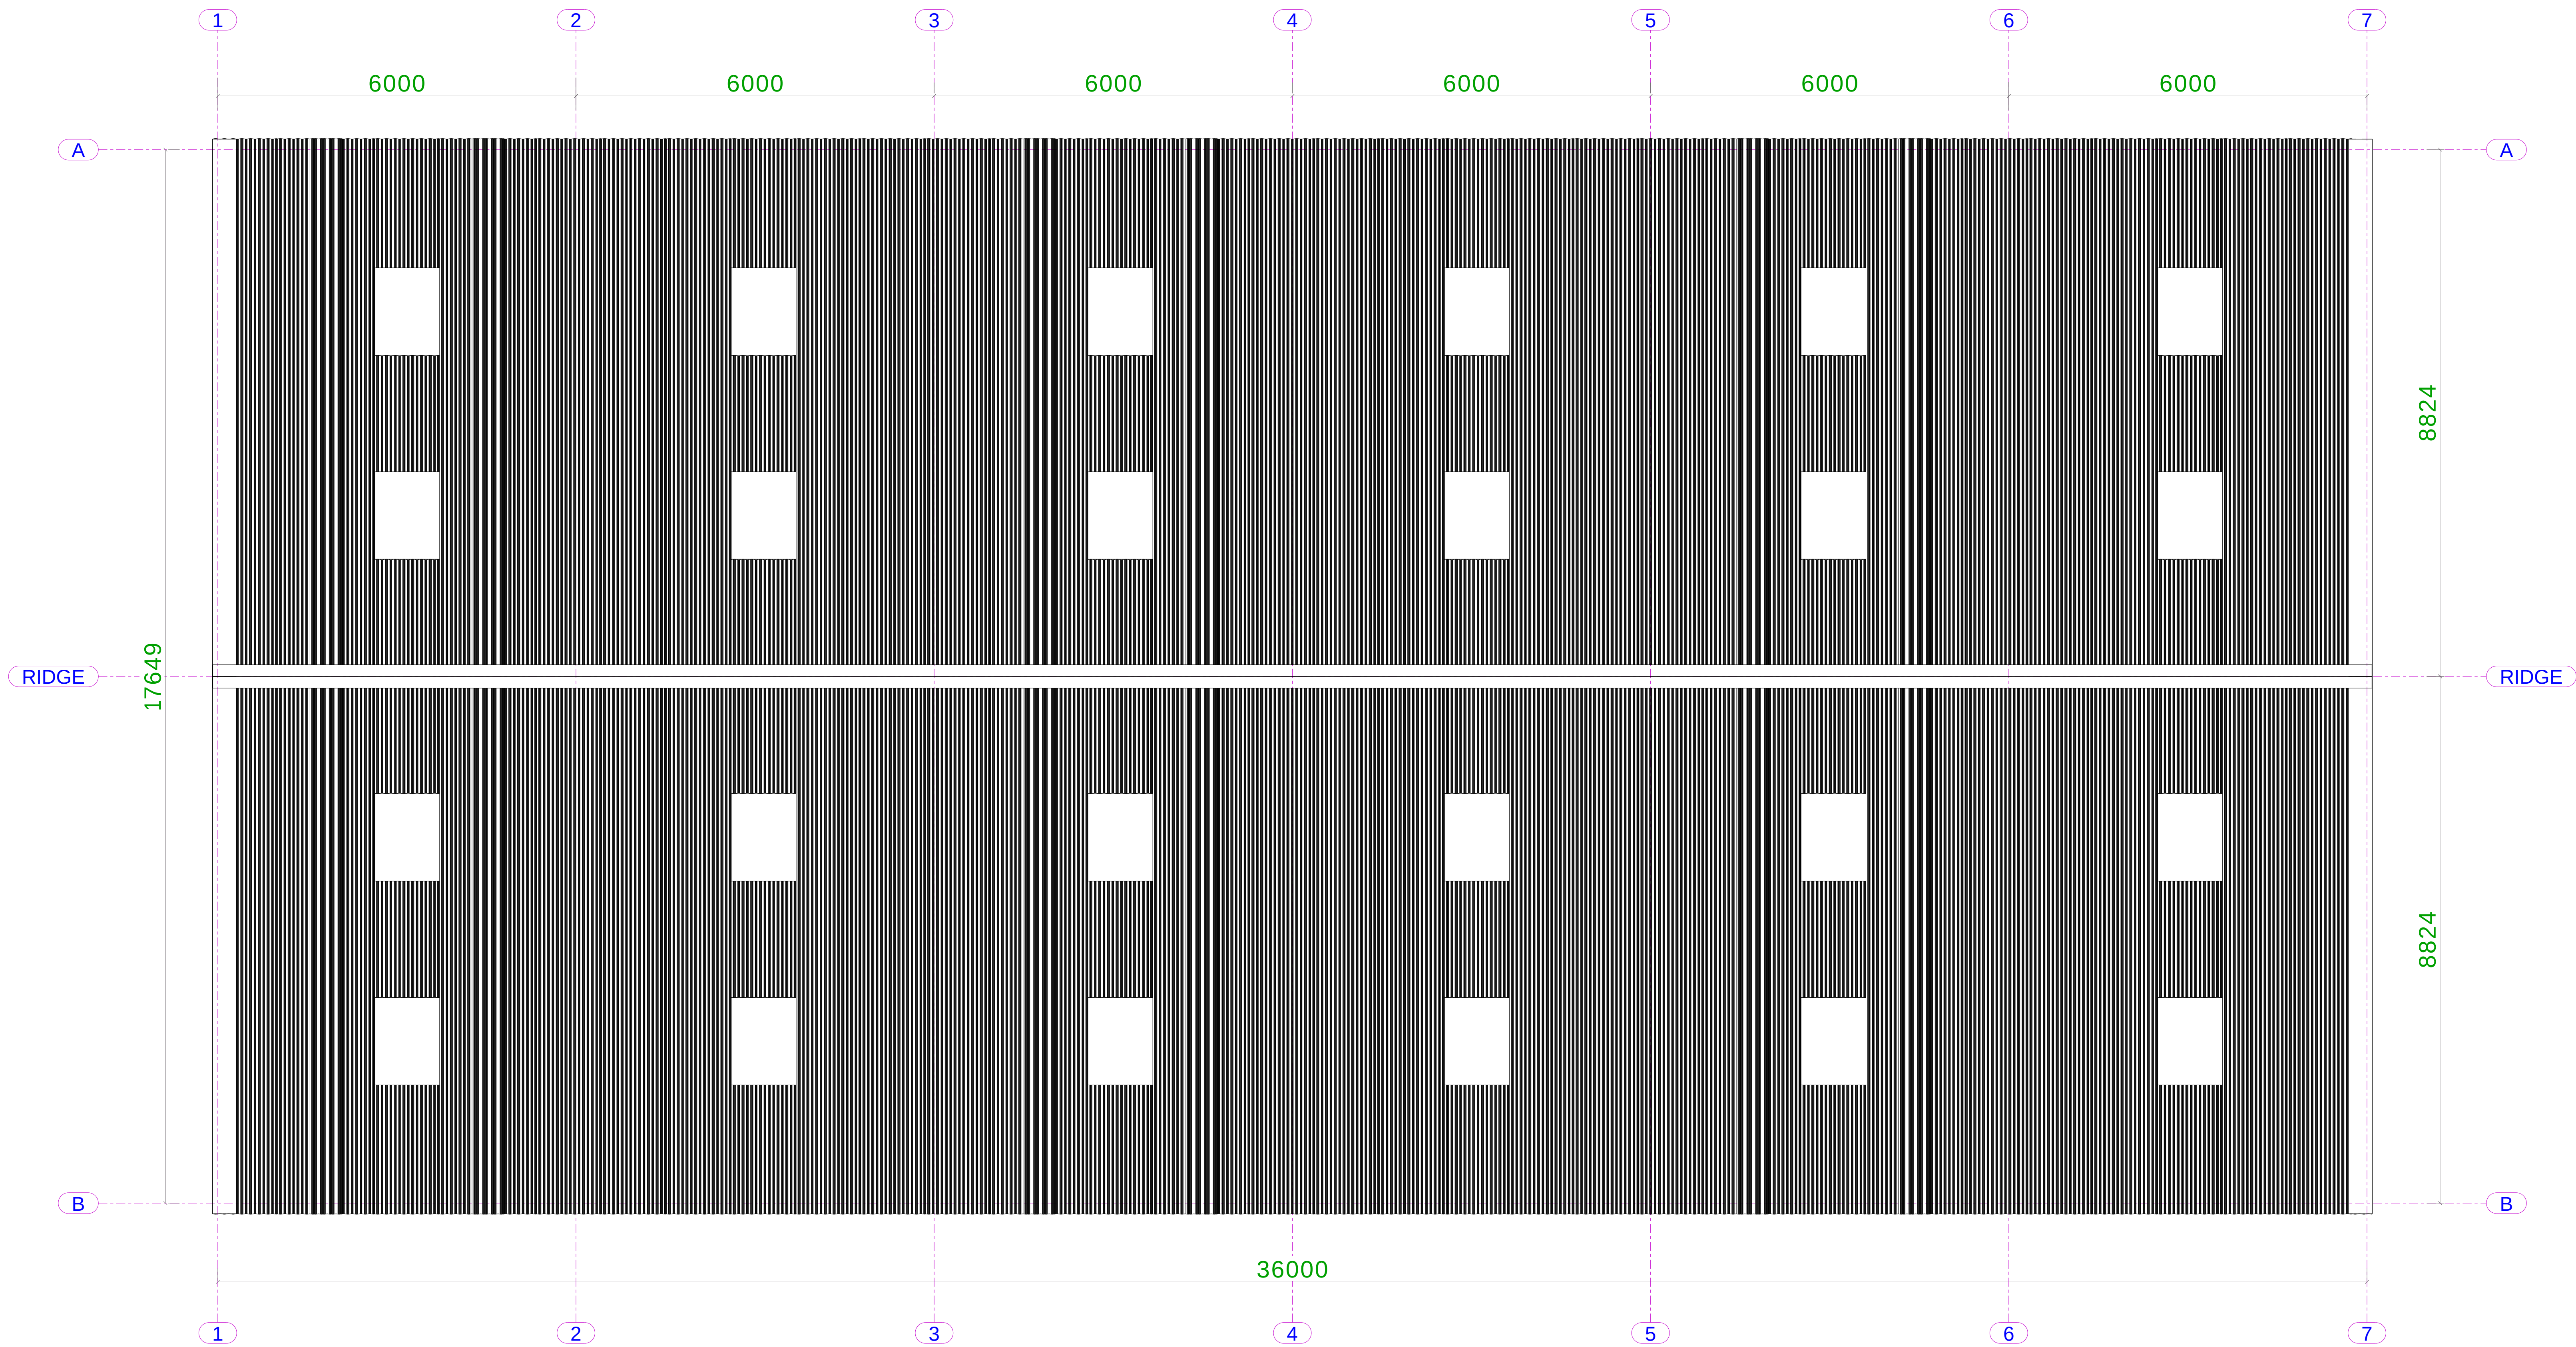

ROOF LAYOUT
SCALE 1 : 50 @ A0

ROOF CLADDING : Natural Grey P6R Fibre Cement with closed Ridges. With 24 no. 1.542 m long, 8 oz SAB Class 3 rooflights with red caps as per Health & Safety requirements.
All rainwater goods, i.e. 170 mm Deep Flow Style Grey or Black PVC Gutters & Downpipes.

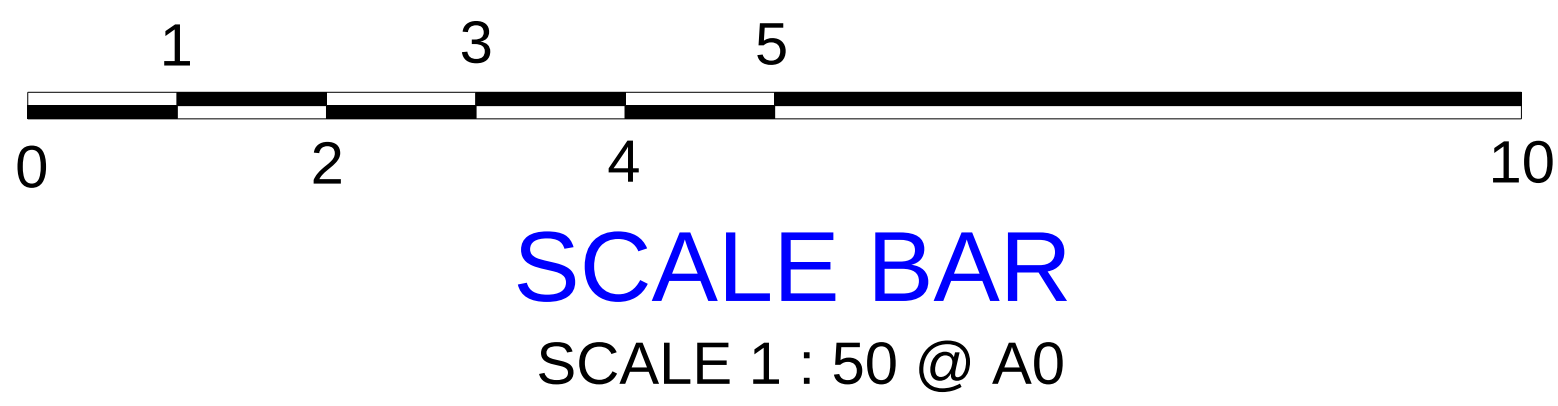

SCALE BAR
SCALE 1 : 50 @ A0

FOR PLANNING

ALL DIMENSIONS ARE IN MM			
REV MARK	REVISION DESCRIPTION	REVISION DATE	
Shufflebottom Ltd Cross Hands Business Park Cross Hands Llanelli, Carmarthenshire SA14 6RE Tel: 01269 831831		 SHUFFLEBOTTOM	
DRAWING TITLE		ROOF LAYOUT	
CONTRACT		RPS	
MODELLED BY		RISHI	ISSUE DATE 16.06.2026
CONTRACT NO		D15515	SCALE 1:50
DRAWING No		G [2]	REVISION No.