


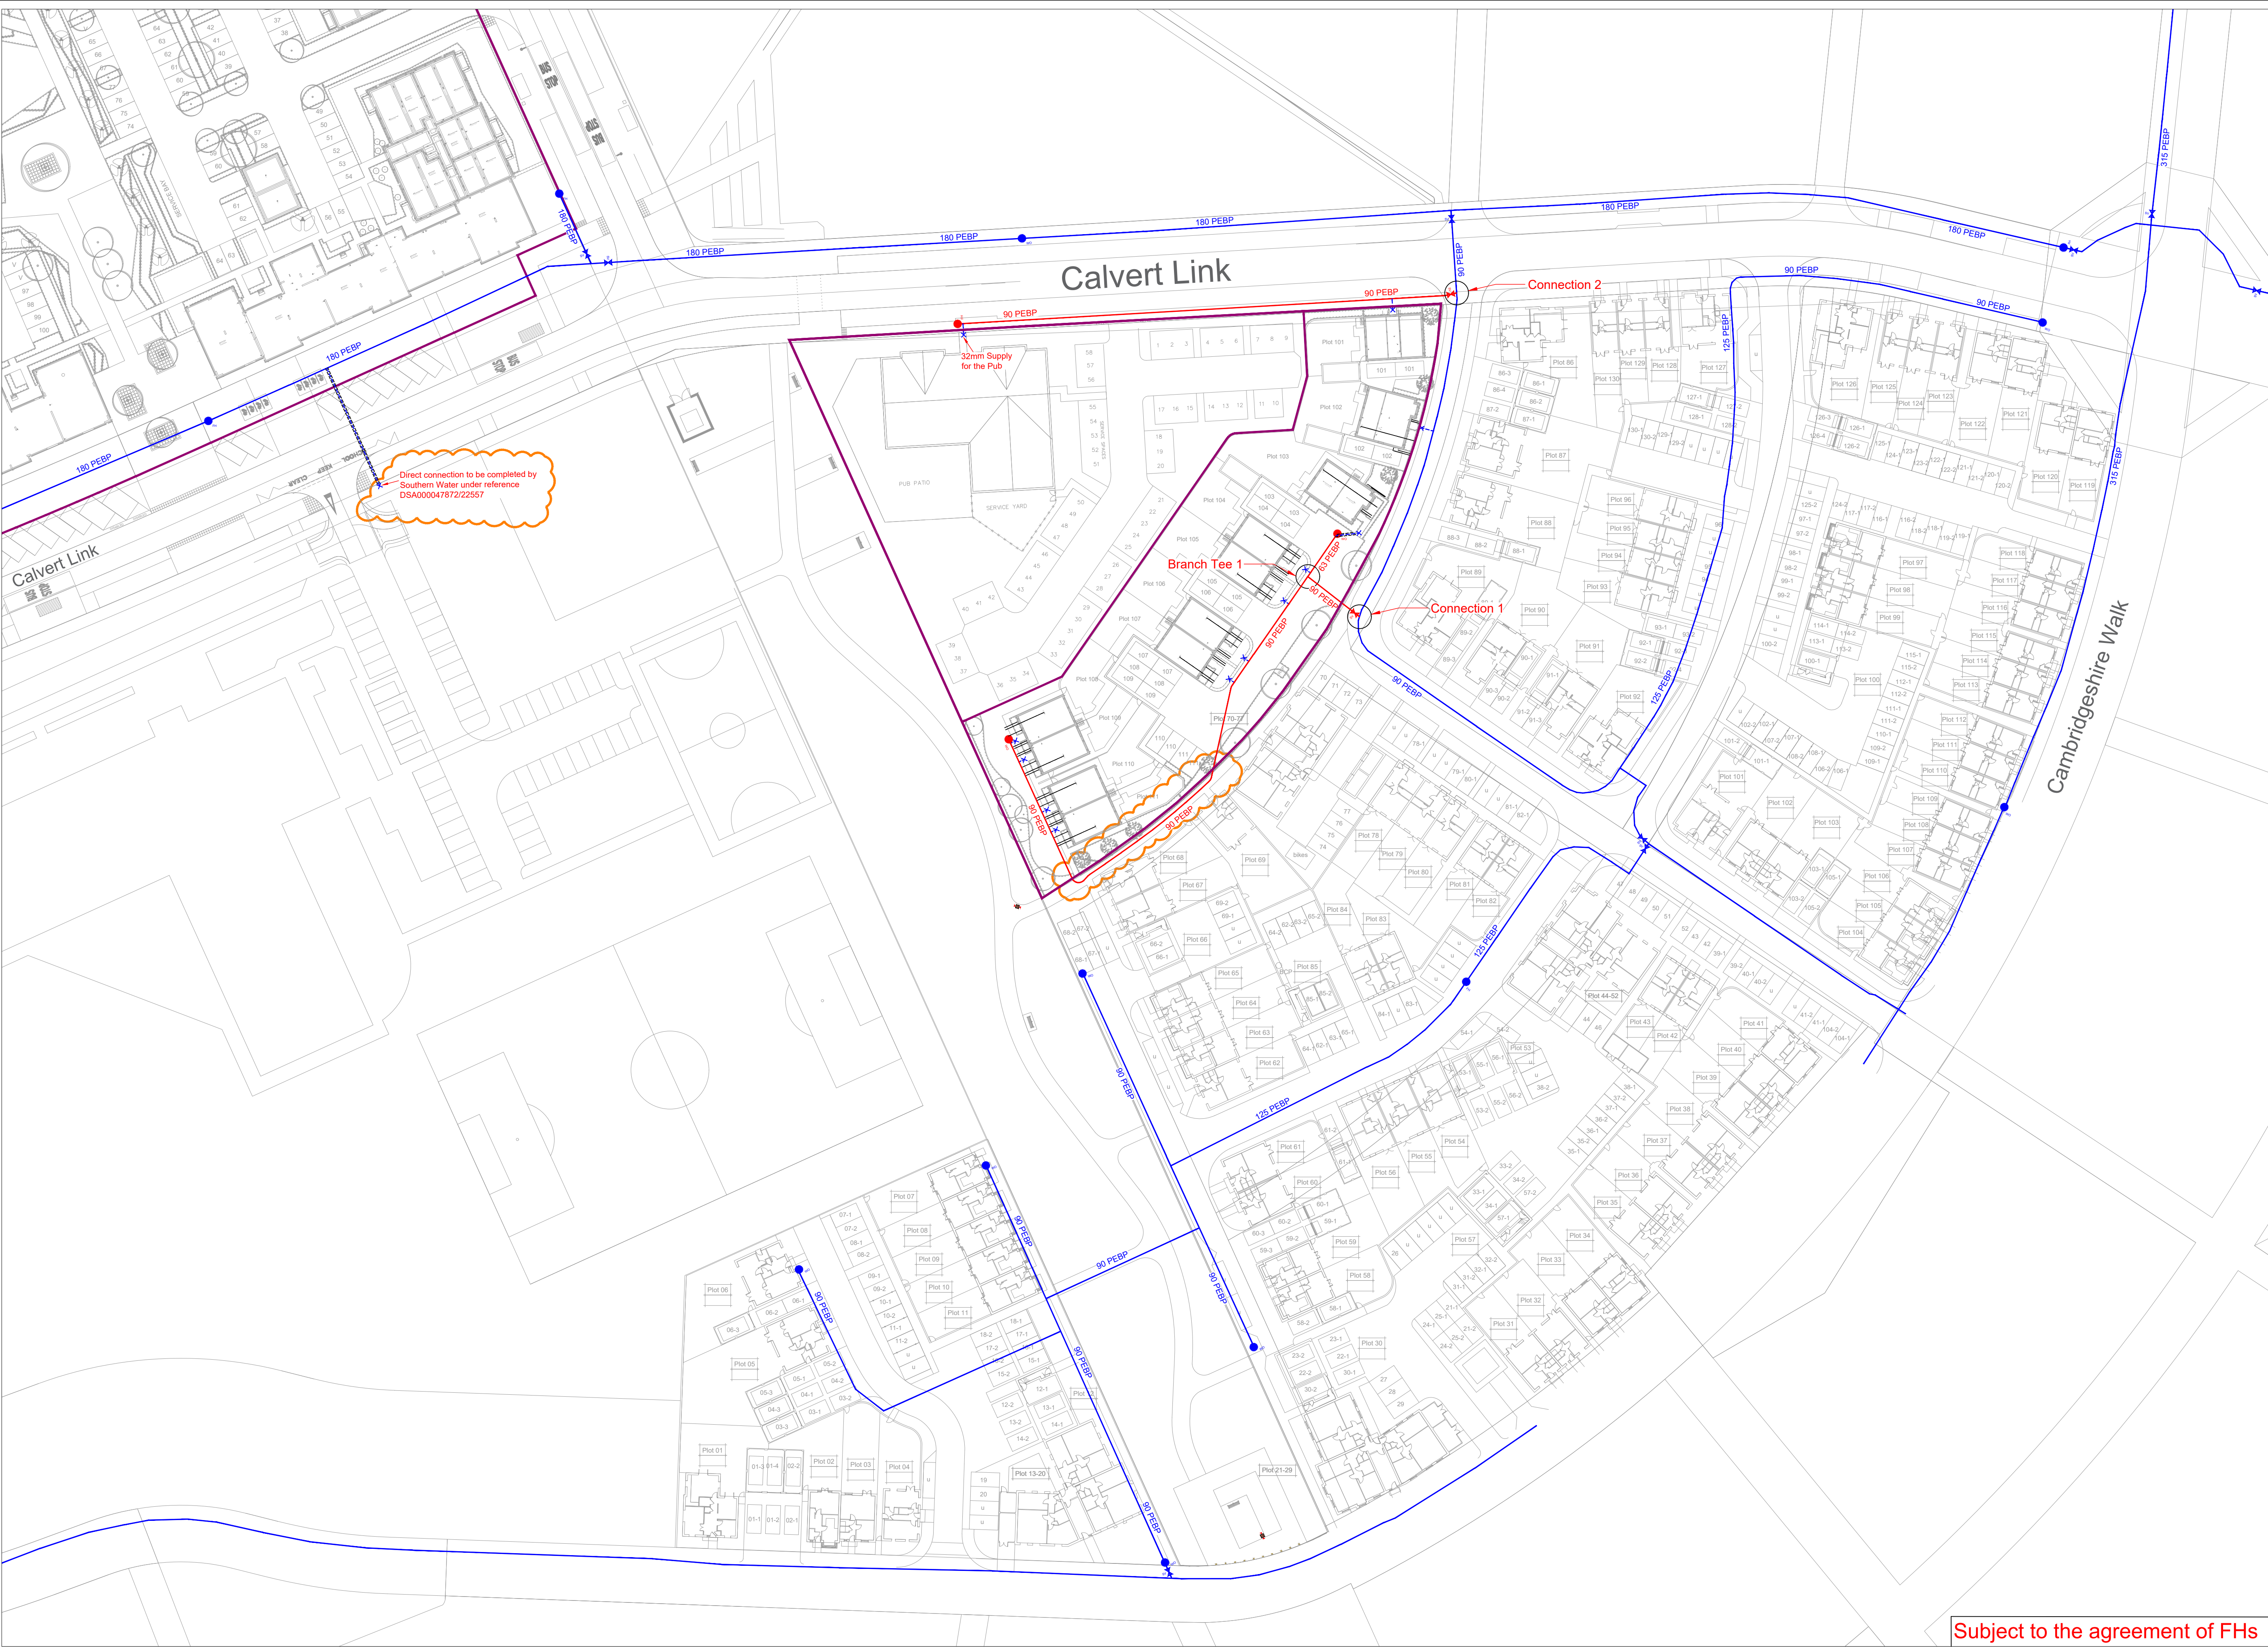

1. ALL CROSSINGS AND PIPE LAYING DEPTH SHALL BE IN ACCORDANCE TO N.J. 7.

2. APPROPRIATE SEPARATION OF WATER MAINS FROM OTHER UTILITIES IS TO BE STRICTLY ADHERED TO AT ALL TIMES IN ACCORDANCE WITH N.J. 7.

3. ALL PIPES AND FITTINGS ARE COMPLIANT WITH REG 31 AND ARE ON THE OWNERS LIST OF APPROVED PRODUCTS FOR USE IN PUBLIC WATER SUPPLY IN THE UNITED KINGDOM.

4. ANY TRICONNEXILENT WORKS WITHIN ANY CONTAMINATION ZONES SHOWN ARE TO BE BARRIER PIPE.

5. UNLESS OTHERWISE STATED ALL SERVICES ARE TO BE 25mm AS STANDARD.

6. UTILITY TRENCHES THAT ARE UNDER THE EXISTING OR ANTICIPATED TREE CANOPY WILL REQUIRE ROOT PROTECTION.

7. WHERE FE IS SPECIFIED ON THE DESIGN, BUT CONTAMINATED LAND IS ENCOUNTERED, THE DESIGN TEAM NEED TO BE NOTIFIED IMMEDIATELY AND CONSTRUCTION SHOULD CEASE UNTIL FURTHER INSTRUCTION.

8. FOR REGULATORY COMPLIANCE AND TO MAINTAIN WATER QUALITY, ALL INSTALLED WATER MAINS ARE TO BE COMMISSIONED WITH ADEQUATE FLOW MAINTAINED WITHIN 6 MONTHS OF BEING INSTALLED. ANY WATER MAIN INSTALLED AND NOT COMMISSIONED WITHIN THIS TIMESCALE IS AT THE DEVELOPER'S RISK.

UNAPPROVED

Southern Water

TriConnex

1

2

INCUMBENT WATER AUTHORITY PIPE & FITTING SCHEDULE

FITTING	SIZE (mm)	UNIT	PIPE SIZE (mm)	MATERIAL	LENGTH (m)
Sluice	150	2	150	PE80	100
Sluice	100	2	100	PE80	100
Sluice	75	2	75	PE80	100
Sluice	50	2	50	PE80	100
Sluice	25	2	25	PE80	100
Sluice	15	2	15	PE80	100
Sluice	10	2	10	PE80	100
Sluice	5	2	5	PE80	100
Sluice	3	2	3	PE80	100
Sluice	2	2	2	PE80	100
Sluice	1	2	1	PE80	100
Sluice	0.5	2	0.5	PE80	100
Sluice	0.25	2	0.25	PE80	100
Sluice	0.125	2	0.125	PE80	100
Sluice	0.0625	2	0.0625	PE80	100
Sluice	0.03125	2	0.03125	PE80	100
Sluice	0.015625	2	0.015625	PE80	100
Sluice	0.0078125	2	0.0078125	PE80	100
Sluice	0.00390625	2	0.00390625	PE80	100
Sluice	0.001953125	2	0.001953125	PE80	100
Sluice	0.0009765625	2	0.0009765625	PE80	100
Sluice	0.00048828125	2	0.00048828125	PE80	100
Sluice	0.000244140625	2	0.000244140625	PE80	100
Sluice	0.0001220703125	2	0.0001220703125	PE80	100
Sluice	0.00006103515625	2	0.00006103515625	PE80	100
Sluice	0.000030517578125	2	0.000030517578125	PE80	100
Sluice	0.0000152587890625	2	0.0000152587890625	PE80	100
Sluice	0.00000762939453125	2	0.00000762939453125	PE80	100
Sluice	0.000003814697265625	2	0.000003814697265625	PE80	100
Sluice	0.0000019073486328125	2	0.0000019073486328125	PE80	100
Sluice	0.00000095367431640625	2	0.00000095367431640625	PE80	100
Sluice	0.000000476837158203125	2	0.000000476837158203125	PE80	100
Sluice	0.0000002384185791015625	2	0.0000002384185791015625	PE80	100
Sluice	0.00000011920928955078125	2	0.00000011920928955078125	PE80	100
Sluice	0.000000059604644775390625	2	0.000000059604644775390625	PE80	100
Sluice	0.0000000298023223876953125	2	0.0000000298023223876953125	PE80	100
Sluice	0.00000001490116119384765625	2	0.00000001490116119384765625	PE80	100
Sluice	0.000000007450580596923828125	2	0.000000007450580596923828125	PE80	100
Sluice	0.0000000037252902984619140625	2	0.0000000037252902984619140625	PE80	100
Sluice	0.00000000186264514923095703125	2	0.00000000186264514923095703125	PE80	100
Sluice	0.000000000931322574615478515625	2	0.000000000931322574615478515625	PE80	100
Sluice	0.0000000004656612873077392578125	2	0.0000000004656612873077392578125	PE80	100
Sluice	0.00000000023283064365386962890625	2	0.00000000023283064365386962890625	PE80	100
Sluice	0.000000000116415321826934814453125	2	0.000000000116415321826934814453125	PE80	100
Sluice	0.0000000000582076609134674072265625	2	0.0000000000582076609134674072265625	PE80	100
Sluice	0.00000000002910383045673370361328125	2	0.00000000002910383045673370361328125	PE80	100
Sluice	0.000000000014551915228366851806640625	2	0.000000000014551915228366851806640625	PE80	100
Sluice	0.0000000000072759576141834259033203125	2	0.0000000000072759576141834259033203125	PE80	100
Sluice	0.00000000000363797880709171295166015				