



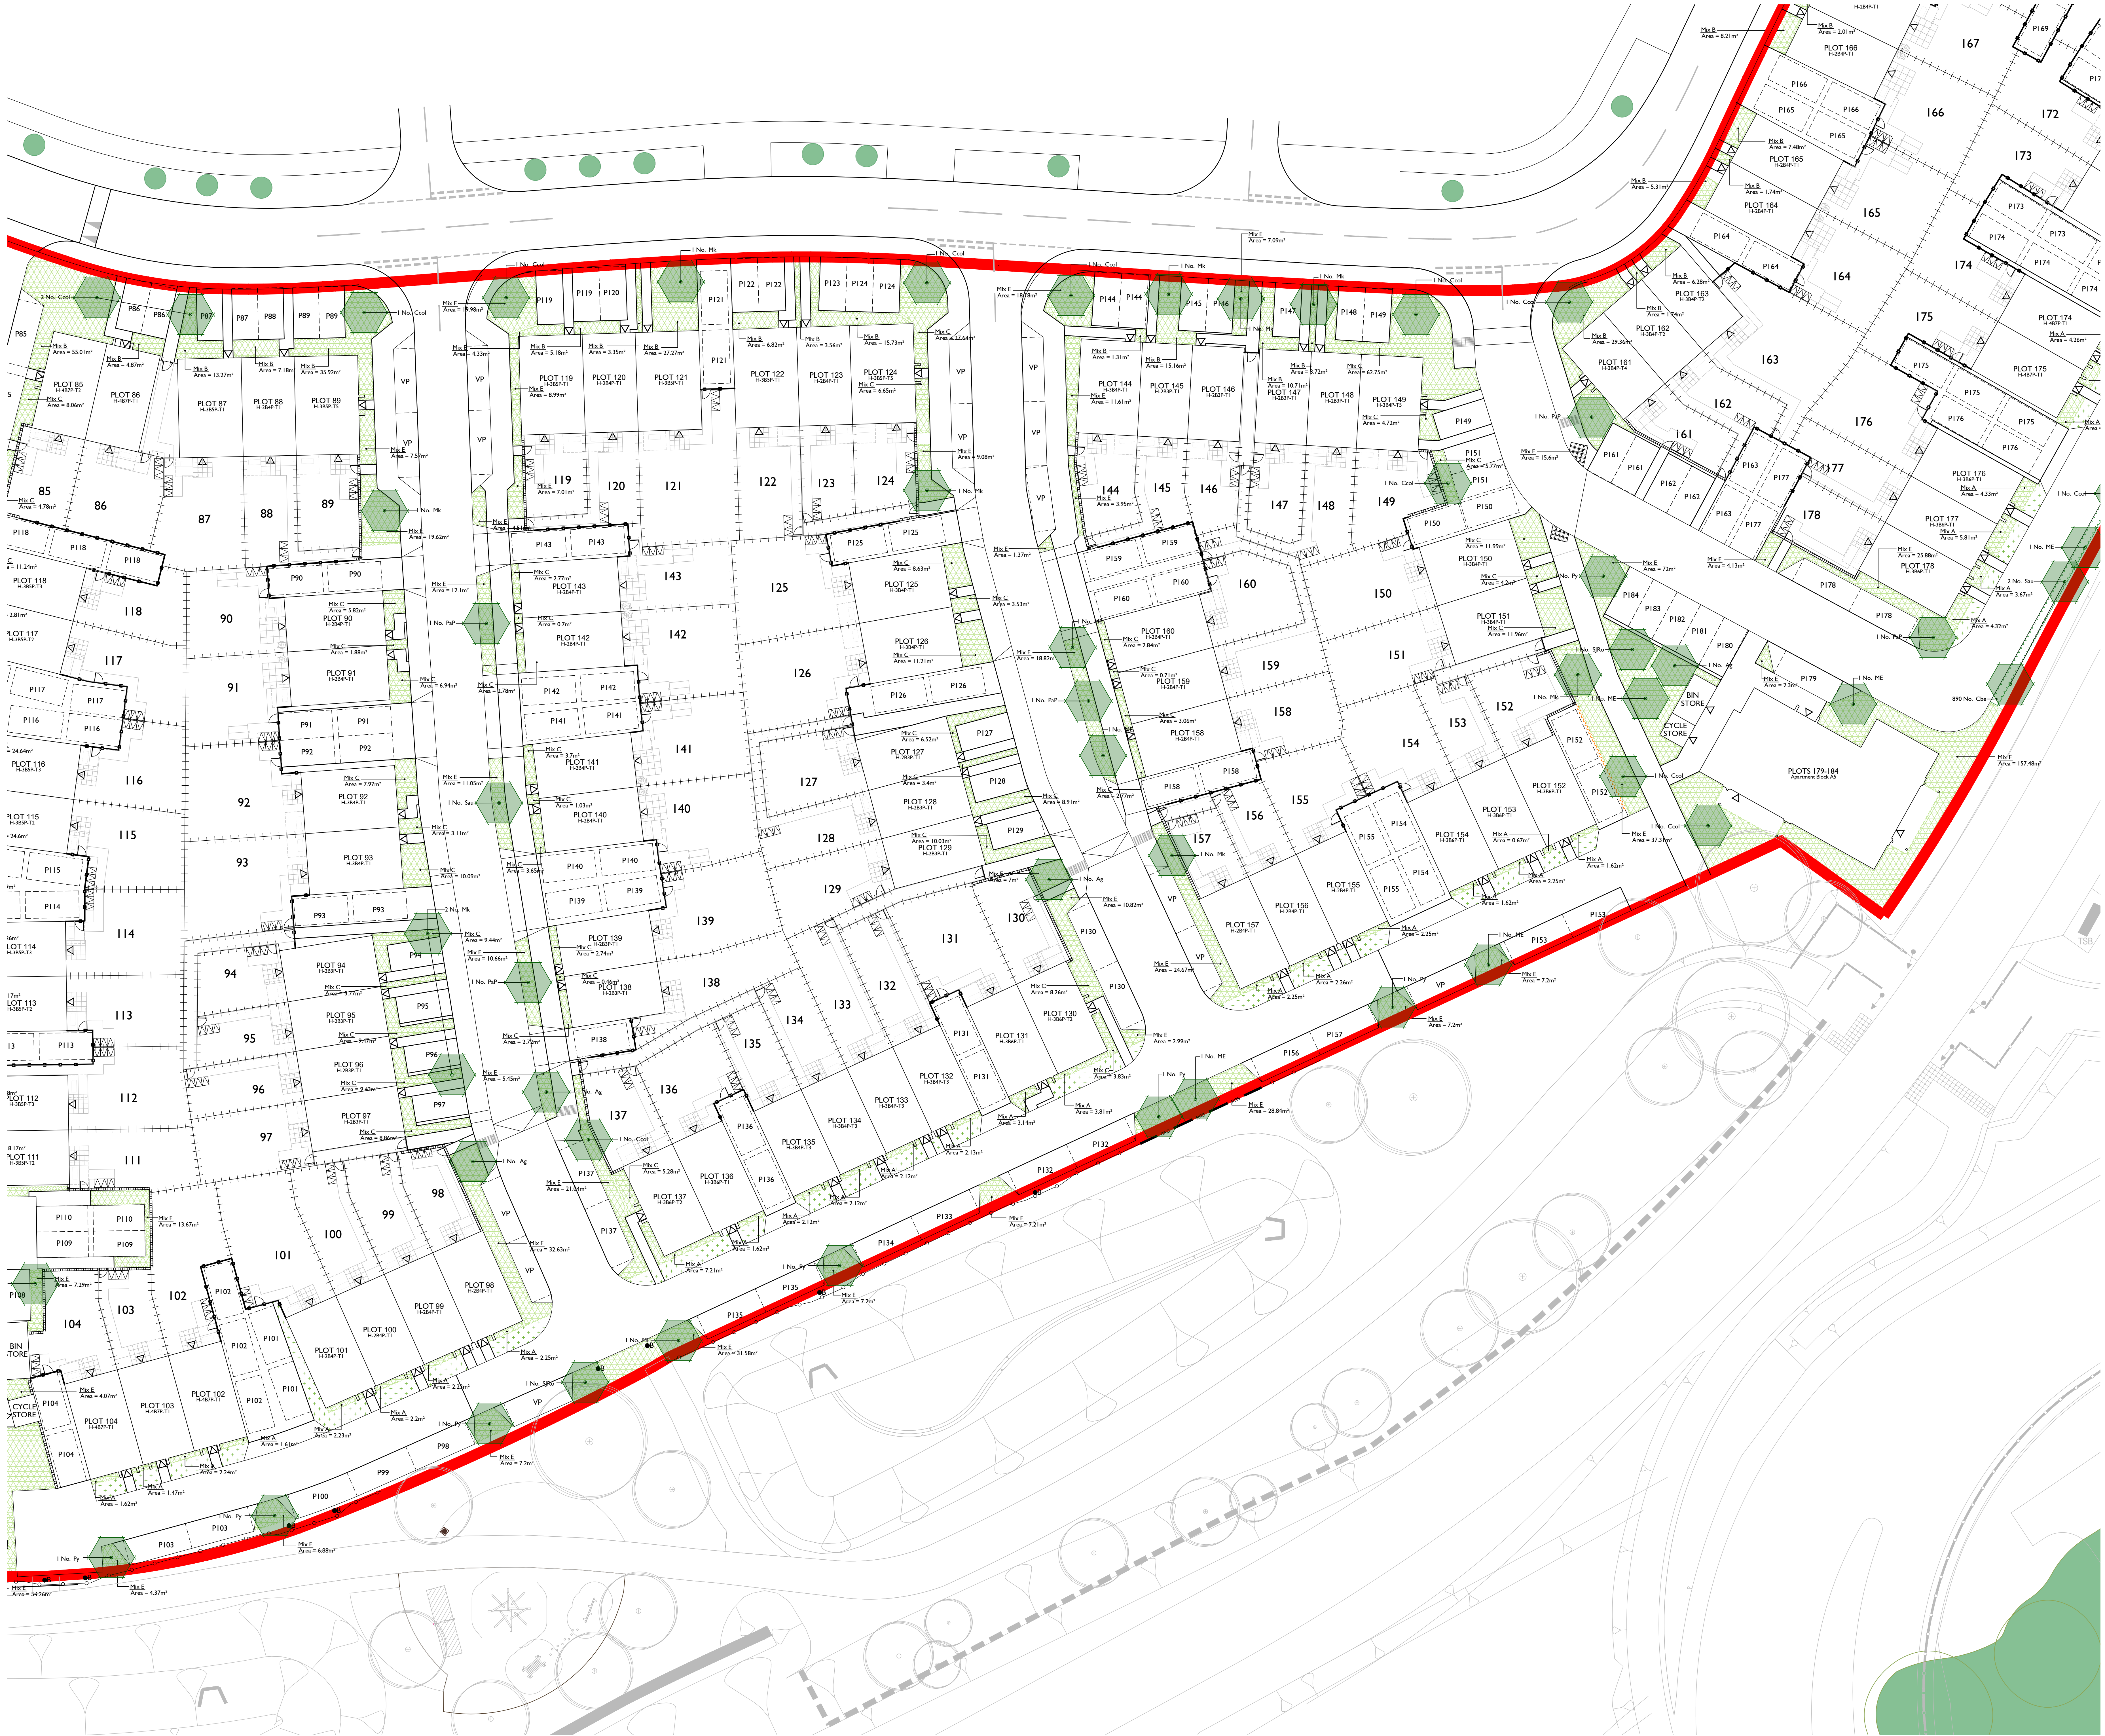

- LEGEND
- Site boundary
 - Existing tree to be retained and protected. Refer to arboricultural information for further detail
 - Tree in public open space (designed by others)
 - Proposed tree planting, refer to standard details:
2898-S-5-VEG-0001-S5-P6,
2898-S-5-VEG-0002-S5-P5,
2898-S-5-VEG-0003-S5-P4
 - Double staggered single species hedge
Managed at 0.9m high in public realm and 2.5m high along site boundaries
 - Ornamental shrub and perennial planting
Refer to Planting Schedule for detail
 - Mown species rich grassland
Seeded with EL1 Flowering Lawn Mixture from Emorsgate or similar seeded at 4g/m2
 - Good quality hardwearing turf
 - Hedgerow meadow
Seeded with EH1 Hedgerow Mixture from Emorsgate or similar seeded at 4g/m2

- NOTES
- For Planting Schedule refer to drawing GLS_050_195_1501
 - To be read in conjunction with GLS_050_195_1801 and GLS_050_195_1802 for information about grassland preparation and establishment
 - Planting design based on HTA drawing 0045-HTA-00-PL-DR-L-1002 rev G and schedule L&G-NHS-HTA-L-SP rev C

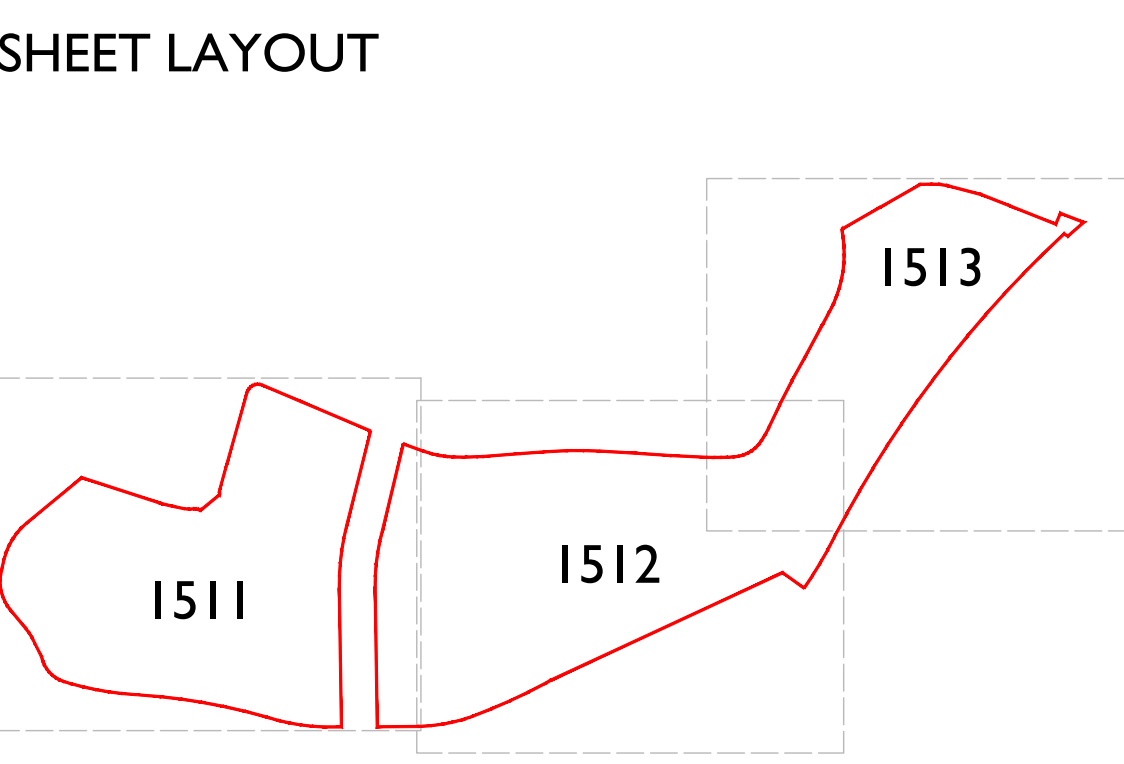

FOR PLANNING

Project: Powderly Village, North Horsham

Title: Planting Plan Sheet 2

Client: dandara

Scale: 1:1000

Rev: 18.09.25

Drawn by: RAJ/M Checked by: AE

Proj No: GLS_050_195_1512