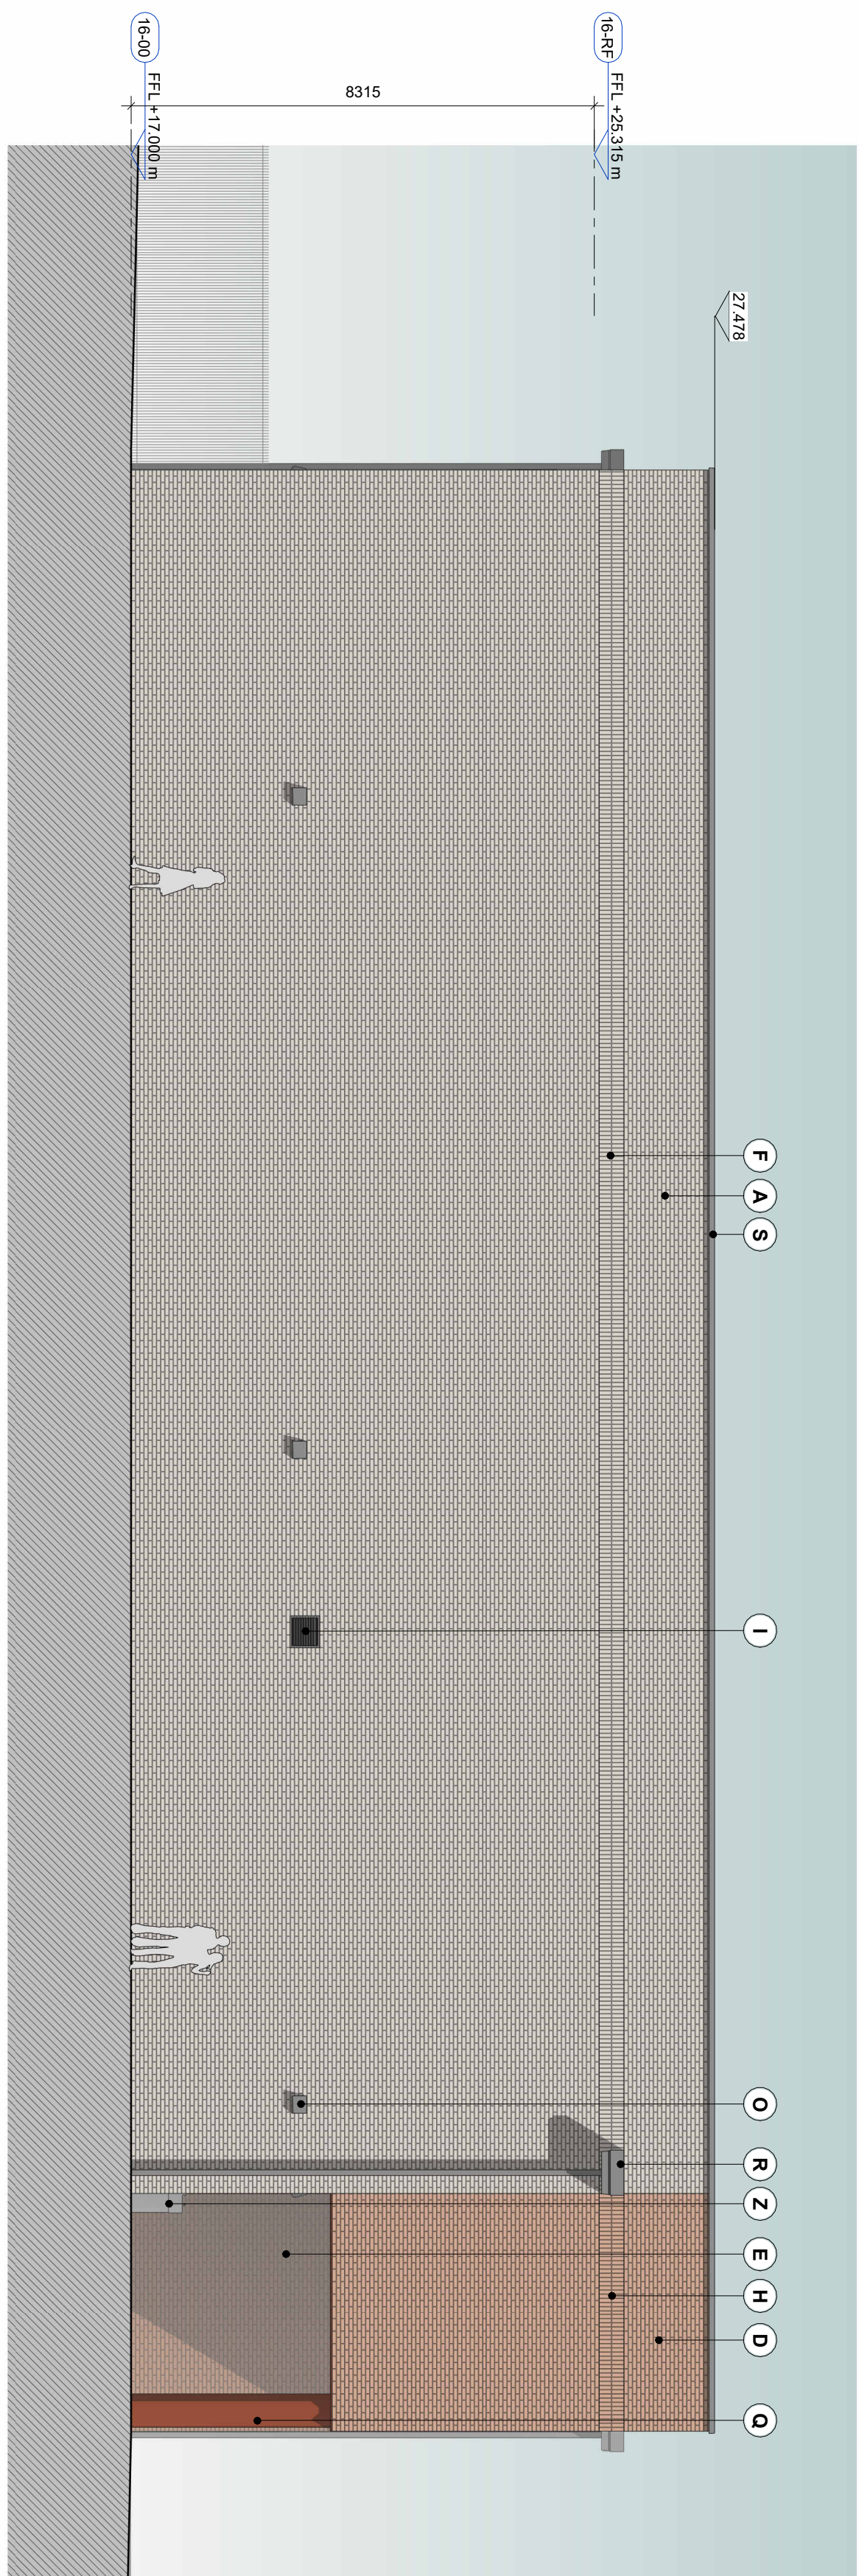
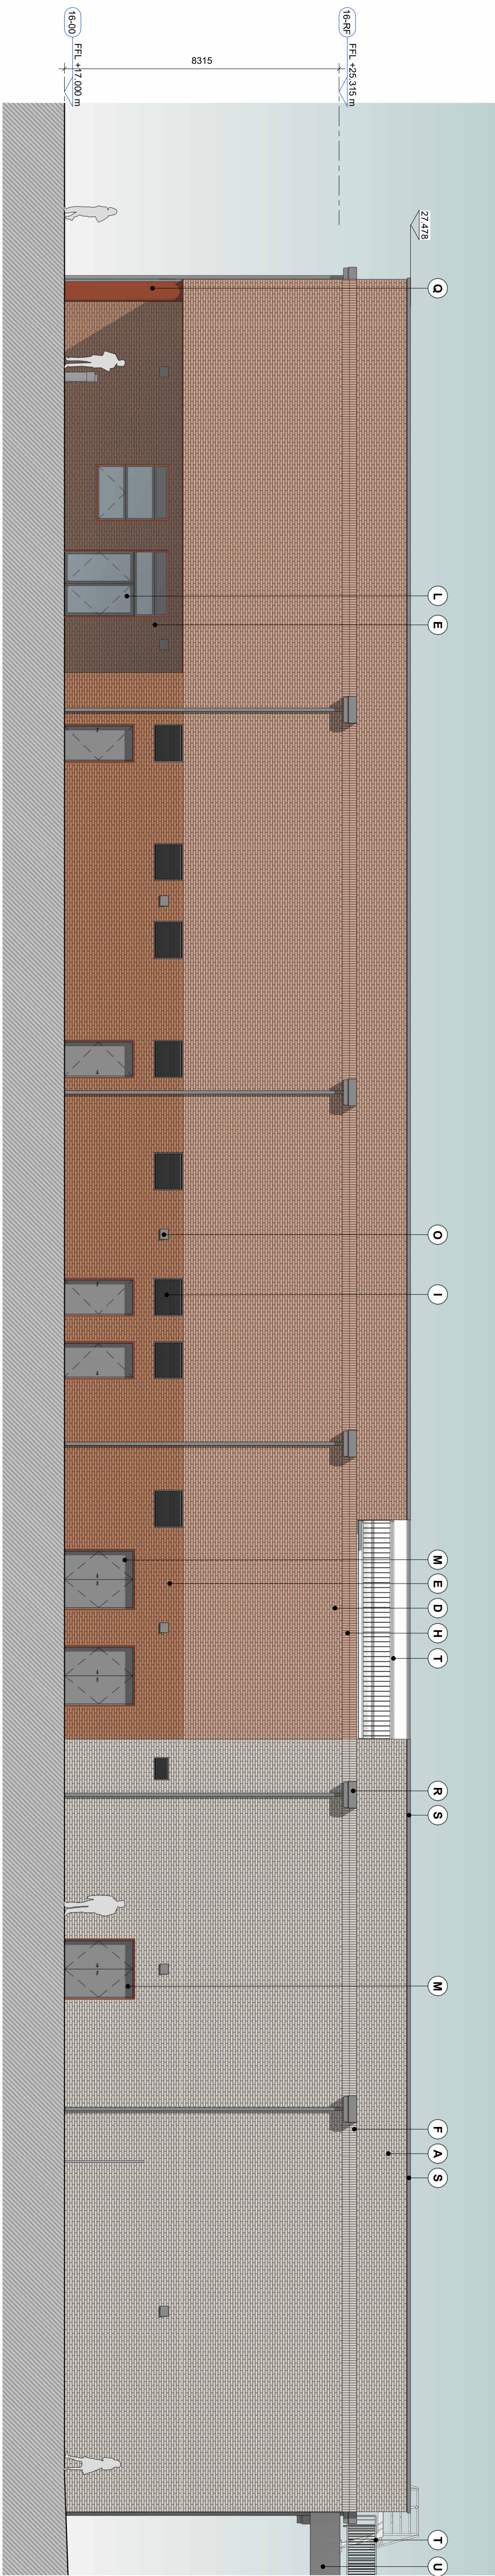
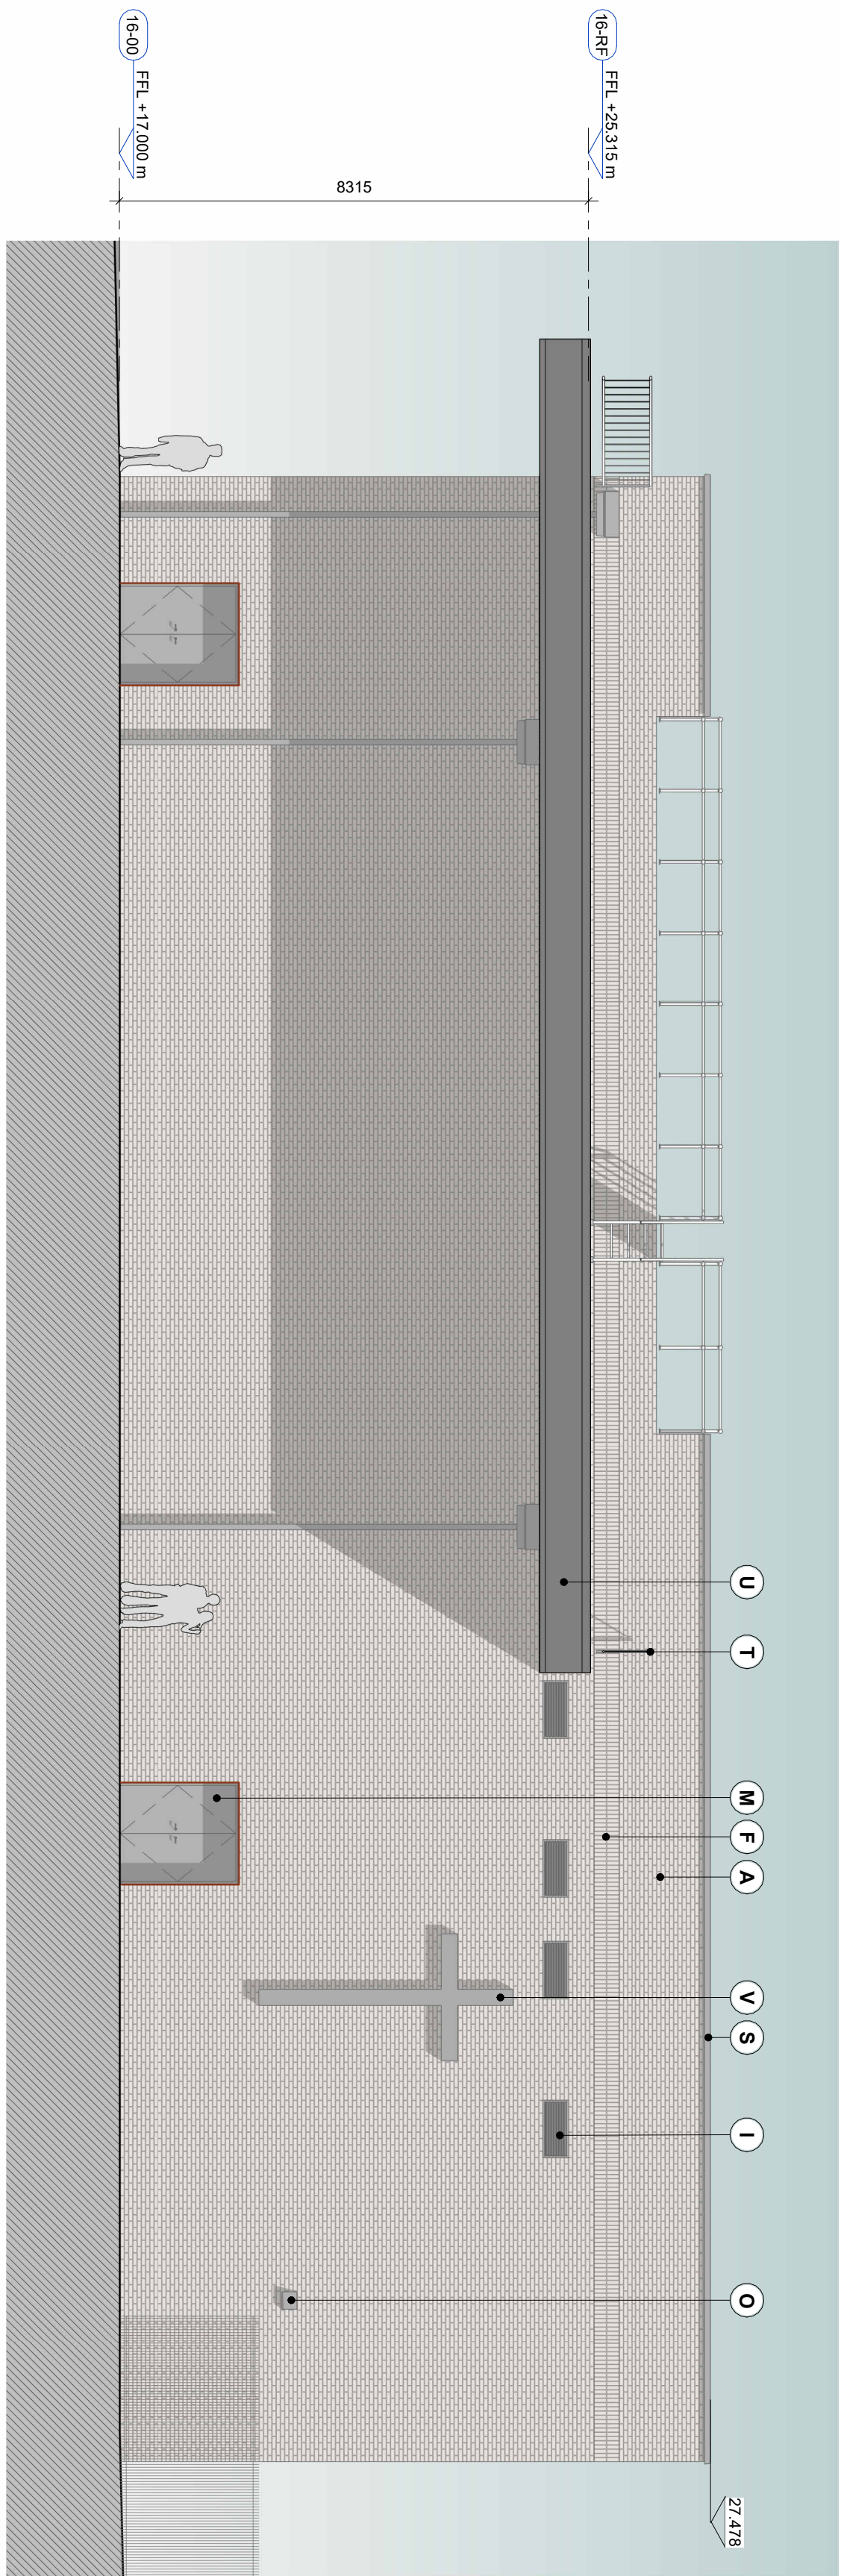









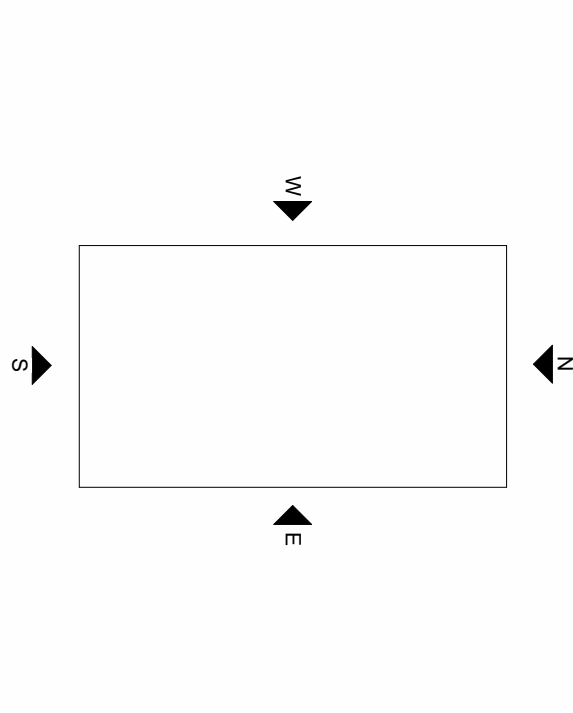



BAM CONSTRUCTION

STEVENING GRAMMAR SCHOOL

BUILDING 16 - ELEVATIONS