


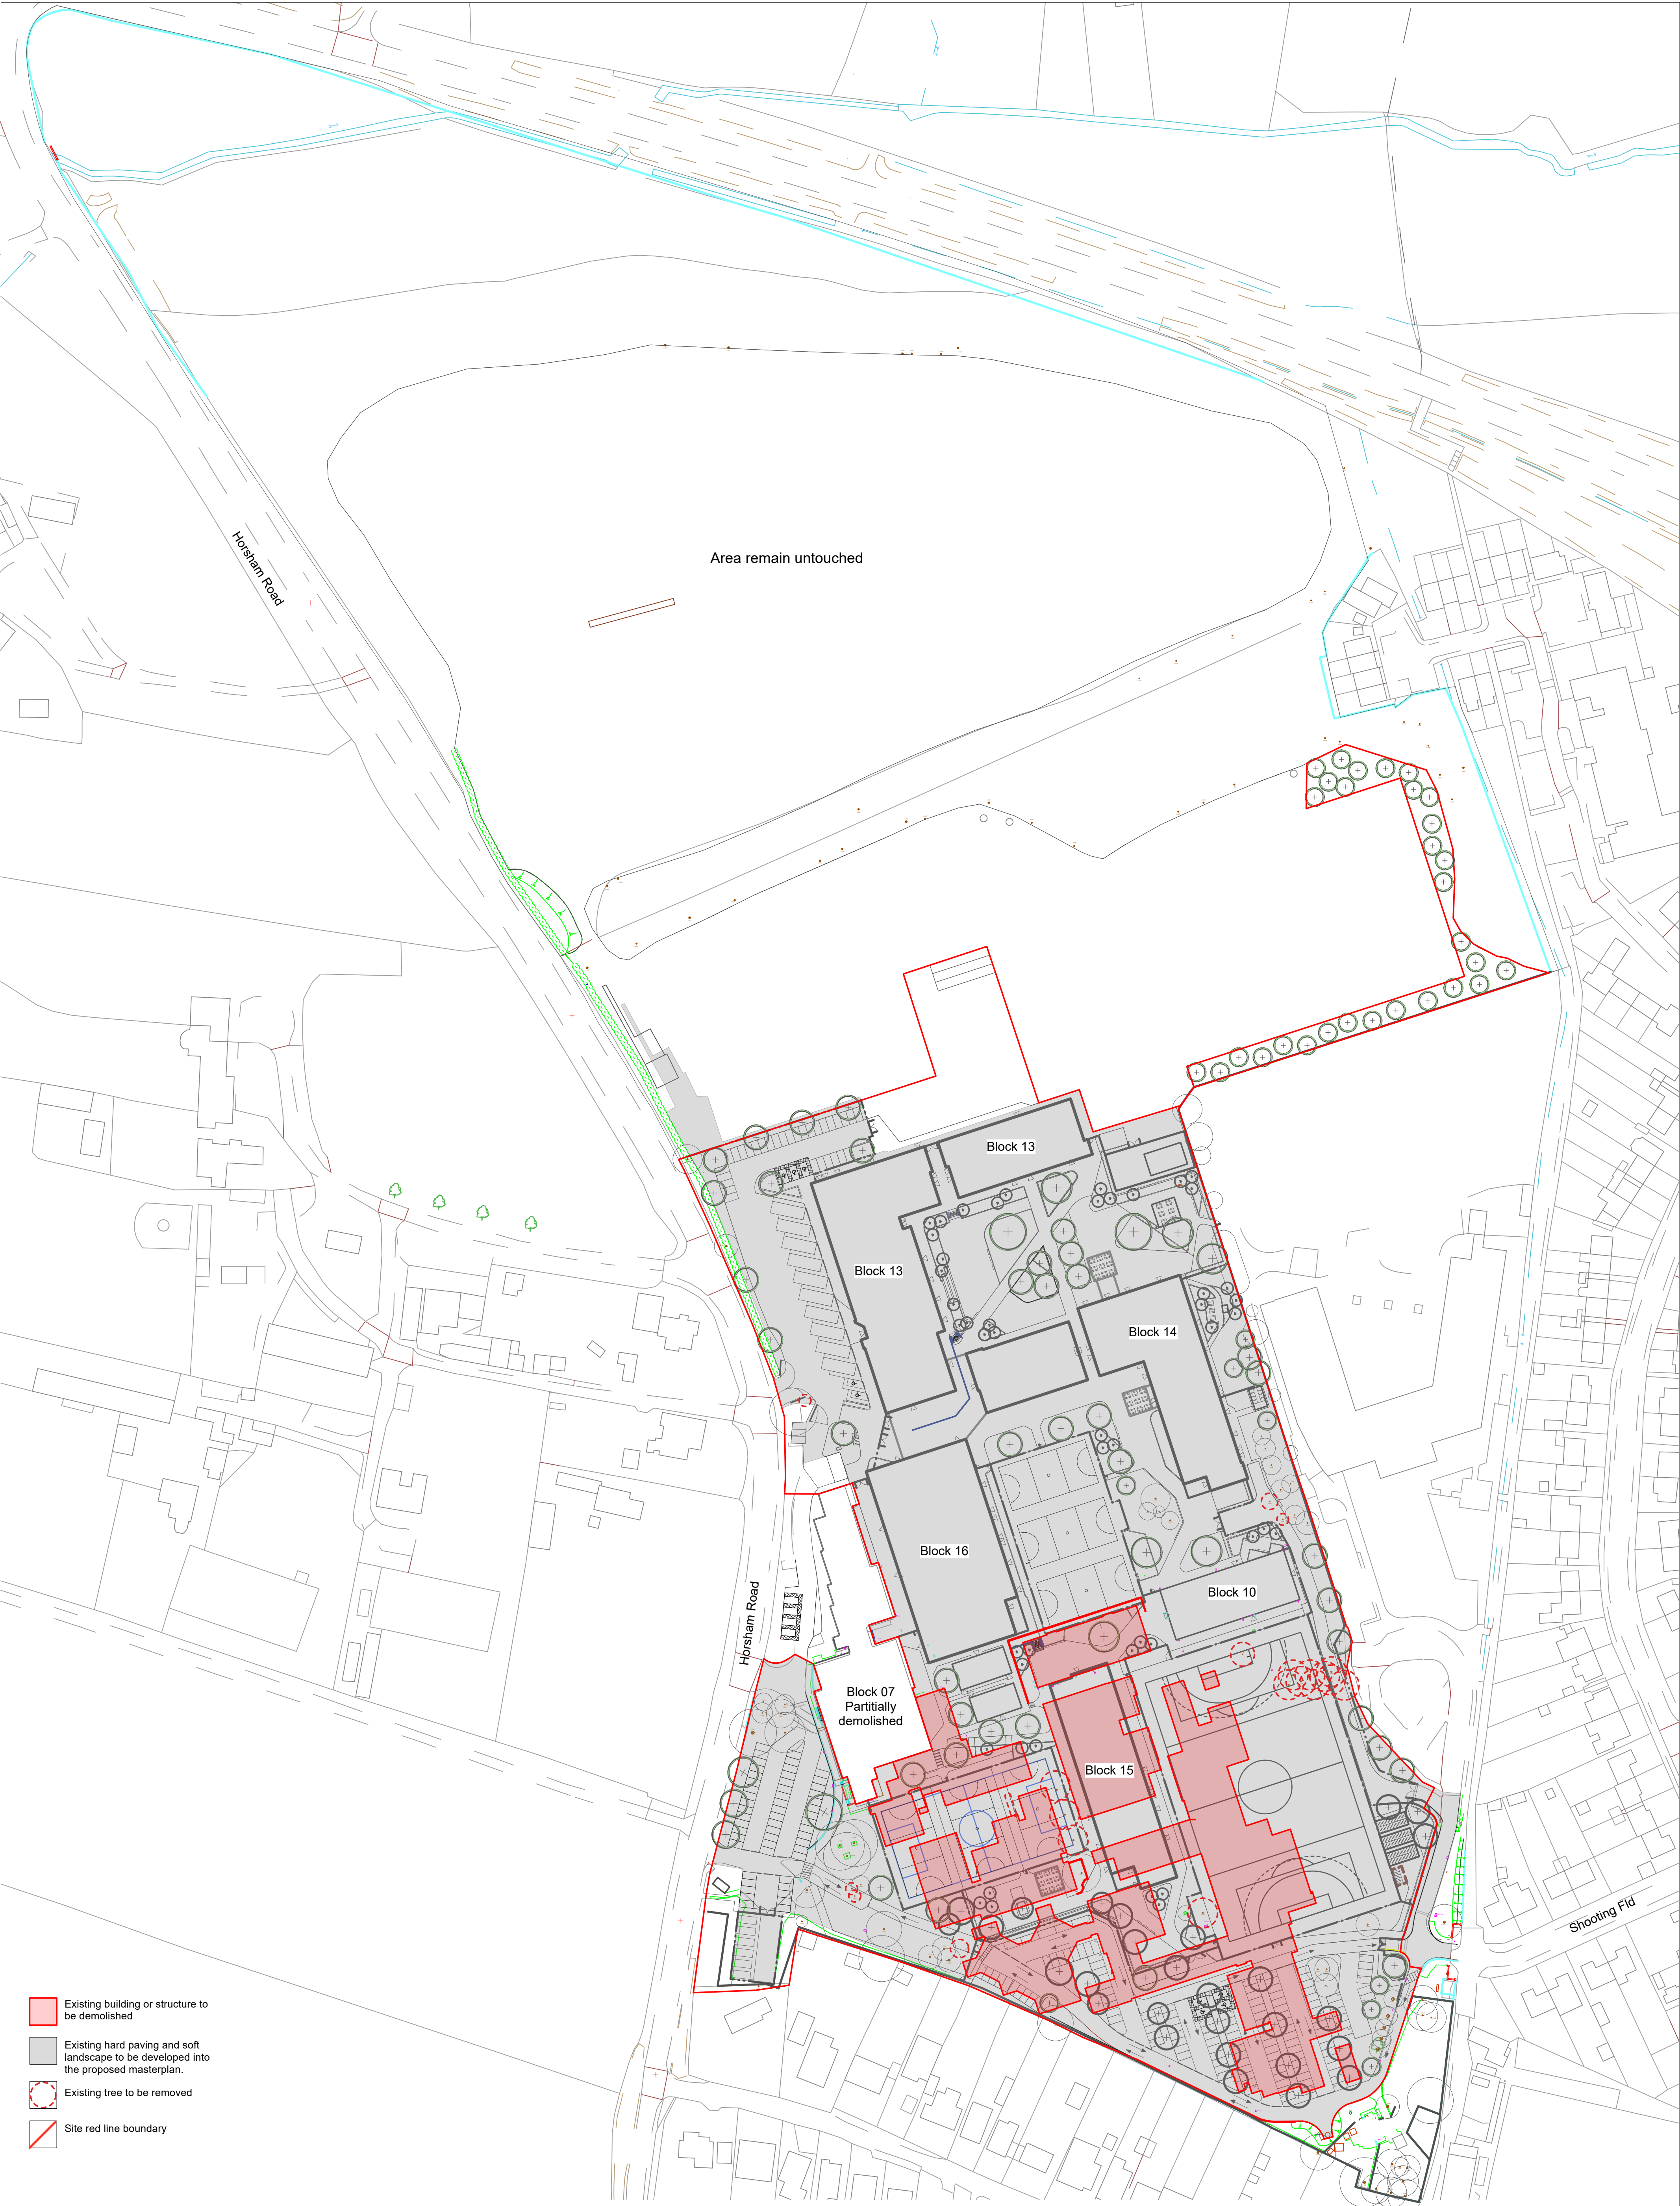

				Scale/North Point		Client		© Copyright	
P06	SS	BB	10/02/26	Planning red line reduced and plan updated		DFE		 tel: 01376 573050 web: www.wwa.co.uk	
P05	SS	AH	04/02/26	Layout updated following TA comments		Contractor		Drawing Title	
P04	SS	TJ	07/01/26	Title block updated		BAM Construction Ltd			
P03	SS	TJ	18/12/25	S5 Issue		Job Title		Whole Site Demolition Plan	
P02	S4	BB	15/12/25	Drawing code amended. Stage 3 submission		Steyning Grammar School			
P01	SS	AH	01/10/25	First issue		Purpose of Issue		Drg	
Rev	Status	Appr	Date	Revision Notes		STAGE 3			
Note: All Dimensions must be checked on site and not scaled from this drawing. All cross references are to the latest revision of the relevant drawing or specification being referenced						Scale		1:1000 @A1	
						Drawing size		ISO A1	
						Drawn	Checked	Date	18/09/2025
						AM	AH		