


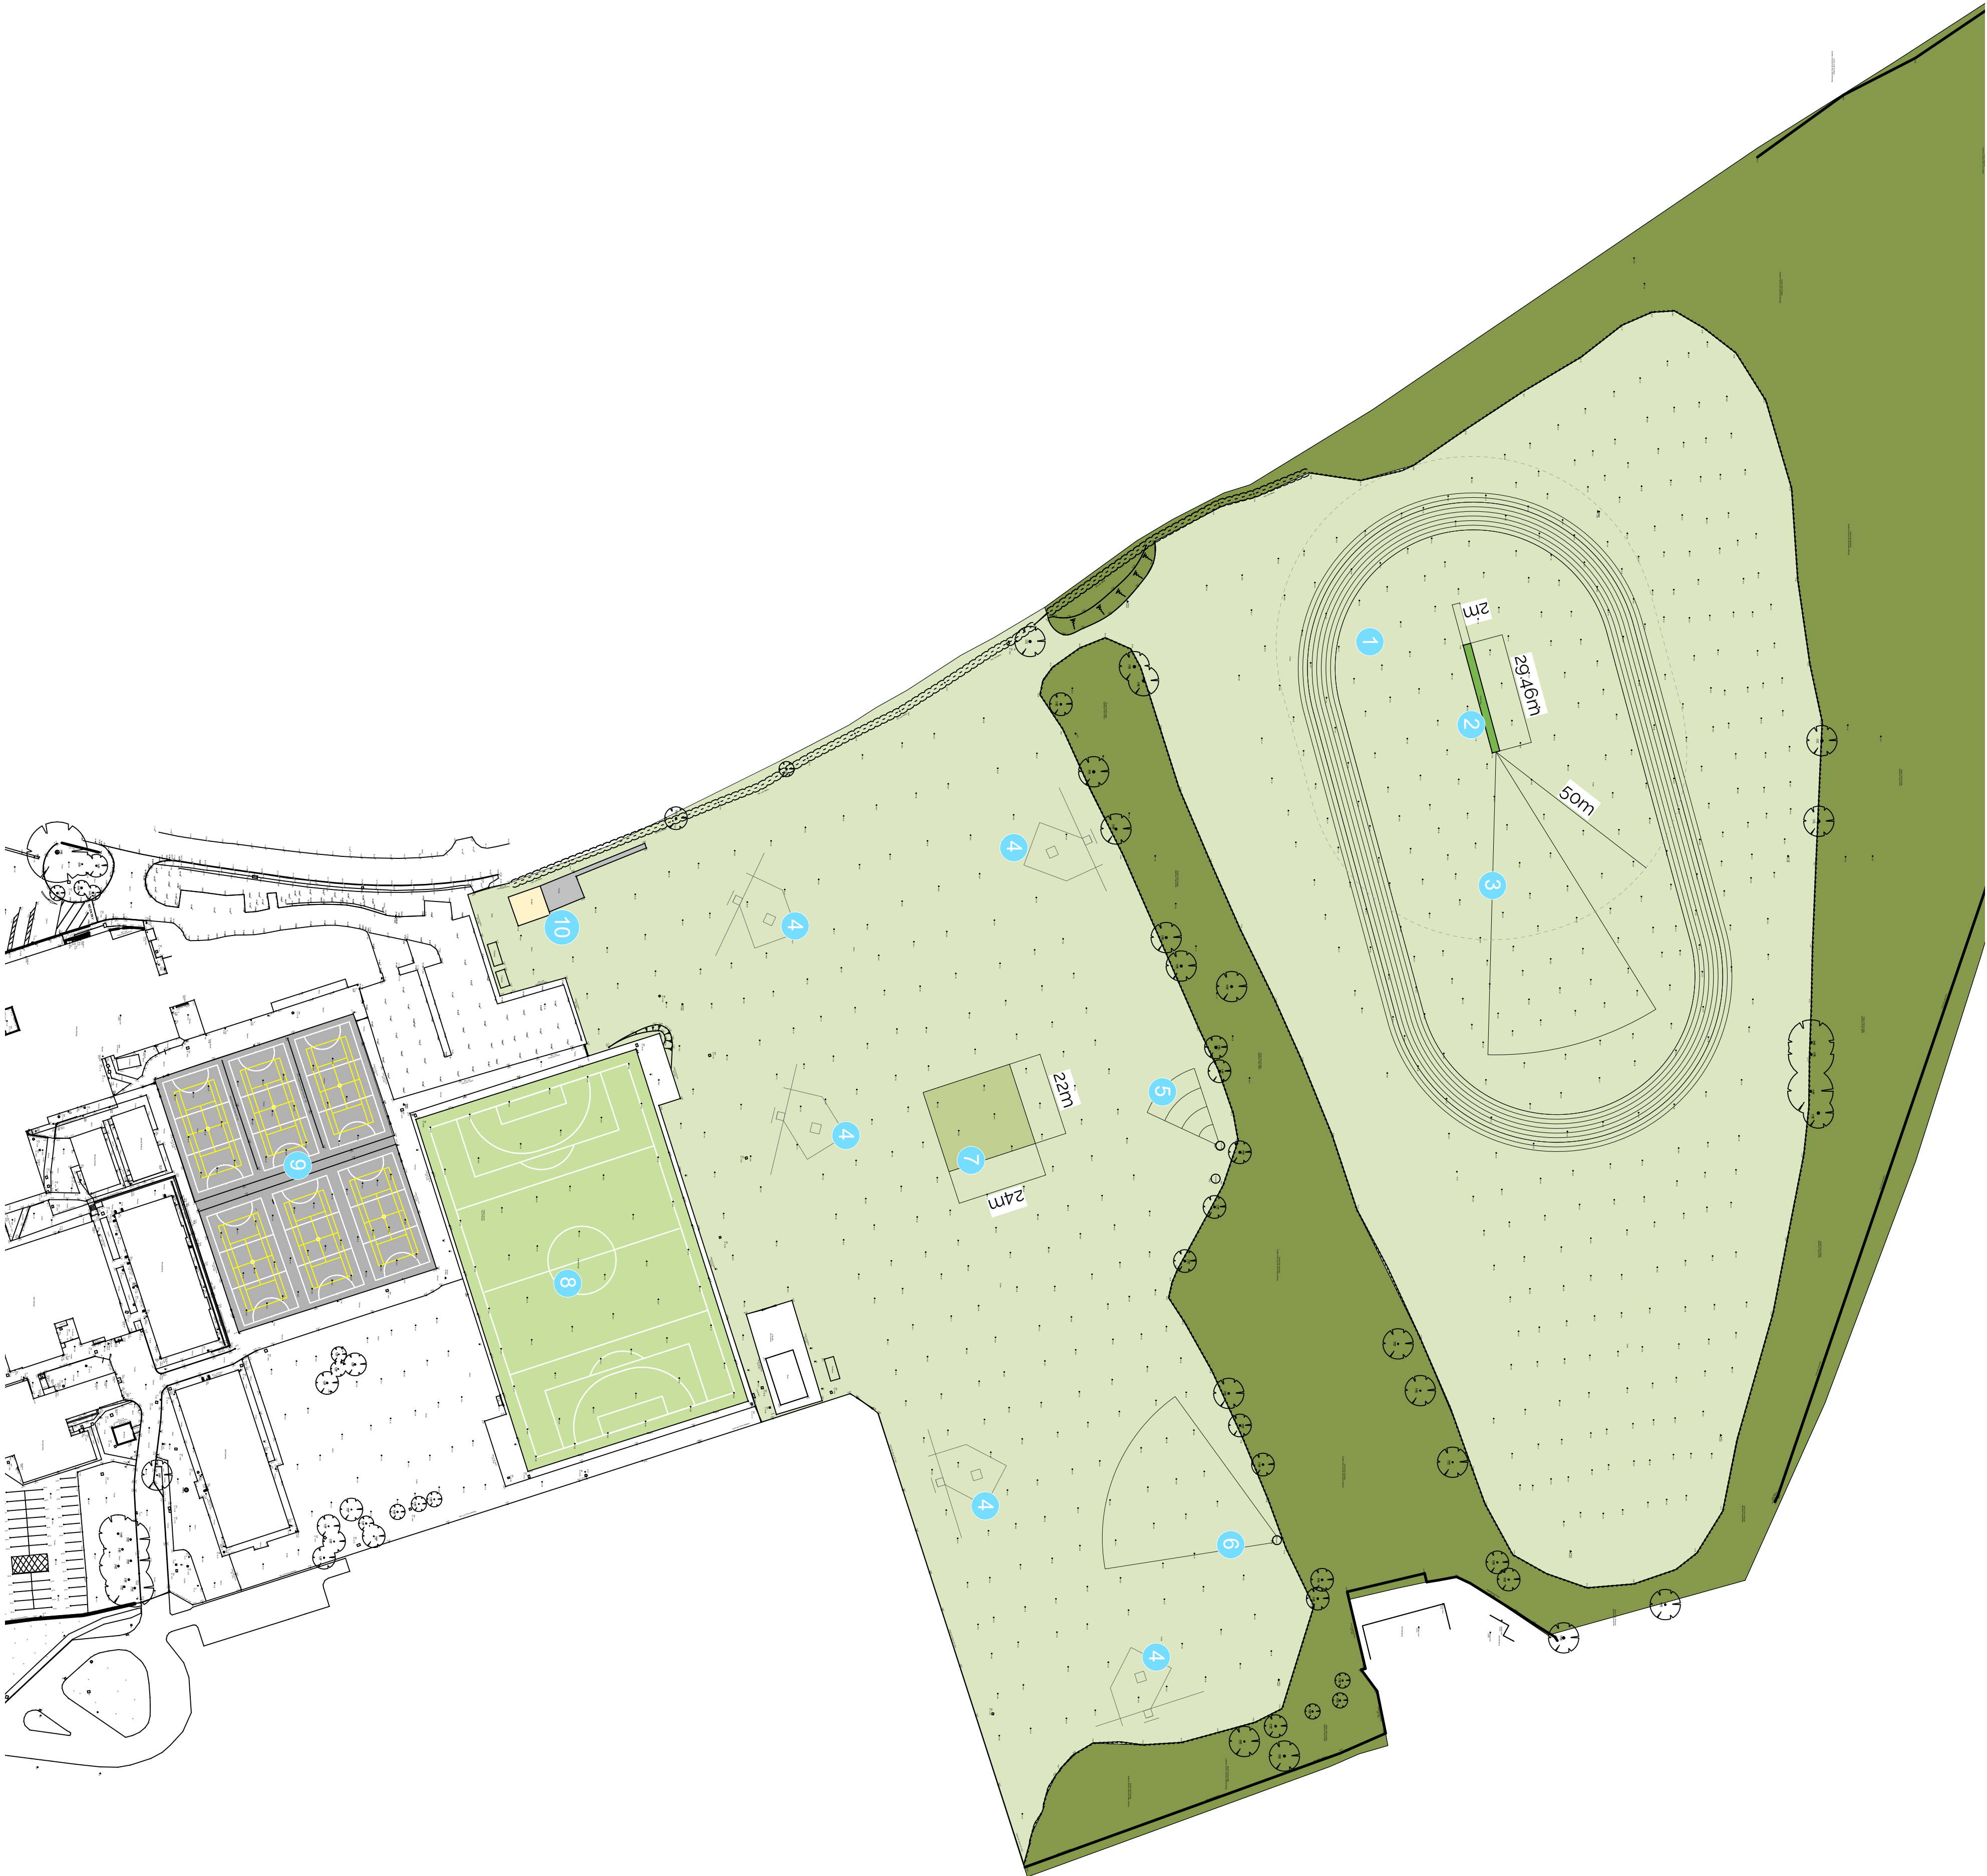

- 1 Existing 400m running track
- 2 Existing artificial cricket wicket measuring 29.46m x 2m with a senior outfield
- 3 Javelin utilising the artificial cricket wicket
- 4 Rounders
- 5 Disc and shot
- 6 Disc and shot
- 7 Grass cricket wickets. Area measuring 22m x 24m
- 8 Artificial grass pitch - sand filled measuring 97.55m x 61m providing football and hockey
- 9 MUGA providing 6 netball courts and 6 tennis courts
- 10 Long jump and pit

PO4	S5	TJ	07/10/206	Title block updated
PO3	S5	TJ	18/12/25	S5 Issue
PO2	S4	BB	15/12/25	Drawing code unretired. Stage 3 submission
PO1	S3	BB	12/11/25	First Issue
Revision		Author	Date	Reason Notes
PO4		BB	12/11/25	Issue at construction and scaled from site and scaled from the relevant drawing or specification being referenced

© Copyright		WWWA		Tel: 01376 573050	
Scale/North Point		L A N D S C A P E		web: www.co.uk	
0		25		100 m	
Client		DFE		N	
Contractor		BAM Construction Ltd			
Job Title		Steyning Grammar School			
Drawing Title		General Arrangement Landscape Plan - Existing Summer Sports			
Status/Suitability		S5			
Purpose of Issue		STAGE 3			
Scale		1:1000 @A1		Drawing size ISO A1	
Drawn		Checked		Date	
AH		BB		12/11/2025	
Dwg				Rev	
SRP121-WWA-00-EX-D-L-2024				PO4	