

Appendix B

ATC Speed Survey

AUTOMATIC TRAFFIC COUNT REPORT

Report Id: TW3-100925


SITE LOCATION: Trout Lane, Horsham, RH13 0JN

[Coordinates \(51.016981, -0.389032\)](#)

Client: GTA Civils


DATE: Thursday 11th September - Wednesday 17th September 2025

Requester: Lawrence Stringer

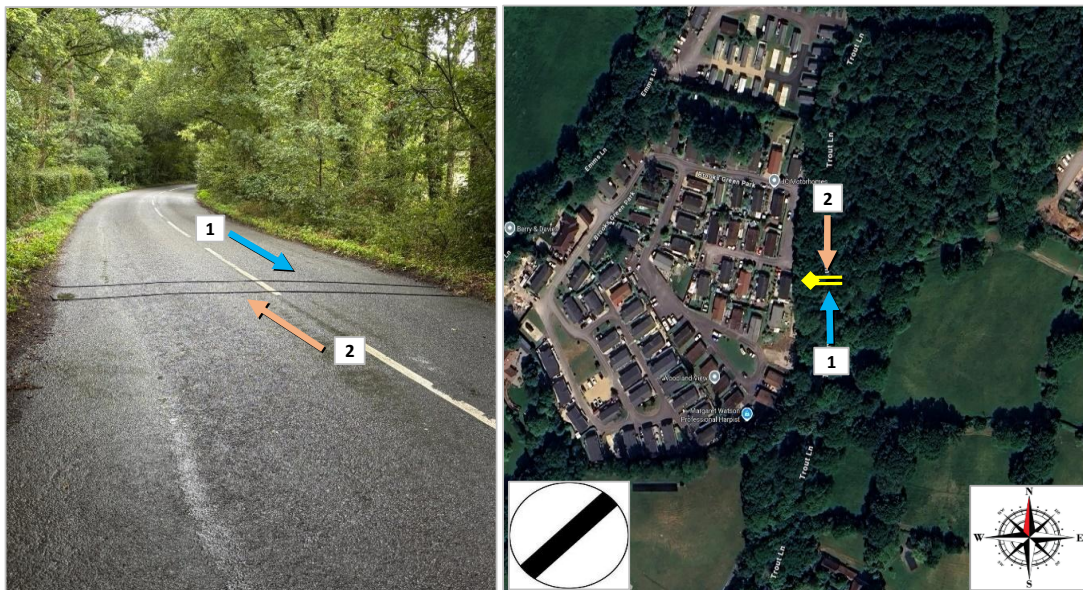




		Summary	Direction 1 North Bound			Direction 2 South Bound		
			Total Vehicles	Average Speed	85% Speed	Total Vehicles	Average Speed	85% Speed
Day 1	Thursday	11/09/2025	687	37.7	42.9	644	37.8	43.8
Day 2	Friday	12/09/2025	650	37.2	43.4	610	37.6	43.7
Day 3	Saturday	13/09/2025	433	36.7	42.4	411	37.6	43.6
Day 4	Sunday	14/09/2025	338	37	42.9	328	36.8	43.1
Day 5	Monday	15/09/2025	603	37.4	43.4	558	37.4	43.8
Day 6	Tuesday	16/09/2025	616	37.5	44.6	604	37.4	44.5
Day 7	Wednesday	17/09/2025	598	37.6	43.9	600	37.1	43.6
		Week Total	3925	37.4	43.4	3755	37.4	43.7

Total Vehicles

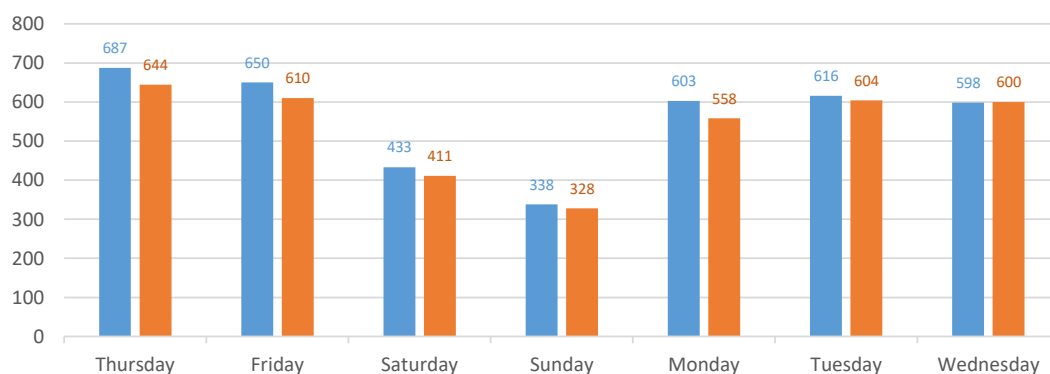


Appendix C

Site Access Plan/Vehicle Tracking

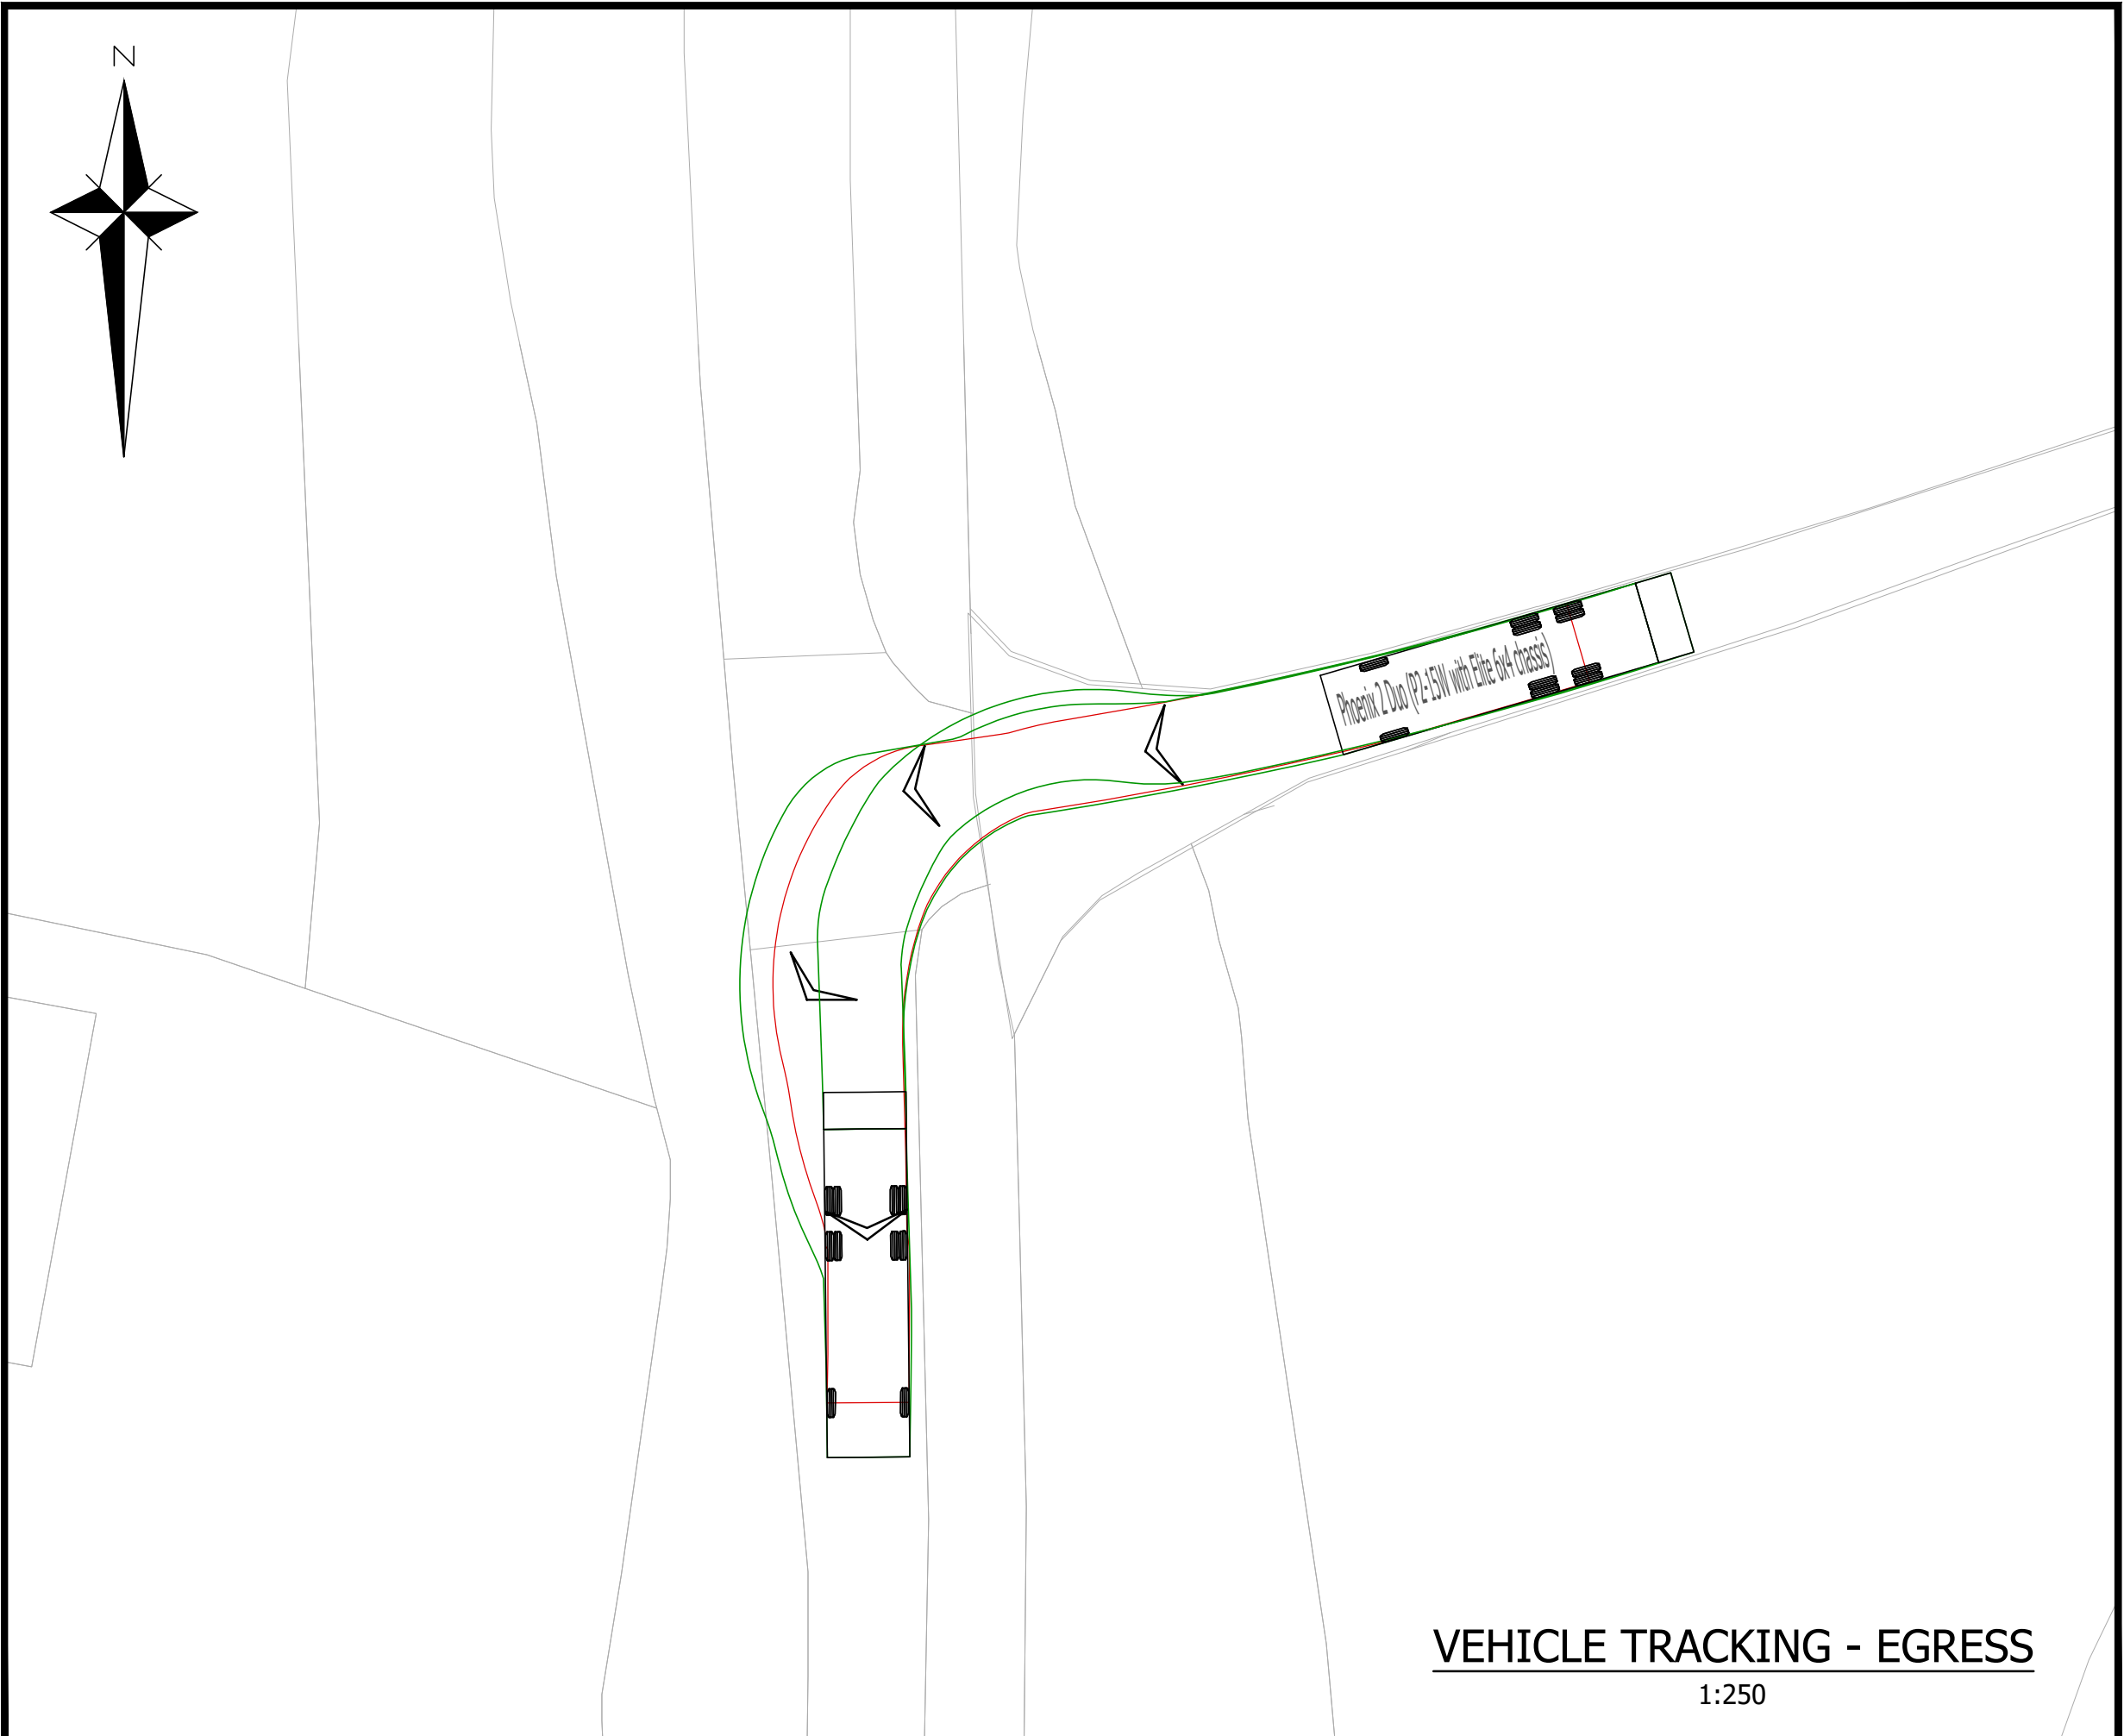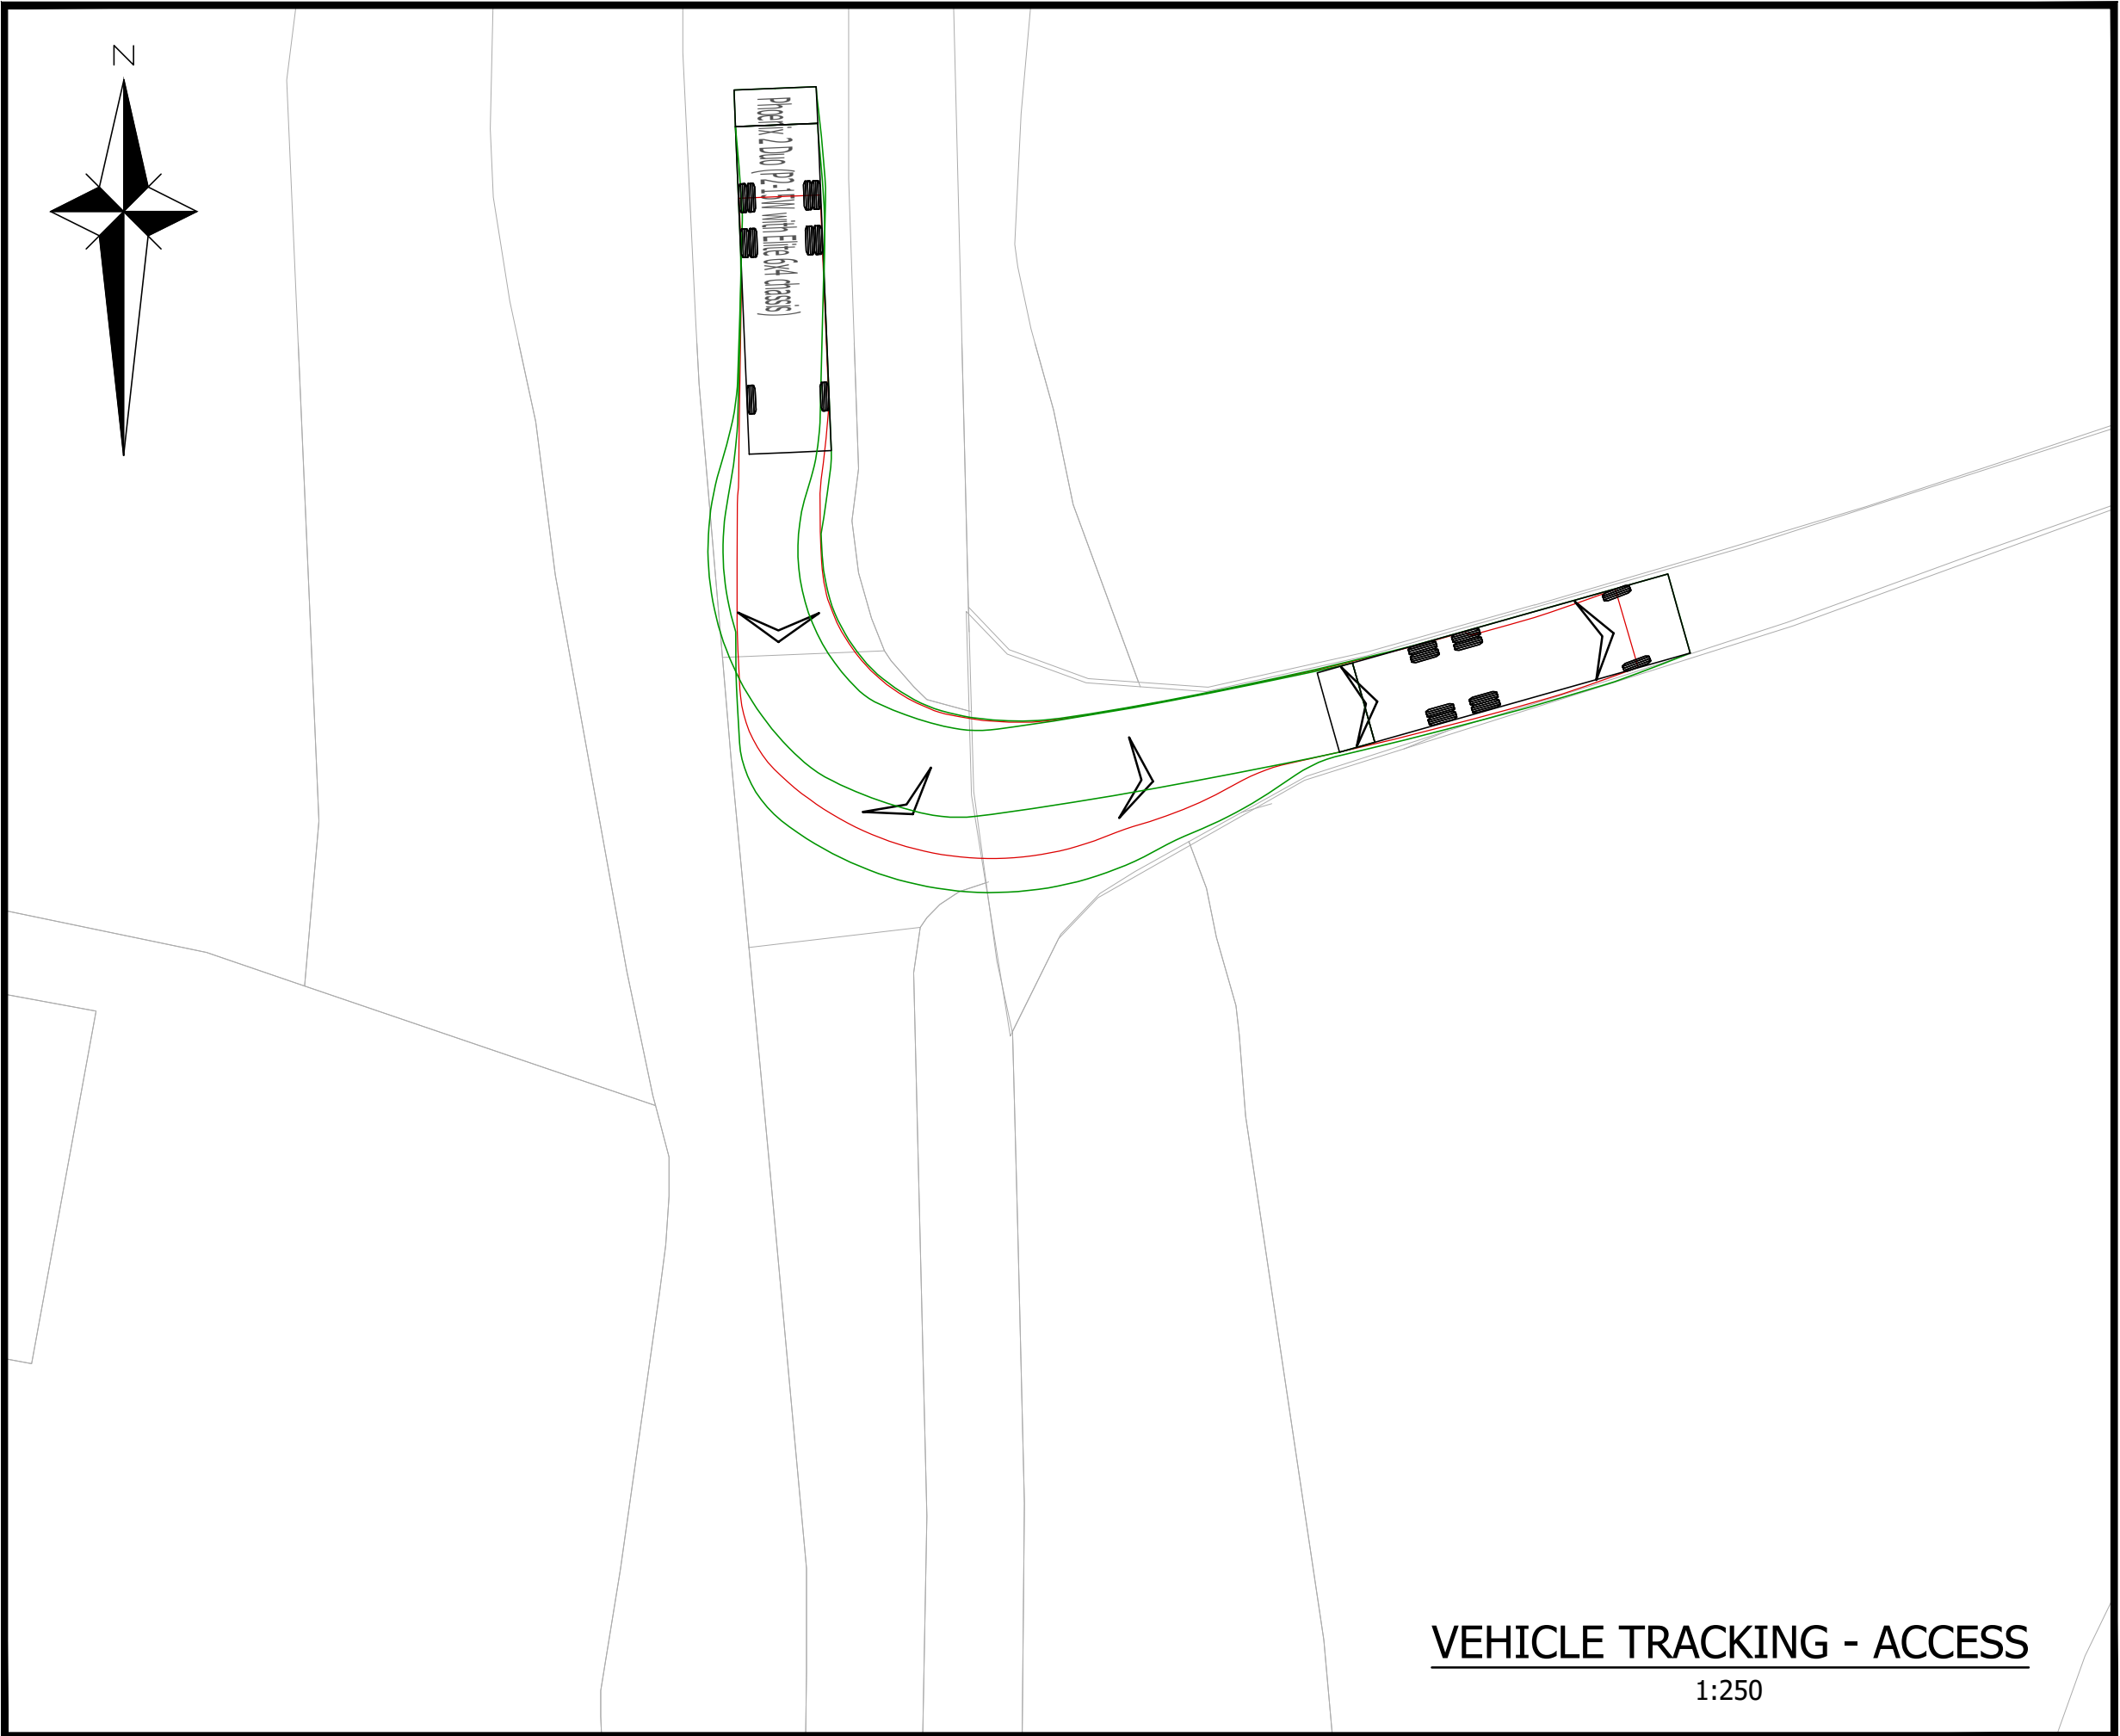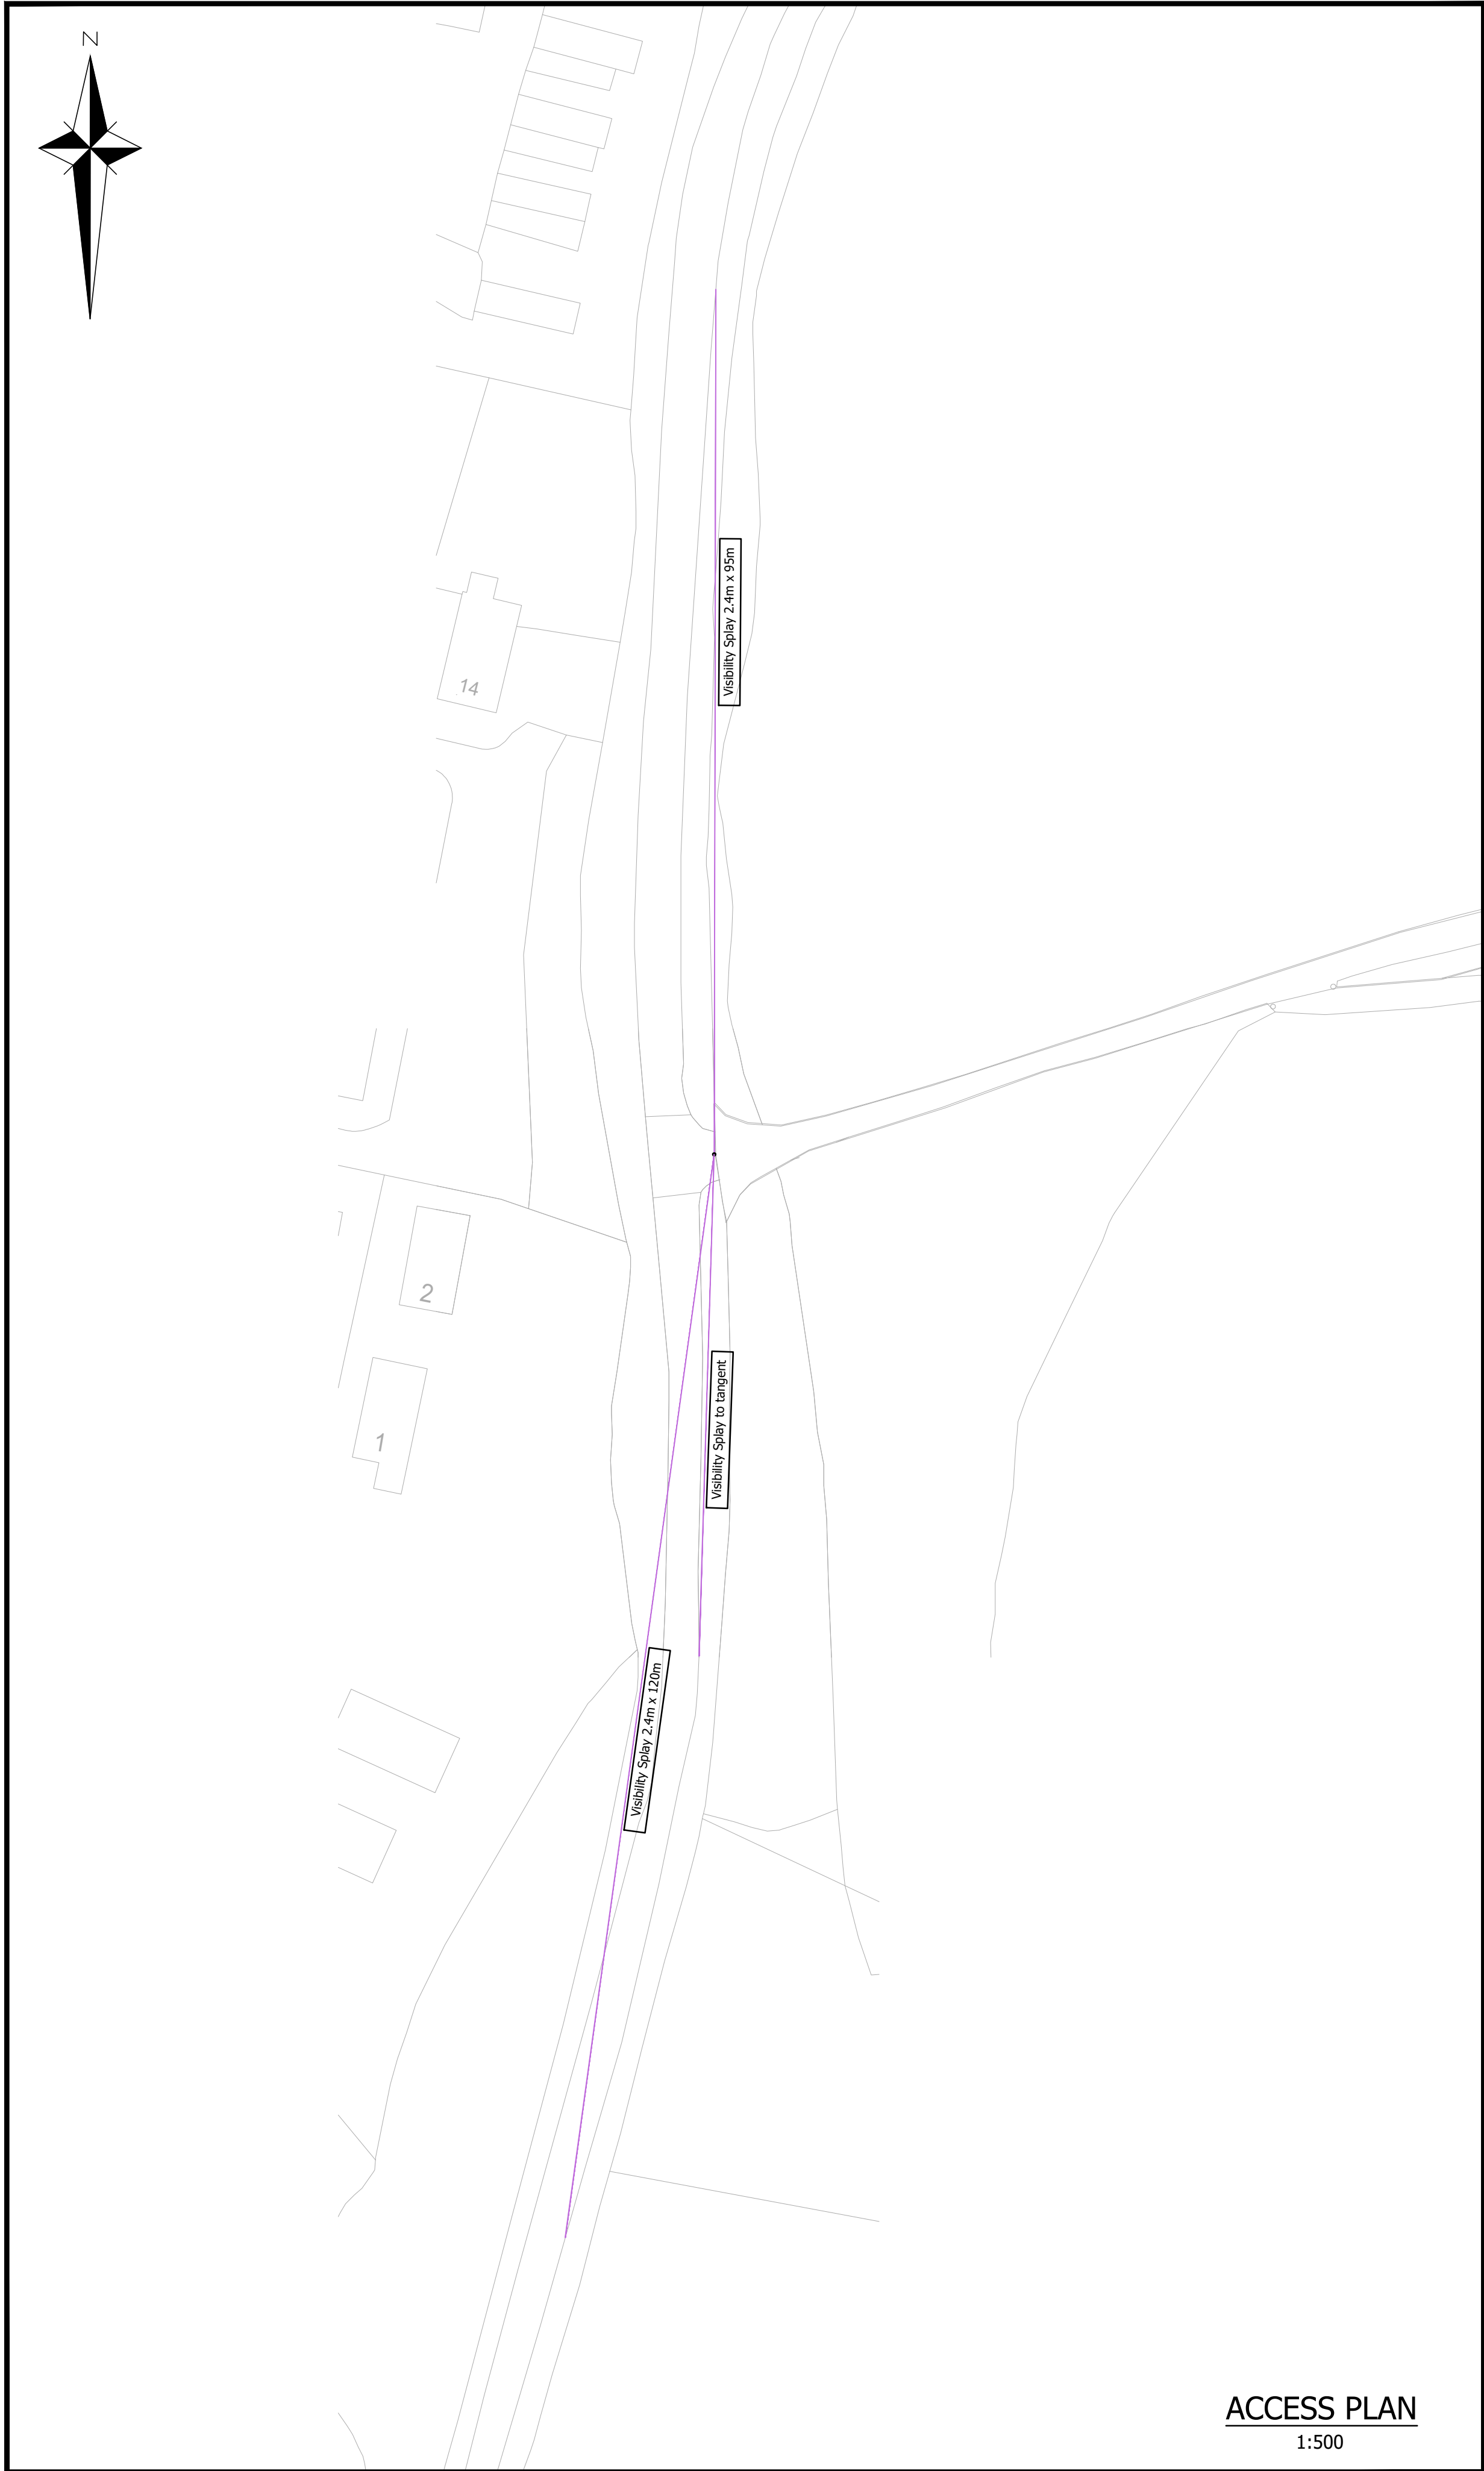

- GENERAL NOTES
1. The location, size, depth and identification of existing services that may be shown or referred to on this drawing have been assessed from non intrusive observations, record drawings or the like. The contractor shall safely carry out intrusive investigations, trial holes or soundings prior to commencing work to satisfy himself that it is safe to proceed and that the assessments are accurate. any discrepancies shall be notified to gta prior to works commencing.
 2. Tender or billing drawings shall not be used for construction or the ordering of materials.
 3. Do not scale. All dimensions and levels to be site confirmed.
 4. This drawing shall be read in conjunction with all relevant architects, consultants drawings and specifications, together with H&S plan requirements.
 5. Copyright : This drawing must not be copied, amended nor reproduced without the prior written agreement of gta.
 6. All drawings specifications and recommendations made by gta are subject to Local Authority and other relevant Statutory Authorities approval. Any works or services made abortive due to the client proceeding prior to these approvals is considered wholly at the Clients risk. gta hold no responsibility for resulting abortive works or costs.
 7. If viewing this drawing as an Autocad file (.dwg) in digital format then it is done so with this Disclaimer due to the fact that it can be altered and manipulated following its issue by GTA Civils & Transport and therefore, any alteration or modification of DWG data files provided by GTA Civils & Transport, by you or a third party, without GTA Civils and Transport's express written approval, is done so entirely at your own risk. Modification includes (but is not limited to) turning layers on and off, unfreezing layers and reloading, turning on and off print functions and unloading x-refs.
 8. Your attention is also drawn to the fact that the information contained within this file may be subject to alteration at any time, pending technical approval from an approving authority or at the client's instruction. It is therefore strongly recommended that multiple and regular cross checks are made against the current contract drawings. It is your responsibility to ensure that the correct issue or revision of the DWG data file is being used and requests for updated information made accordingly.
 9. Should any apparent discrepancies between the data contained within the DWG file and the current contract drawings become evident, it must be reported back to GTA Civils & Transport as soon as reasonably practicable. Precedence should be given to the current contract drawings (PDF) unless advised otherwise.

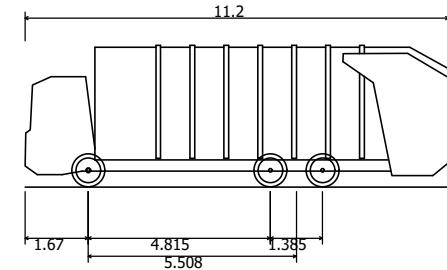

Phoenix 2 Duo (P2-15W with Elite 6x4 chassis)	
Overall Length	11.200m
Overall Width	2.530m
Overall Body Height	3.751m
Min Body Ground Clearance	0.304m
Track Width	2.500m
Lock-to-lock time	4.00s
Curb to Curb Turning Radius	9.500m



Vehicle wheels outline



Vehicle Body envelope

P1	INITIAL ISSUE		15.09.2025	JMW	LS
Rev	Amendments		Date	Dsn	Chk
Status		PRELIMINARY			
Client		CHIDHURST LIMITED			
Architect					
Project		ST JOHNS FARM TROUT LANE, WEST SUSSEX			
Title		ACCESS PLAN			
Date		SEPTEMBER 2025		Scale @ A1	As Shown
Clients Ref.		Project Ref.		14009	
 Civils & Transport Maple House, 192-198 London Road, Burgess Hill, West Sussex, RH15 9RD Tel:01444 871444 Web: www.gtacivils.co.uk					
Drawing Number		14009_2100			Rev.
					P1