



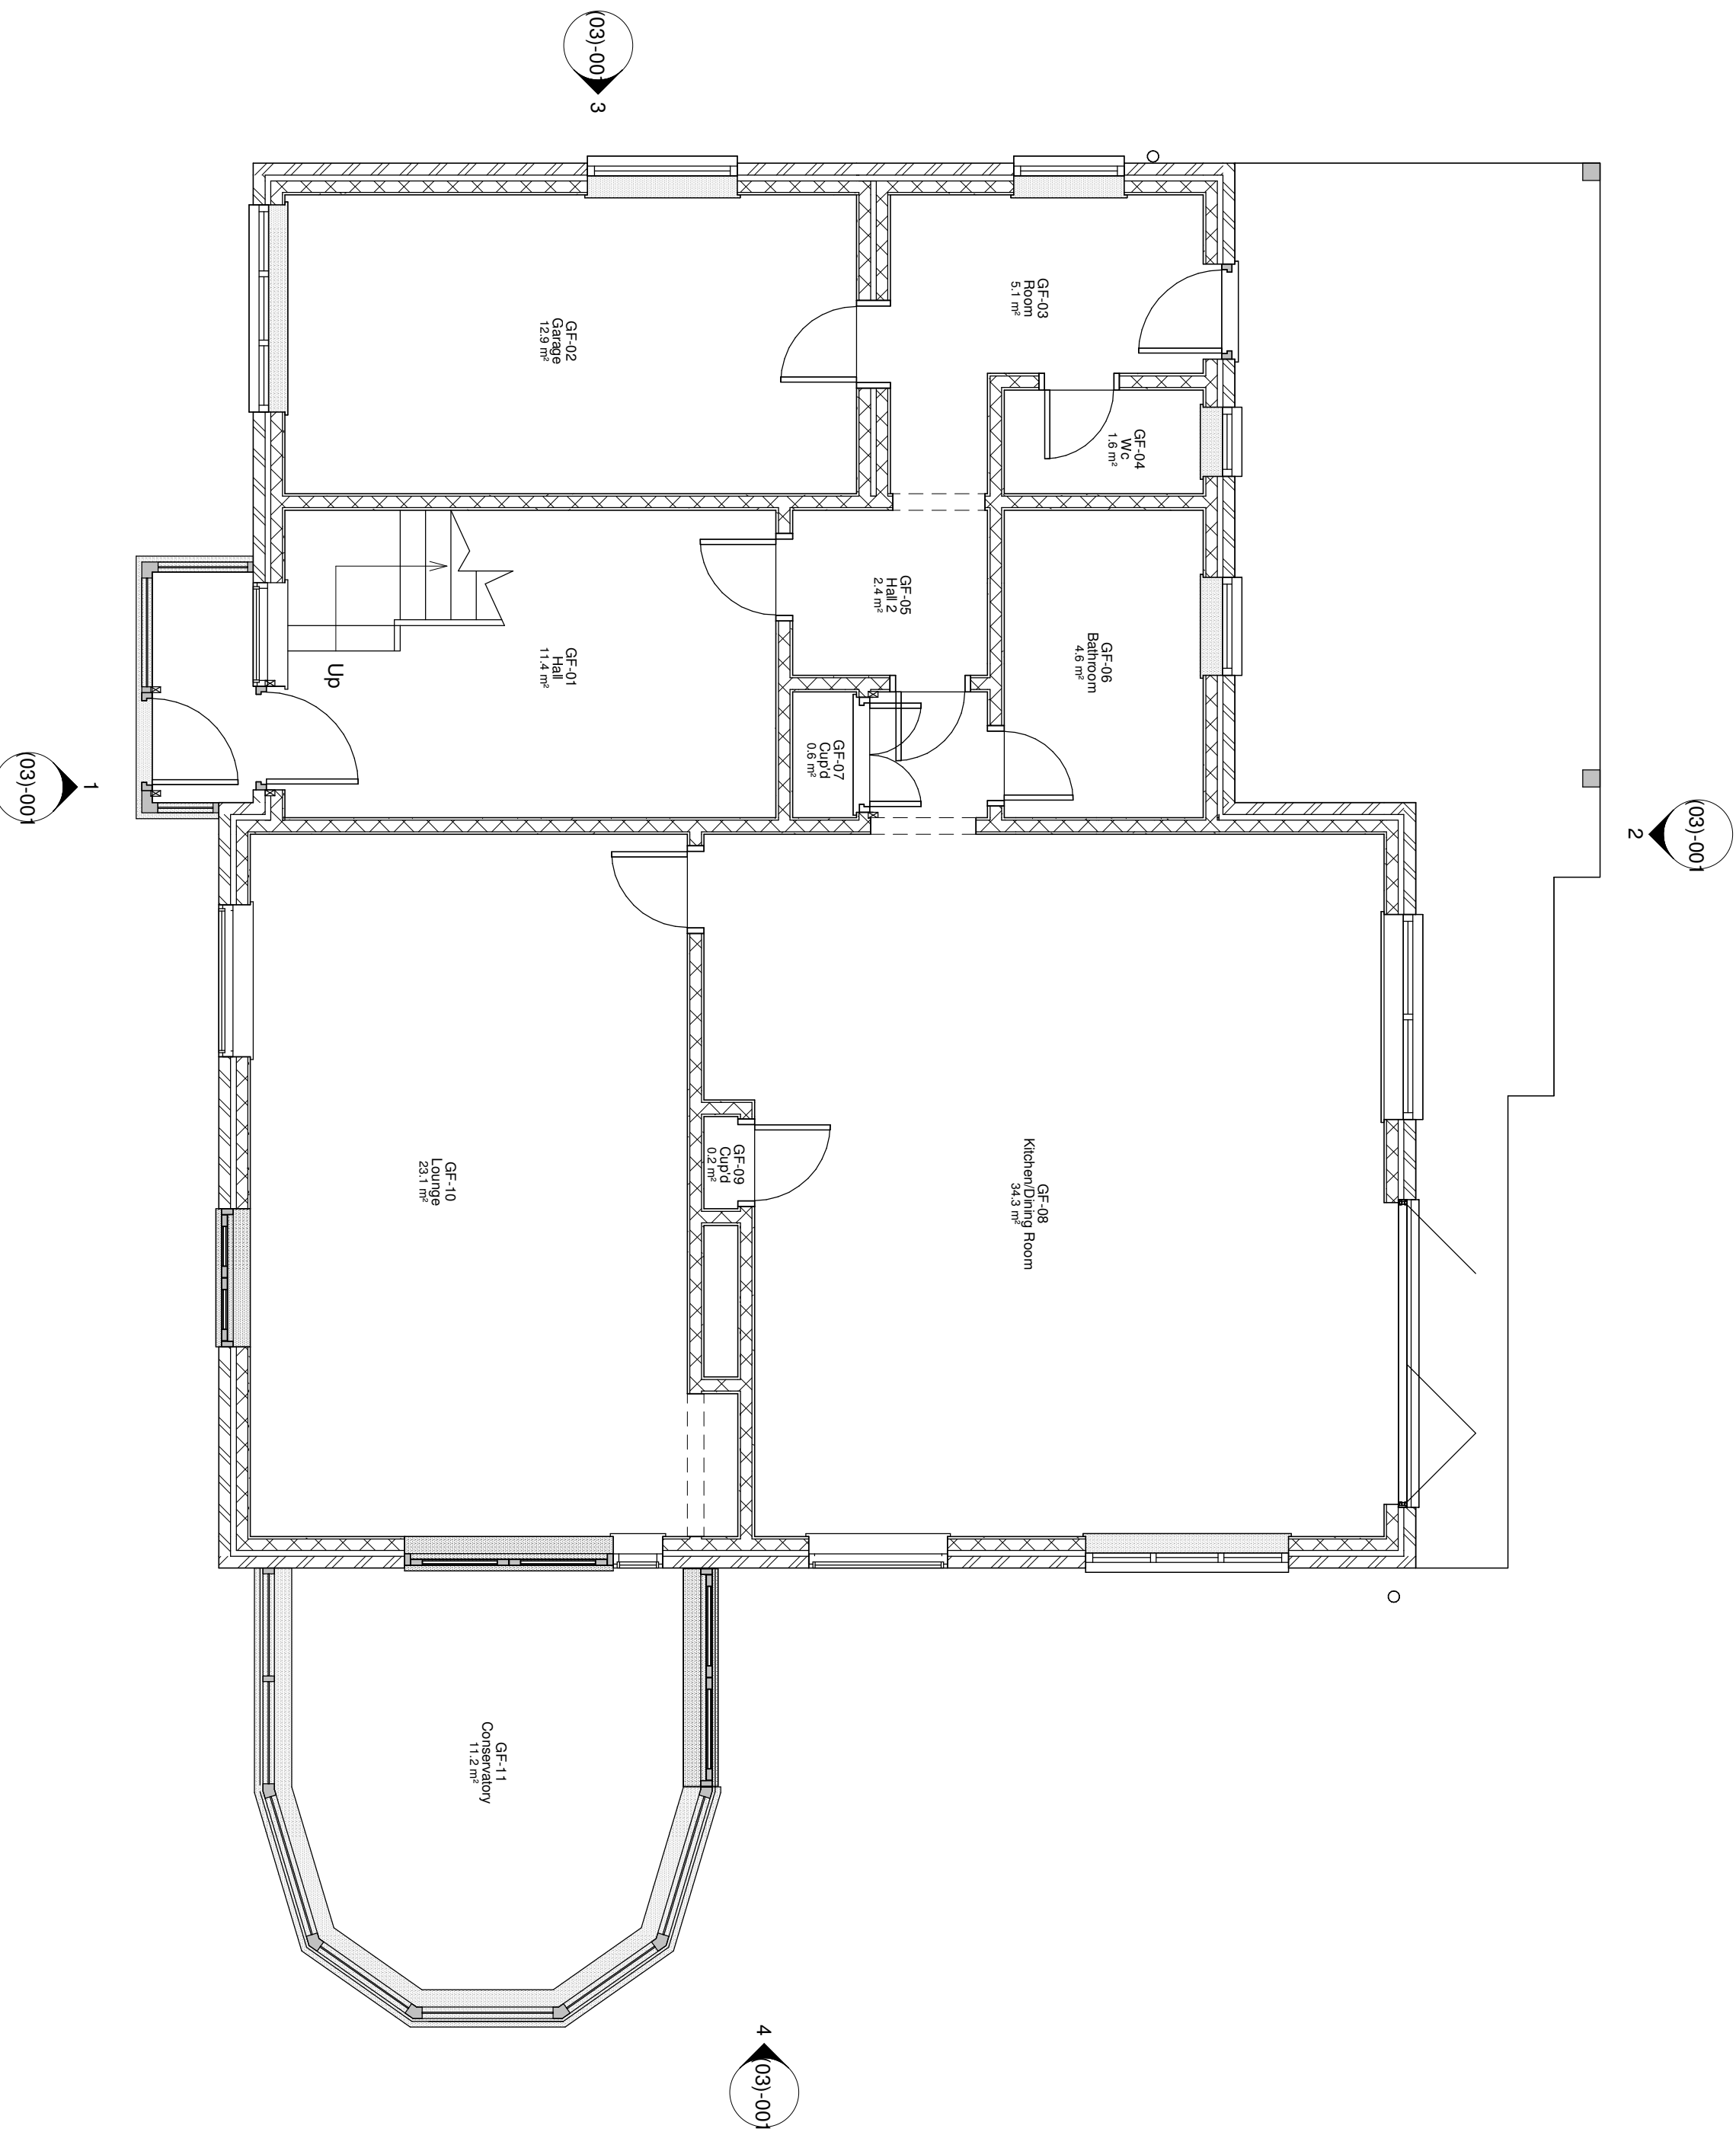

1
1 : 50
Ground Floor - Existing Plan

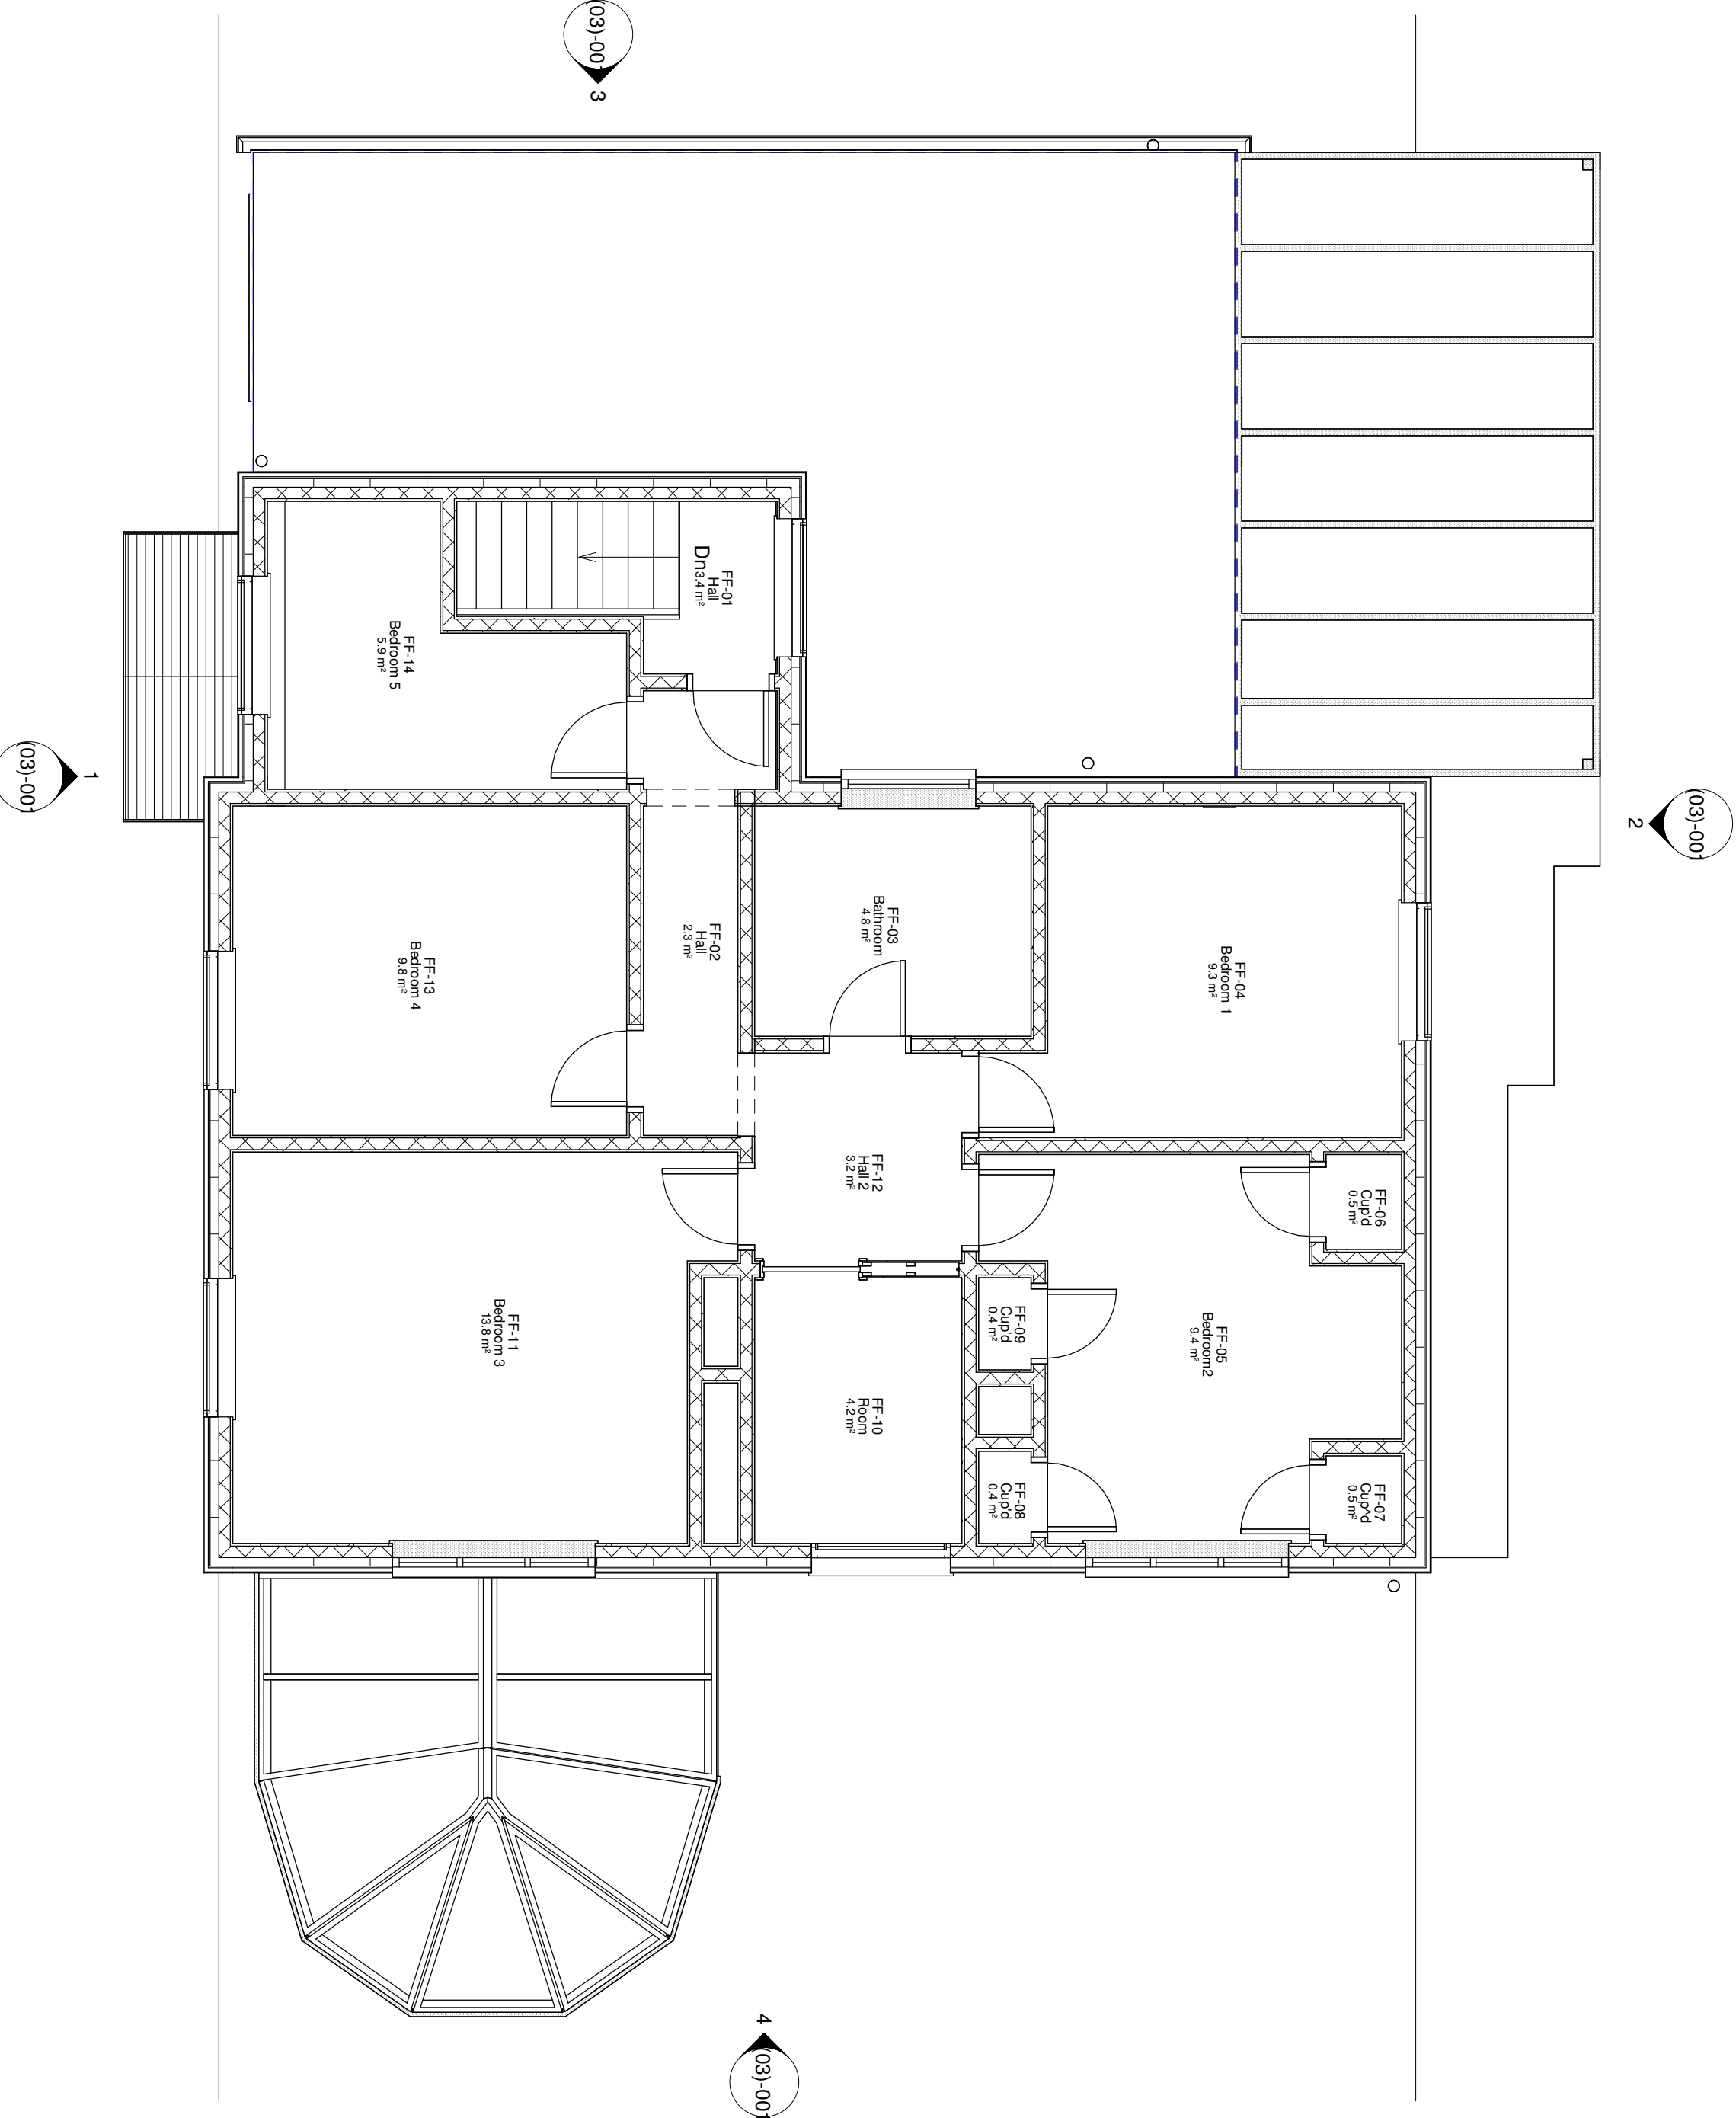

2
1 : 50
First Floor - Existing Plan

rev	description	drawn	checked	date
A	Revision 1	LDV	LDV	24/10/25

revisions

status: PRELIMINARY
This drawing is produced under The Copyright, Designs and Patents Act 1988.
This drawing is produced for PLANNING PURPOSES ONLY and is not to be used for construction.

LDV Architecture

39 FLOVERS ROAD
HOVE, WEST SUSSEX
BN1 3PD

TELEPHONE + 44 (0) 103 541 588
EMAIL INFO@LDVARCHITECTURE.CO.UK

client: Mr & Mrs ALDERMAN

project: BRACKEN

title: EXISTING PLANS 1

scale: 1 : 50 @ A1

date: 24/10/25

drawn: LDV

checked: LDV

job no: P2533
drawing no: (02)-001

revised: A

