


Appendix B – Topographic Survey

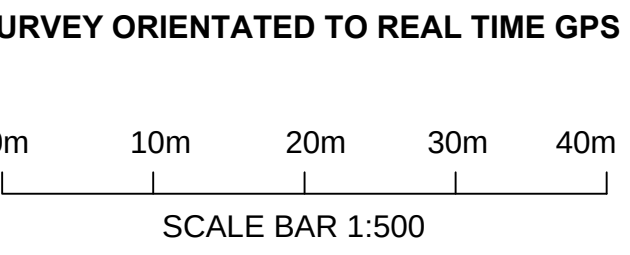

ONLY MANHOLES AND SERVICES VISIBLE AT TIME OF SURVEY SHOWN

DRAINAGE INFORMATION MUST BE CHECKED AND VERIFIED WITH LOCAL AUTHORITY RECORDS PRIOR TO WORK COMMENCING

Levels defining edge of carriageway are observed at channel (bottom of kerb). Unless otherwise stated.

Tree spreads are symbolic only and are representative of the tree's average spread.

The drip line layer denotes the tree's extremity

NO.	DESCRIPTION	SURVEYOR	DRAWN	DATE

NO.	DESCRIPTION	SURVEYOR	DRAWN	DATE

[illegible]

All levels relate to OSBM Newlyn
Datum Generated by VRS GPS

SURVEY STATIONS			
	519512.346	119316.128	12.059
	519463.519	119304.526	12.809
	519572.807	119316.687	11.165
	519713.821	119419.487	10.786
	519724.265	119410.338	10.509

JLP Surveying

P Surveying Consultants Ltd
Suite 45 Rodney House,
Irving Street,
Wigan
WN1 1BT
tel - 01942 243313
fax - 01942 492230
mobile - 07710 428458
MAIL:- pearthouston@pjsurvey.co.uk

PROJECT
SHERMANBURY ROAD,
PARTRIDGE GREEN

DRAWING TITLE

Topographical Land Survey

SCALE 1:500	SHEET SIZE A0	No. of SHEETS 2	DATE 28.10.25	REVISION
----------------	------------------	--------------------	------------------	----------

DRAWING NUMBER
S25-0985-1



THE DRIP LINE LAYER DENOTES THE TREES EXTREMITY

REV.	DESCRIPTION	SURVEYOR	DRAWN	DATE
------	-------------	----------	-------	------

REV.	DESCRIPTION	SURVEYOR	DRAWN	DATE

[illegible]

Detum Generated by VRS CBS

SURVEY STATIONS			
stn1	519512.346	119316.128	12.059
stn1a	519463.519	119304.526	12.809
stn2	519572.807	119316.687	11.165
stn3	519713.821	119419.487	10.786
stn4	519724.265	119410.338	10.509

S25-0985-2