



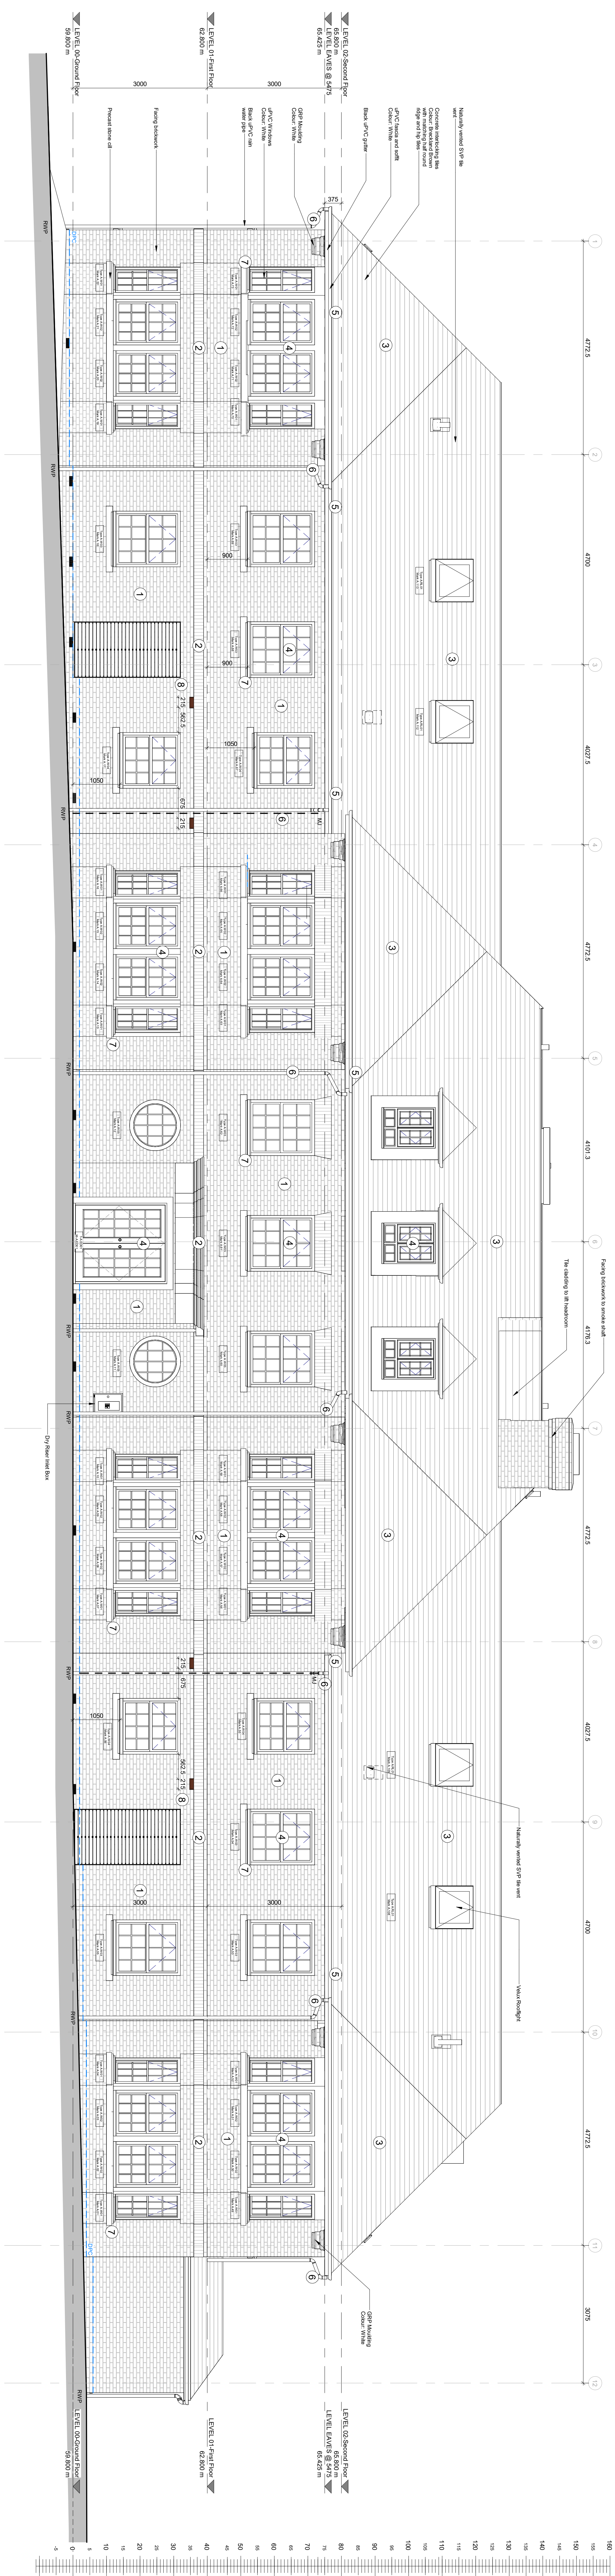

Block A - GA - North Elevation
1 : 50

50

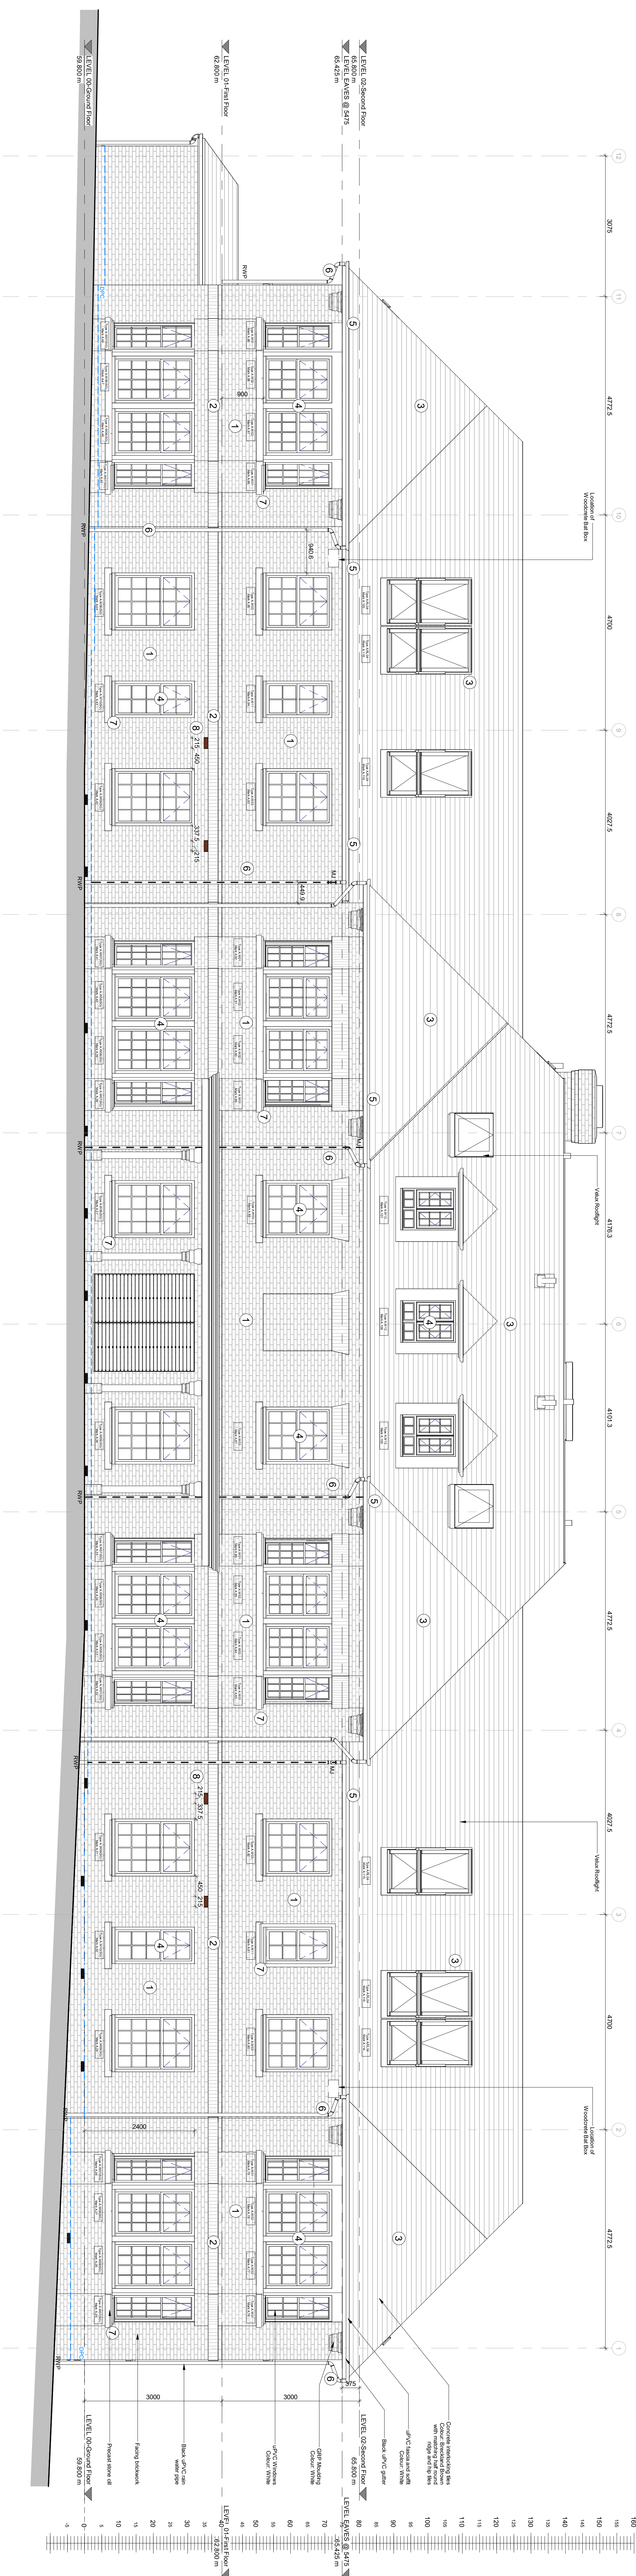

Block A - GA - South Elevation

1:50

[illegible]