



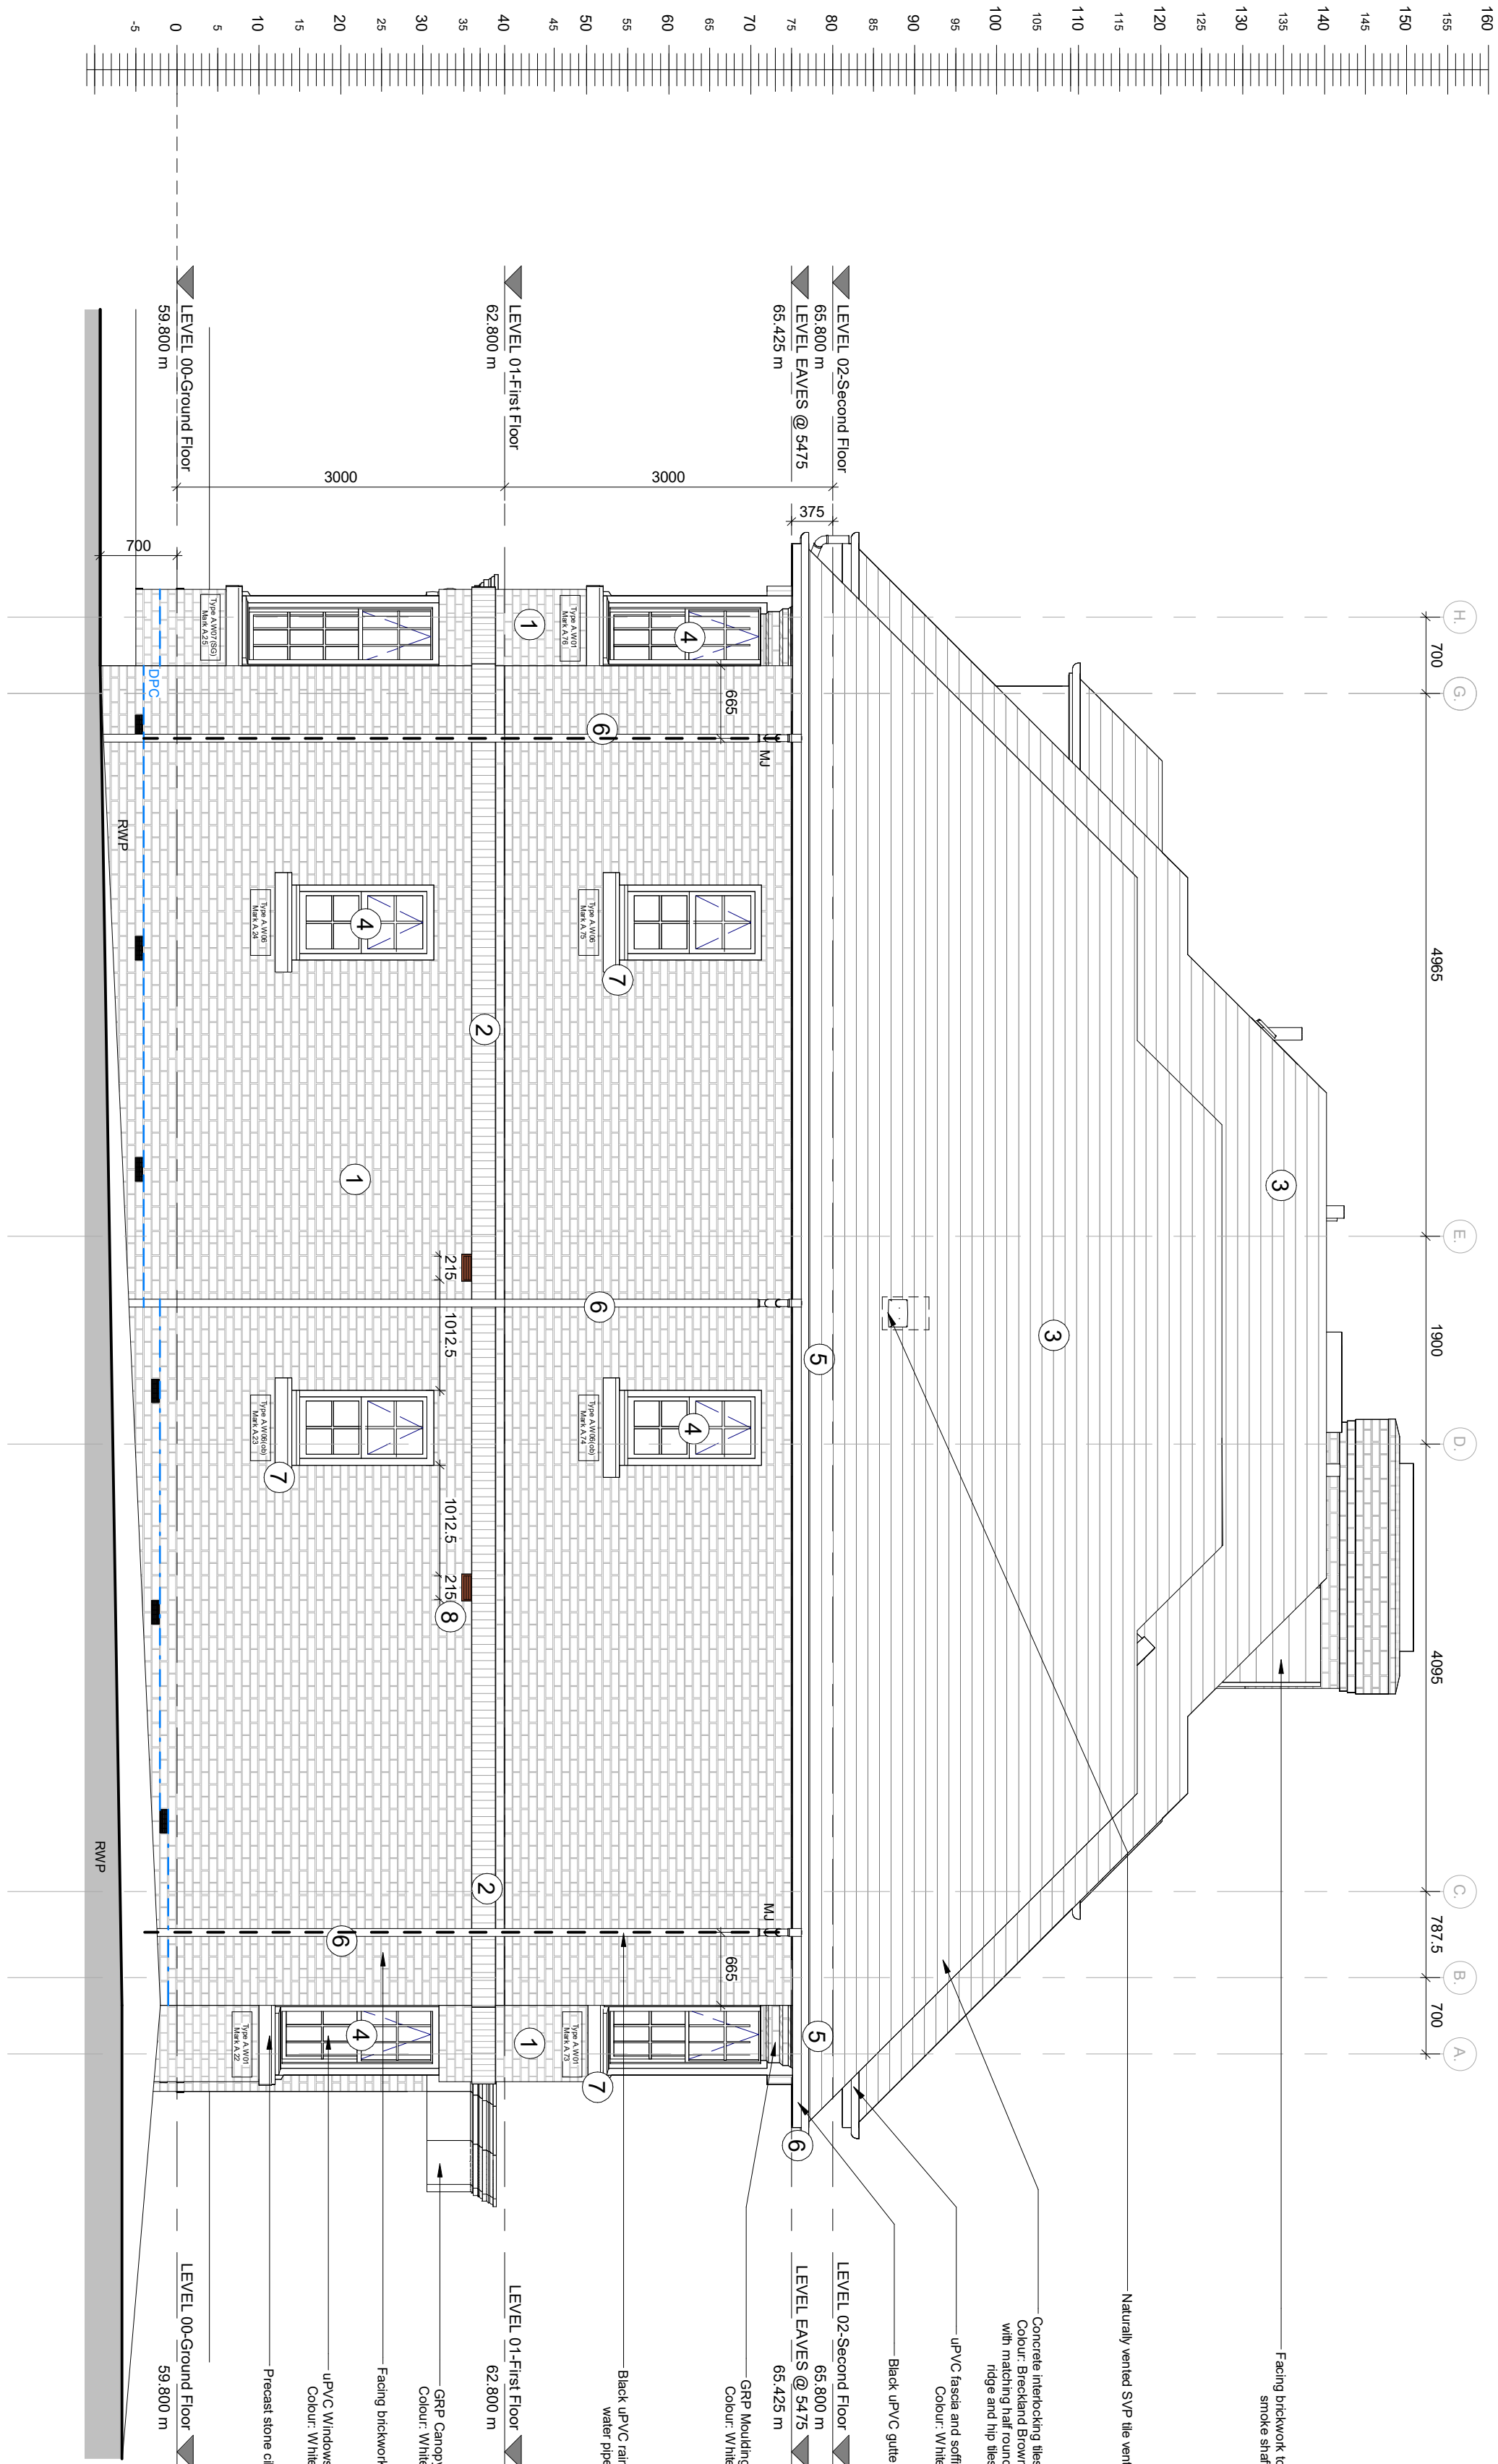


Block A - GA - East Elevation
1 : 50

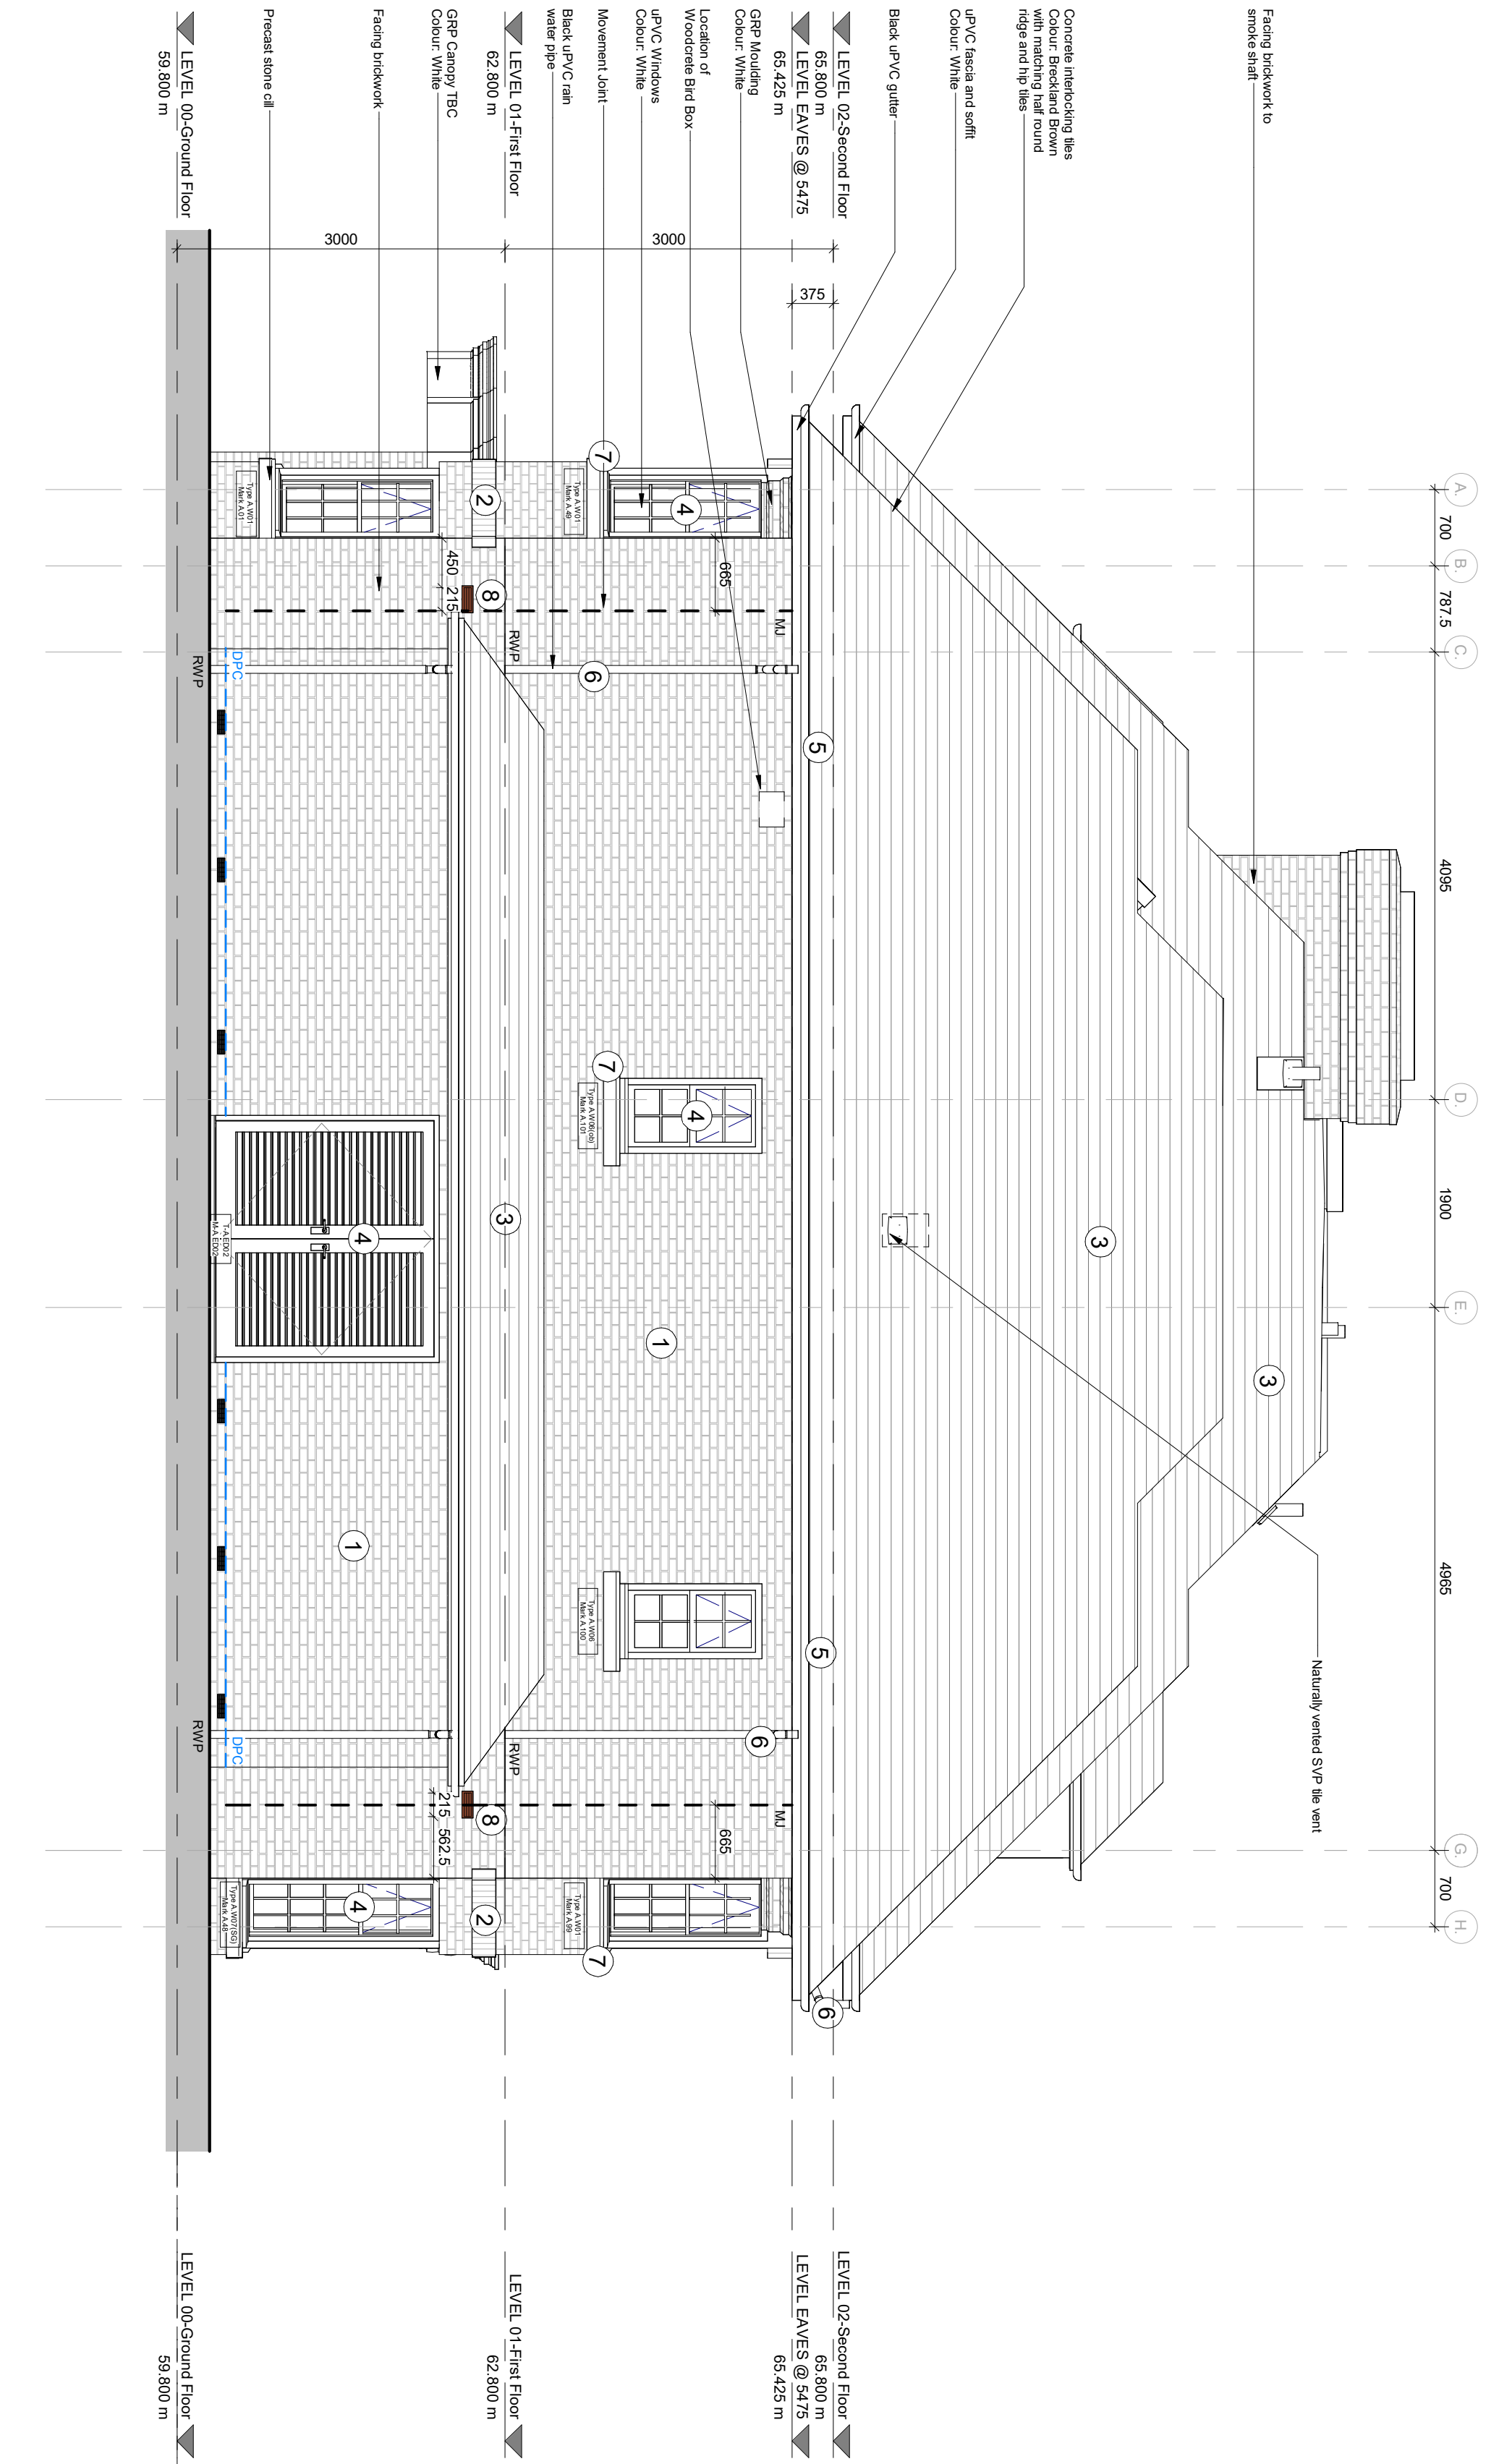

Block A - GA - West Elevation
1 : 50

Material Key

- 1 Fothera Brick Standard Bond - Autumn Glow
- 2 Fothera Brick Soldier Course - Autumn Glow
- 3 Maitrey Root Tile - Old English Dark Red
- 4 UPVC Window & Door Frames - White
- 5 Fascias - White
- 6 UPVC R/WPs / Gutters - Black
- 7 Stone window sill
- 8 Mitre for Sill and Extent with Surrounding Brickwork

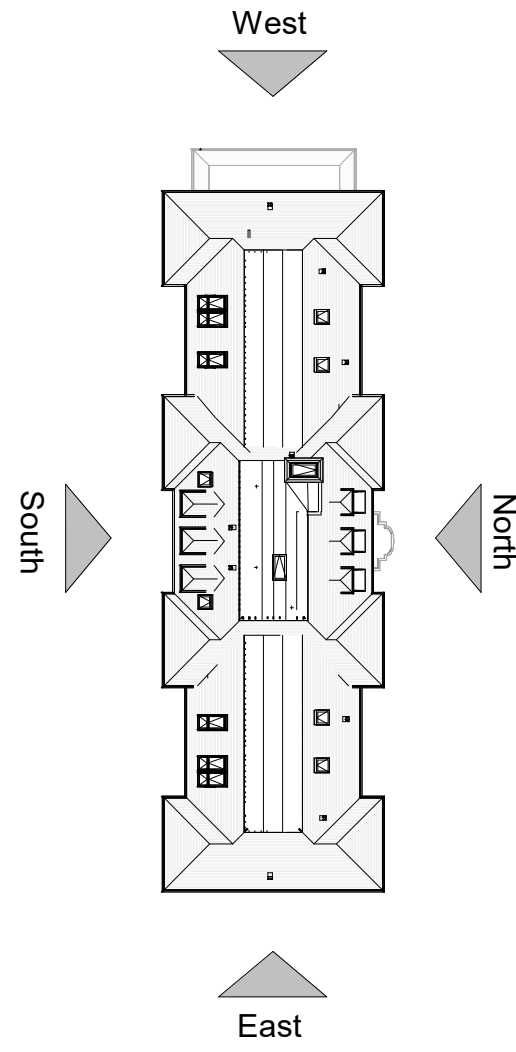

Provide horizontal and/or stepped preferred cavity fill over external structures with associated lead. Internal cavity fill should be applied to all vertical surfaces (brick chimney) should have a vertical straight joint with wall ties every other block and not be back covered.

NOTE: For masonry dampstop locations, refer to plot position drawings.

Typically, movement joints to be positioned as shown on the drawings. Located at the ends of wall construction to be positioned a minimum from the corners, as specified by Structural Engineer's design. Detail to be 150mm wide joint filled with UV resistant or foam rubber set back from outside with bedrock minimum 150mm applied, non-hardening low viscosity polysulphide sealant (minimum 12mm deep).

ABBREVIATION LEGEND			
CL	Centre line	---	---
MJC	Movement joint	---	---
RWP	Reinforcing pipe	---	---
(SG)	Safety glass to windows & doors	---	---
Type	The vent for STP	---	---