


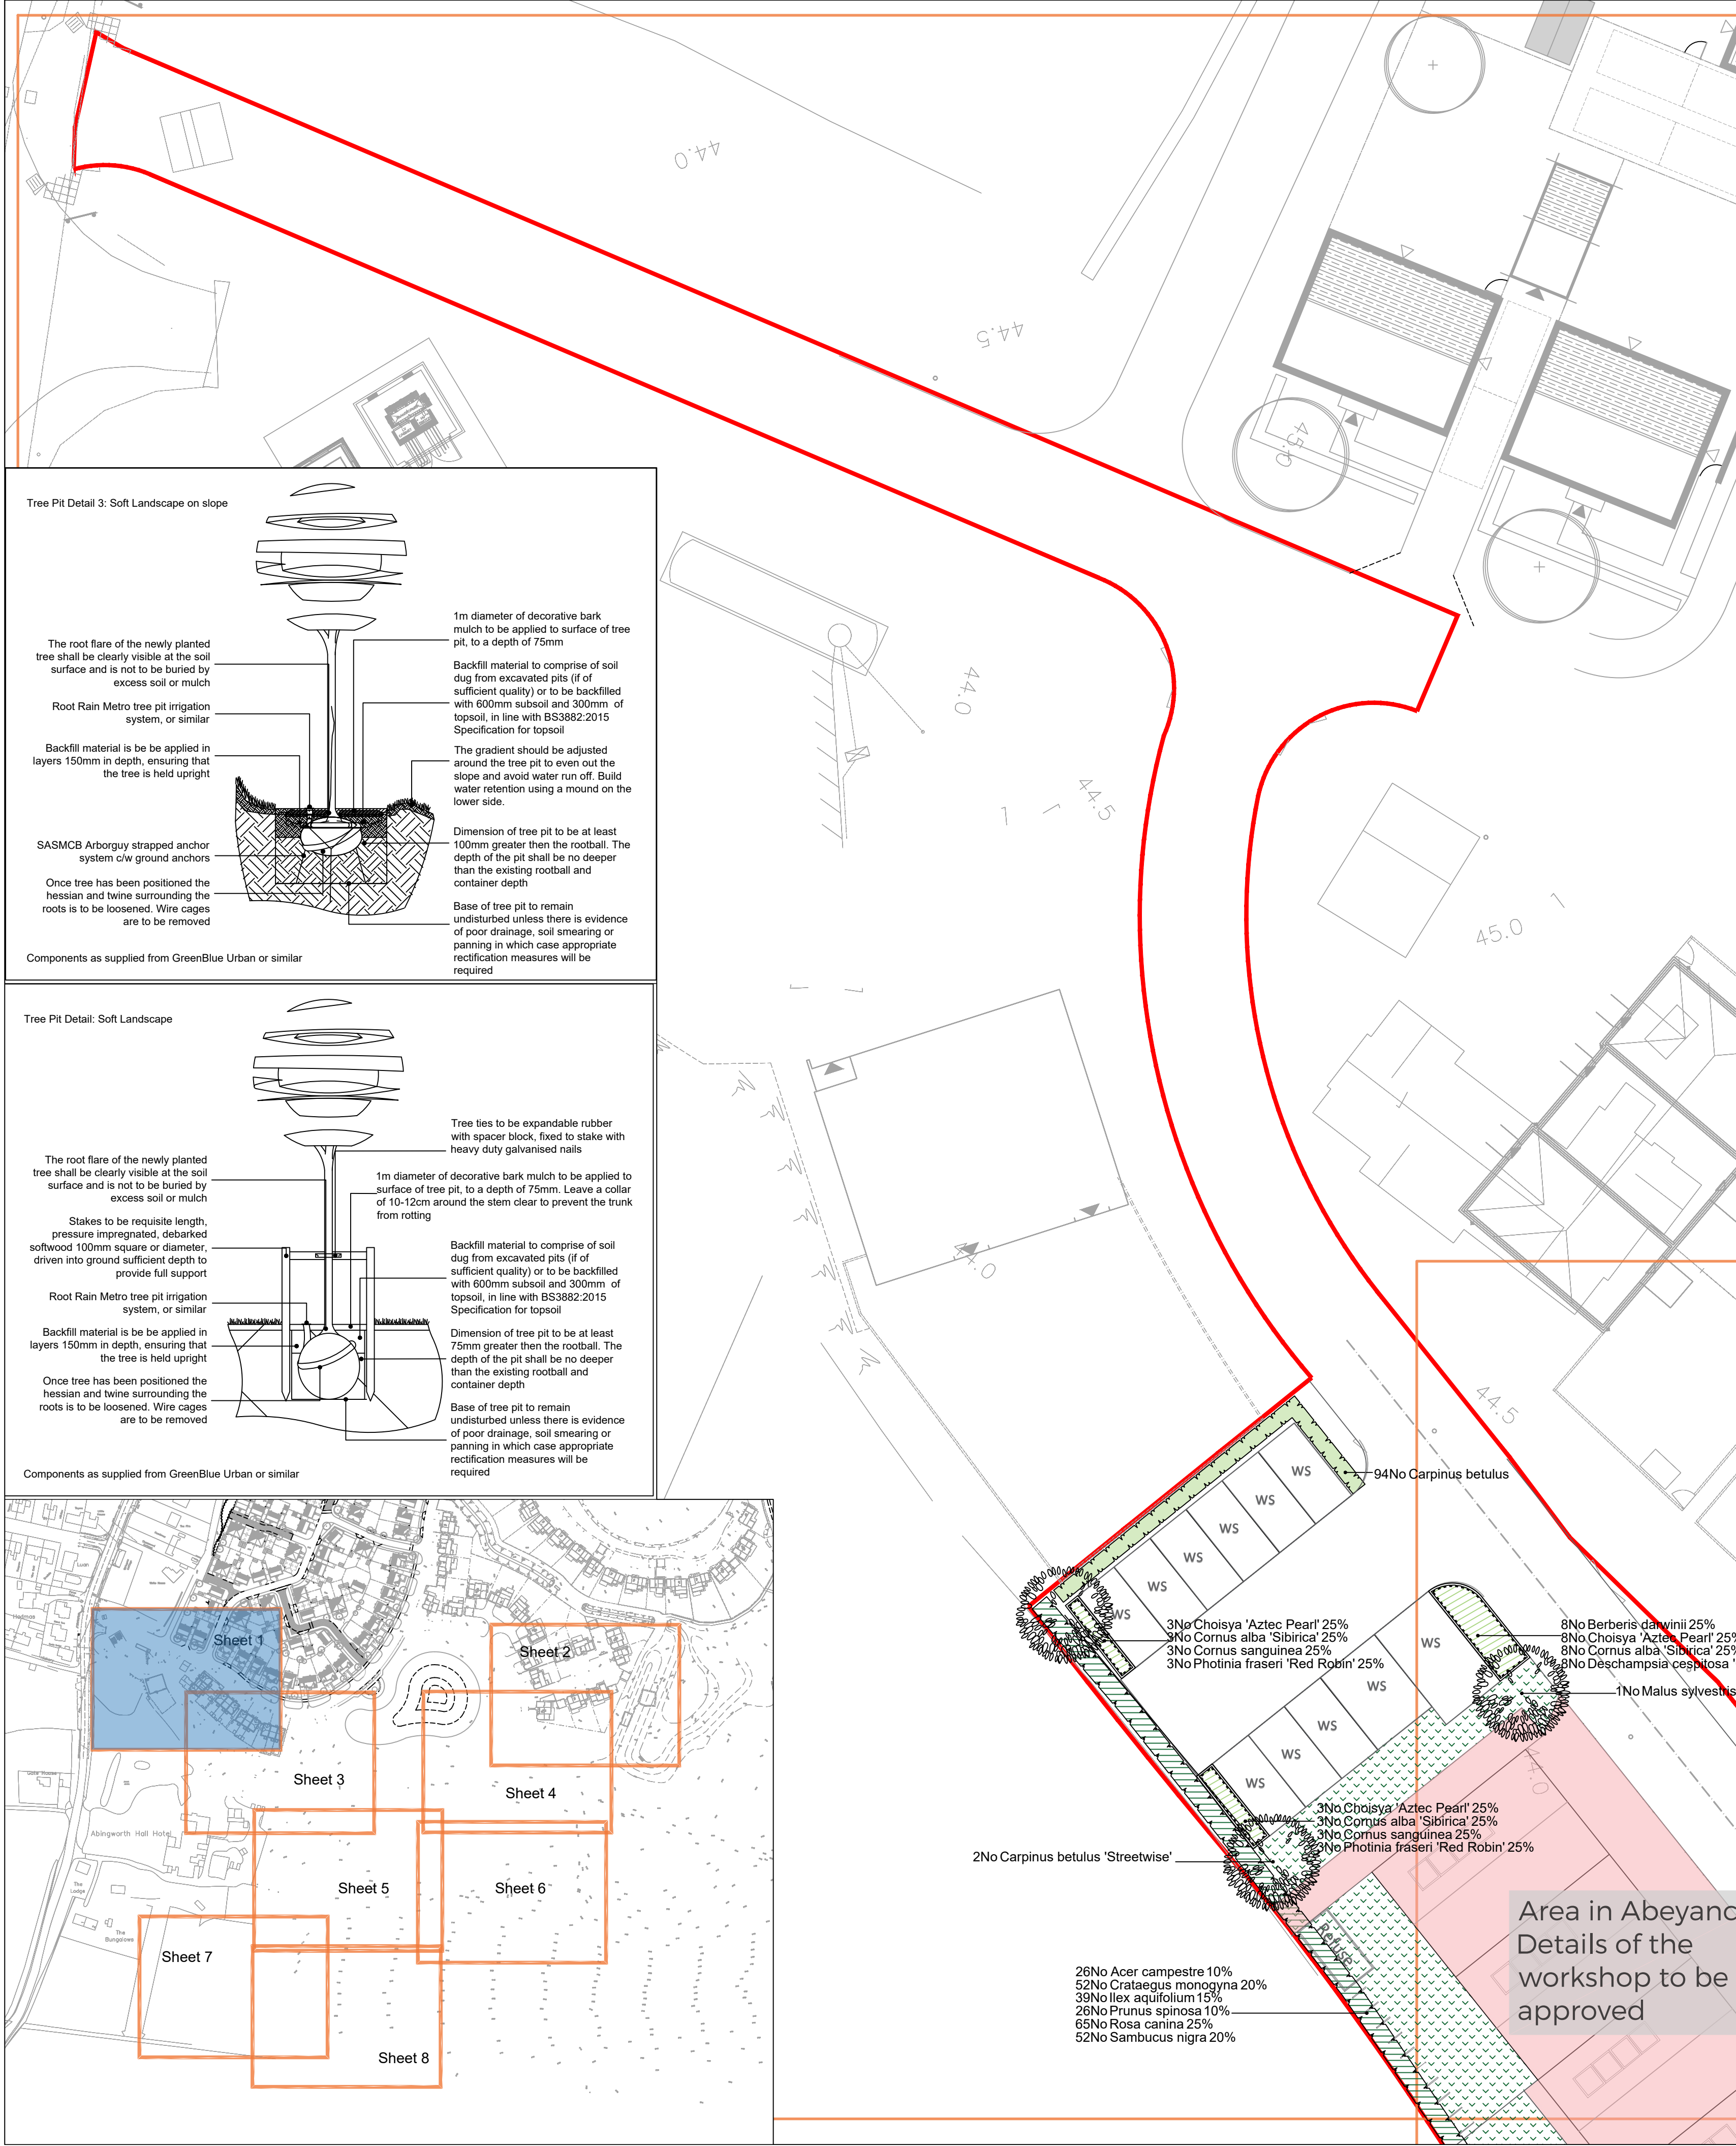

Planting Schedule

Trees	Species Name	Girth	Height	Density	Specification	No.
	Acer campestre	60-80cm	0.45Ctr	Double Staggered at 0.3m offset	Whip :Branched :BR	58 -
	Acer campestre	12-14cm	350-425cm	Counted	Heavy Standard :Clear Stem min. 200 :RB	18 -
	Acer campestre	60-80cm	0.4Ctr	Double Staggered at 0.5m offset	Transplant :BR	149 -
	Acer campestre 'Streetwise'	12-14cm	350-425cm	Counted	Heavy Standard :Clear Stem min. 200 :RB	6 -
	Betula pendula	14-16cm	425-600cm	Counted	Extra Heavy Standard :Clear Stem min. 200 :RB	6 -
	Carpinus betulus 'Streetwise'	12-14cm	350-425cm	Counted	Heavy Standard :Clear Stem min. 200 :RB	7 -
	Corylus colurna	10-12cm	350-425cm	Counted	Heavy Standard :Clear Stem 175-200 :BR	7 -
	Crataegus monogyna	60-80cm	0.45Ctr	Double Staggered at 0.3m offset	Whip :Branched :BR	58 -
	Crataegus monogyna		0.4Ctr	Double Staggered at 0.5m offset	Transplant :BR	299 -
	Magnolia grandiflora 'Exmouth'		80-100cm	Counted	Standard :RB :C	1 -
	Malus sylvestris	12-14cm	350-425cm	Counted	Heavy Standard :Clear Stem min. 200 :RB	5 -
	Populus tremula	12-14cm	350-425cm	Counted	Heavy Standard :Clear Stem min. 200 :RB	4 -
	Prunus avium	12-14cm	350-425cm	Counted	Heavy Standard :Clear Stem min. 200 :RB	10 -
	Quercus robur	12-14cm	350-425cm	Counted	Heavy Standard :Clear Stem min. 200 :RB	2 -
	Salix caprea	12-14cm	350-425cm	Counted	Heavy Standard :Clear Stem min. 200 :RB	1 -
	Sorbus aucuparia 'Cardinal Royal'	12-14cm	350-425cm	Counted	Heavy Standard :Clear Stem min. 200 :RB	7 -
	Tilia cordata 'Green Spire'	12-14cm	350-425cm	Counted	Heavy Standard :Clear Stem min. 200 :RB	1 -

Shrubs	Species Name	Height	Pot Size	Specification	Density	No.
	Abelia x grandiflora 'Kaleidoscope'	30-40cm	3L	Bushy :C	4/m ²	58 -
	Berberis darwinii	40-60cm	5L	Bushy	3/m ²	65 -
	Camellia japonica 'Apple Blossom'	60-80cm	10L	Bushy	3/m ²	47 -
	Carpinus betulus	60-80cm	10L	Bushy :C	0.45Ctr Double Staggered at 0.3m offset	973 -
	Ceanothus 'Blue Mound'	60-80cm	5-7.5L	Bushy	4/m ²	122 -
	Choisya 'Aztec Pearl'	60-80cm	7.5L	Bushy	4/m ²	77 -
	Choisya 'Aztec Pearl'	40-60cm	5L	Bushy	3/m ²	98 -
	Cornus alba 'Sibirica'	40-60cm	5L	Bushy	3/m ²	98 -
	Cornus sanguinea	40-60cm	5L	Branched	3/m ²	33 -
	Cornus stolonifera 'Kelsey'	30-40cm	2L	Several shoots :3 brks :C	3/m ²	3 -
	Cotoneaster 'Coral Beauty'	30-40cm	3L	Bushy :4 brks :C	3/m ²	3 -
	Daphne odora rubra	40-60cm	5L	Bushy	4/m ²	84 -
	Deschampsia cespitosa 'Goldtau'	40-60cm	5L	Bushy	3/m ²	65 -
	Deutzia gracilis 'Nikko'	30-40cm	3L	Bushy :C	4/m ²	72 -
	Escallonia 'Apple Blossom'	40-60cm	3L	Bushy	4/m ²	89 -
	Escallonia rubra macrantha	40-60cm	3L	Bushy :C	0.5Ctr Double Staggered at 0.4m offset	1001 -
	Euonymus fortunei 'Emerald Gaiety'	30-40cm	3L	Bushy :C	4/m ²	109 -
	Euonymus fortunei 'Emerald Gaiety'	30-40cm	3L	Bushy :7 brks :C	3/m ²	3 -
	Hebe 'Nicola's Blush'	30-40cm	3L	Bushy :C	4/m ²	113 -
	Hypericum 'Hidcote'	30-40cm	3L	Bushy	4/m ²	115 -
	Ilex aquifolium	40-60cm		BR	0.4Ctr Double Staggered at 0.5m offset	222 -
	Lavandula angustifolia 'Hidcote'	30-40cm	5-7.5L	Bushy :C	4/m ²	118 -
	Ligustrum vulgare	60-80cm		Branched :BR	0.45Ctr Double Staggered at 0.3m offset	88 -
	Lonicera nitida 'Baggesen's Gold'	30-40cm	3L	Bushy :3 brks :C	3/m ²	2 -
	Lonicera pileata 'Moss Green'	40-60cm	3L	Bushy :C	0.5Ctr Double Staggered at 0.4m offset	804 -
	Mahonia aquifolium	30-40cm	3L	Branched :3 brks :C	3/m ²	8 -
	Mahonia aquifolium 'Apollo'	40-60cm	5L	Bushy	4/m ²	89 -
	Philadelphus 'Manteau d'Hermine'	30-40cm	3L	Bushy :C	4/m ²	60 -
	Photinia fraseri 'Red Robin'	40-60cm	5L	Bushy	3/m ²	33 -
	Pittosporum tenuifolium 'Tom Thumb'	30-40cm	3L	Bushy :C	4/m ²	134 -
	Potentilla fruticosa 'Elizabeth'	30-40cm	3L	Bushy :C	4/m ²	69 -
	Prunus spinosa	60-80cm		BR	0.4Ctr Double Staggered at 0.5m offset	149 -
	Rosa canina	60-80cm		BR	0.4Ctr Double Staggered at 0.5m offset	373 -
	Salvia officinalis 'Icterina'	30-40cm	3L	Bushy :C	4/m ²	114 -
	Sambucus nigra	60-80cm		BR	0.4Ctr Double Staggered at 0.5m offset	299 -
	Sarcococca hookerana digv. 'Purple Stem'	30-40cm	3L	Bushy :C	4/m ²	57 -
	Sarcococca humilis	20-30cm	3L	Bushy :6 brks :C	3/m ²	3 -
	Skimmia confusa 'Kew Green'	30-40cm	3L	Bushy :3 brks :C	3/m ²	3 -
	Skimmia japonica 'Fragrans'	30-40cm	3L	Bushy :C	4/m ²	83 -
	Viburnum burk. 'Anne Russell'	30-40cm	3L	Bushy	4/m ²	68 -
	Viburnum tinus 'Eve Price'	30-40cm	3L	Bushy	4/m ²	75 -
	Weigela 'Mont Blanc'	30-40cm	3L	Bushy	4/m ²	77 -

Marginal / Aquatics	Species Name	Pot Size	Specification	Density	No.
	Butomus umbellatus	0.5L	Plug: Well Rooted	3/m ²	243 -
	Carex pendula	1L	Plug: Well Rooted	3/m ²	243 -
	Iris pseudacorus	1L	Plug: Well Rooted	3/m ²	243 -
	Mentha aquatica	1L	Plug: Well Rooted	3/m ²	243 -
					Total 972 -

SPECIFICATION
All works generally, to comply with the written Soft Landscape Specification.

NOTES:
DO NOT SCALE FROM DRAWING
NOT FOR CONSTRUCTION, FOR PLANNING PURPOSES ONLY

- Legend
- Existing trees to be retained
 - Proposed tree planting within soft landscape. See detail on sheet 1
 - Proposed hedge planting to be planted in a double staggered row 500mm apart and at 400mm centres in each row. To be maintained at 1m height
 - Proposed mixed native hedge planting to be planted in a double staggered row 500mm apart and at 400mm centres in each row. To be maintained at 1m height and 1.8m height adjacent to site boundaries
 - Proposed shrub planting to receive 75mm bark mulch after planting operations
 - Proposed decorative mix shrub planting to be planted in groups of 5-No. of each species and as above
 - Proposed grass areas to receive good quality amenity grass turves laid in line with good horticultural practices
 - Proposed tussocky mix, to be seeded with EM10 Tussock mixture as supplied by Emorsgate Seed and sown at 4 grams per msq, or similar and approved
 - Proposed amenity grassland areas, to be seeded with EL1 Flowering Lawn mixture as supplied by Emorsgate Seed and sown at 4 grams per msq, or similar and approved
 - Proposed wet tolerant meadow mixture, to be seeded with EM6 seed mix as supplied by Emorsgate Seeds and sown at 4 grams per msq, or similar and approved
 - 1.2m High Timber Post & Rail Fence With livestock wire mesh
 - 1.8m High Closeboard Fence
 - Existing chain link fence
 - Self draining Breerton Gravel, 200mm thick, applied to PROW
 - Proposed 2m wide hoggin footpath. To be No-Dig. Laid to engineers detail.
 - Proposed wet areas to be seeded with 'BS Waterlogged and Wet Soils Grass Seed' mixture as supplied by Boston Seed and sown at 35 grams per msq, or similar and approved.
 - Proposed grassland meadow to be seeded with 'BS Species Rich Wild Grass Seed' mixture as supplied by Boston Seed and sown at 20 grams per msq, or similar and approved.
 - Pea shingle as drainage route
 - Proposed marginal aquatic planting mix to base of swale

Rev	Date	Details	Drawn
N	30.03.26	Comments	LS
M	23.03.26	Comments	LS
L	17.03.26	Comments	LS
K	13.03.26	Swale added to rear of plots 59-67	LS
J	21.02.24	Planting amended around drainage	JO
I	11.09.24	Council Comments	JO

ACD ENVIRONMENTAL

HEAD OFFICE
Rodbourne Rail Business Centre, Grange Lane,
Malmesbury, SN16 0ES
Tel: 01666 825646

4 & 5 The Old Mill, Fry's Yard, Bridge Street,
Codalming, GU7 1HP
Tel: 01483 425714

Suite 6, Crescent House, Yonge Close, Eastleigh, SO50 9SX
Tel: 02382 026300

email: mail@acdenv.co.uk
www.acdenviromental.co.uk

Bellway

scheme: Abingworth Nurseries,
Phase 3, Storrington Rd
client: Bellway Homes
drawing: Soft Landscape Proposals
date: August 2021
scale: 1:200@A1
drawing no: BELL23356 - 11 Sheet 1 of 8
drawn: JO checked: JM

Copyright of ACD Environmental Ltd. All rights described in Chapter IV of the Copyright, Designs and Patents Act 1988 have been generally asserted. 2011. Copyright of this plan remains with ACD until all fees have been paid in full.