0759054

Monitoring Details:

Level Monitoring

Provider Name: My Home Needs

Instruction Date: 09/11/2023

Reading Date: 27/10/2025

Date of Issue: 27/10/2025

Monitoring Interval: Every 8 weeks

Number of Visits: MUFN

Visits Completed: 12

Visits Outstanding: MUFN

Client Details:

Client: BVS

Job Reference:

Engineer / Handler: -


Monitored Address:

Address: 20 The Marts, Rudgwick, Horsham, West Sussex, RH12 3HH

Front Elevation



Site Plan

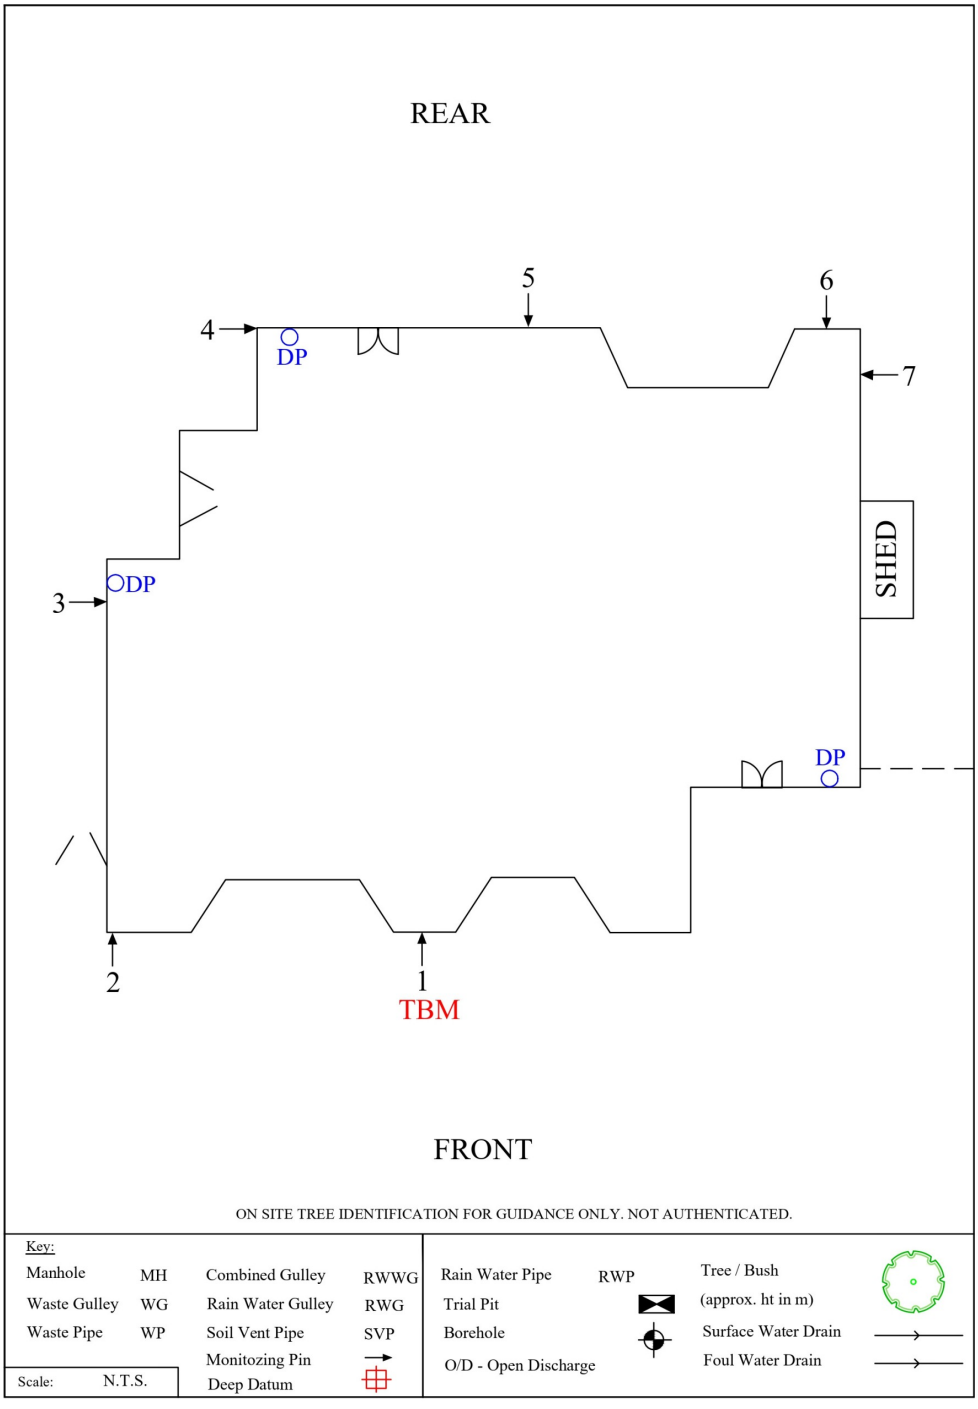
REAR
5
6
4
DP
7
SHED
3
DP
DP
2
1
TBM
FRONT
ON SITE TREE IDENTIFICATION FOR GUIDANCE ONLY. NOT AUTHENTICATED.
Key:
Manhole MH
Waste Gulley WG
Waste Pipe WP
Combined Gulley RWWG
Rain Water Gulley RWG
Soil Vent Pipe SVP
Monitozing Pin
Deep Datum
Rain Water Pipe RWP
Trial Pit
Borehole
O/D - Open Discharge
Tree / Bush
(approx. ht in m)
Surface Water Drain
Foul Water Drain
Scale: N.T.S.

Visit Notes

No visit notes have been entered for any visits

Level Readings

	Visit 1	Visit 2	Visit 3	Visit 4	Visit 5	Visit 6	Visit 7	Visit 8
	24/11/23	29/01/24	20/03/24	16/05/24	08/08/24	10/10/24	02/12/24	29/01/25
TBM 1	10.0000	10.0000	10.0000	10.0000	10.0000	10.0000	10.0000	10.0000
2	10.0053	10.0050	10.0057	10.0066	10.0064	10.0067	10.0056	10.0056
3	9.9875	9.9874	9.9878	9.9878	9.9875	9.9881	9.9877	9.9881
4	9.9710	9.9714	9.9719	9.9716	9.9720	9.9714	9.9708	9.9708
5	10.0442	10.0446	10.0455	10.0459	10.0446	10.0443	10.0443	10.0446
6	9.9430	9.9433	9.9473	9.9478	9.9430	9.9426	9.9446	9.9459
7	9.9421	9.9423	9.9461	9.9464	9.9415	9.9406	9.9433	9.9454
Taken by	N/A	CL	SM	RH	AP	KC	PL	GR
Serial number		524694	524015	522887	522903	1212053	1201050	8158

Level Movement (Displayed in Millimeters)

	Visit 1	Visit 2	Visit 3	Visit 4	Visit 5	Visit 6	Visit 7	Visit 8
	24/11/23	29/01/24	20/03/24	16/05/24	08/08/24	10/10/24	02/12/24	29/01/25
TBM 1	0	0	0	0	0	0	0	0
2	0	-0.3	+0.4	+1.3	+1.1	+1.4	+0.3	+0.3
3	0	-0.1	+0.3	+0.3	0	+0.6	+0.2	+0.6
4	0	+0.4	+0.9	+0.6	+1	+0.4	-0.2	-0.2
5	0	+0.4	+1.3	+1.7	+0.4	+0.1	+0.1	+0.4
6	0	+0.3	+4.3	+4.8	0	-0.4	+1.6	+2.9
7	0	+0.2	+4	+4.3	-0.6	-1.5	+1.2	+3.3

Visit Notes

No visit notes have been entered for any visits

Level Readings


	Visit 9	Visit 10	Visit 11	Visit 12	Visit 13	Visit 14	Visit 15	Visit 16
	20/03/25	22/05/25	06/08/25	27/10/25				
TBM 1	10.0000	10.0000	10.0000	10.0000				
2	10.0057	10.0069	10.0060	10.0060				
3	9.9875	9.9880	9.9885	9.9878				
4	9.9713	9.9718	9.9714	9.9706				
5	10.0454	10.0458	10.0438	10.0422				
6	9.9476	9.9467	9.9340	9.9328				
7	9.9461	9.9452	9.9323	9.9306				
Taken by	AP	TF	AP	GH				
Serial number	522903	117	522903	1212155				

Level Movement (Displayed in Millimeters) - Continuation of readings

	Visit 9	Visit 10	Visit 11	Visit 12	Visit 13	Visit 14	Visit 15	Visit 16
	20/03/25	22/05/25	06/08/25	27/10/25				
TBM 1	0	0	0	0				
2	+0.4	+1.6	+0.7	+0.7				
3	0	+0.5	+1	+0.3				
4	+0.3	+0.8	+0.4	-0.4				
5	+1.2	+1.6	-0.4	-2				
6	+4.6	+3.7	-9	-10.2				
7	+4	+3.1	-9.8	-11.5				


0759054

Level Readings Chart (Points TBM 1 - 7)

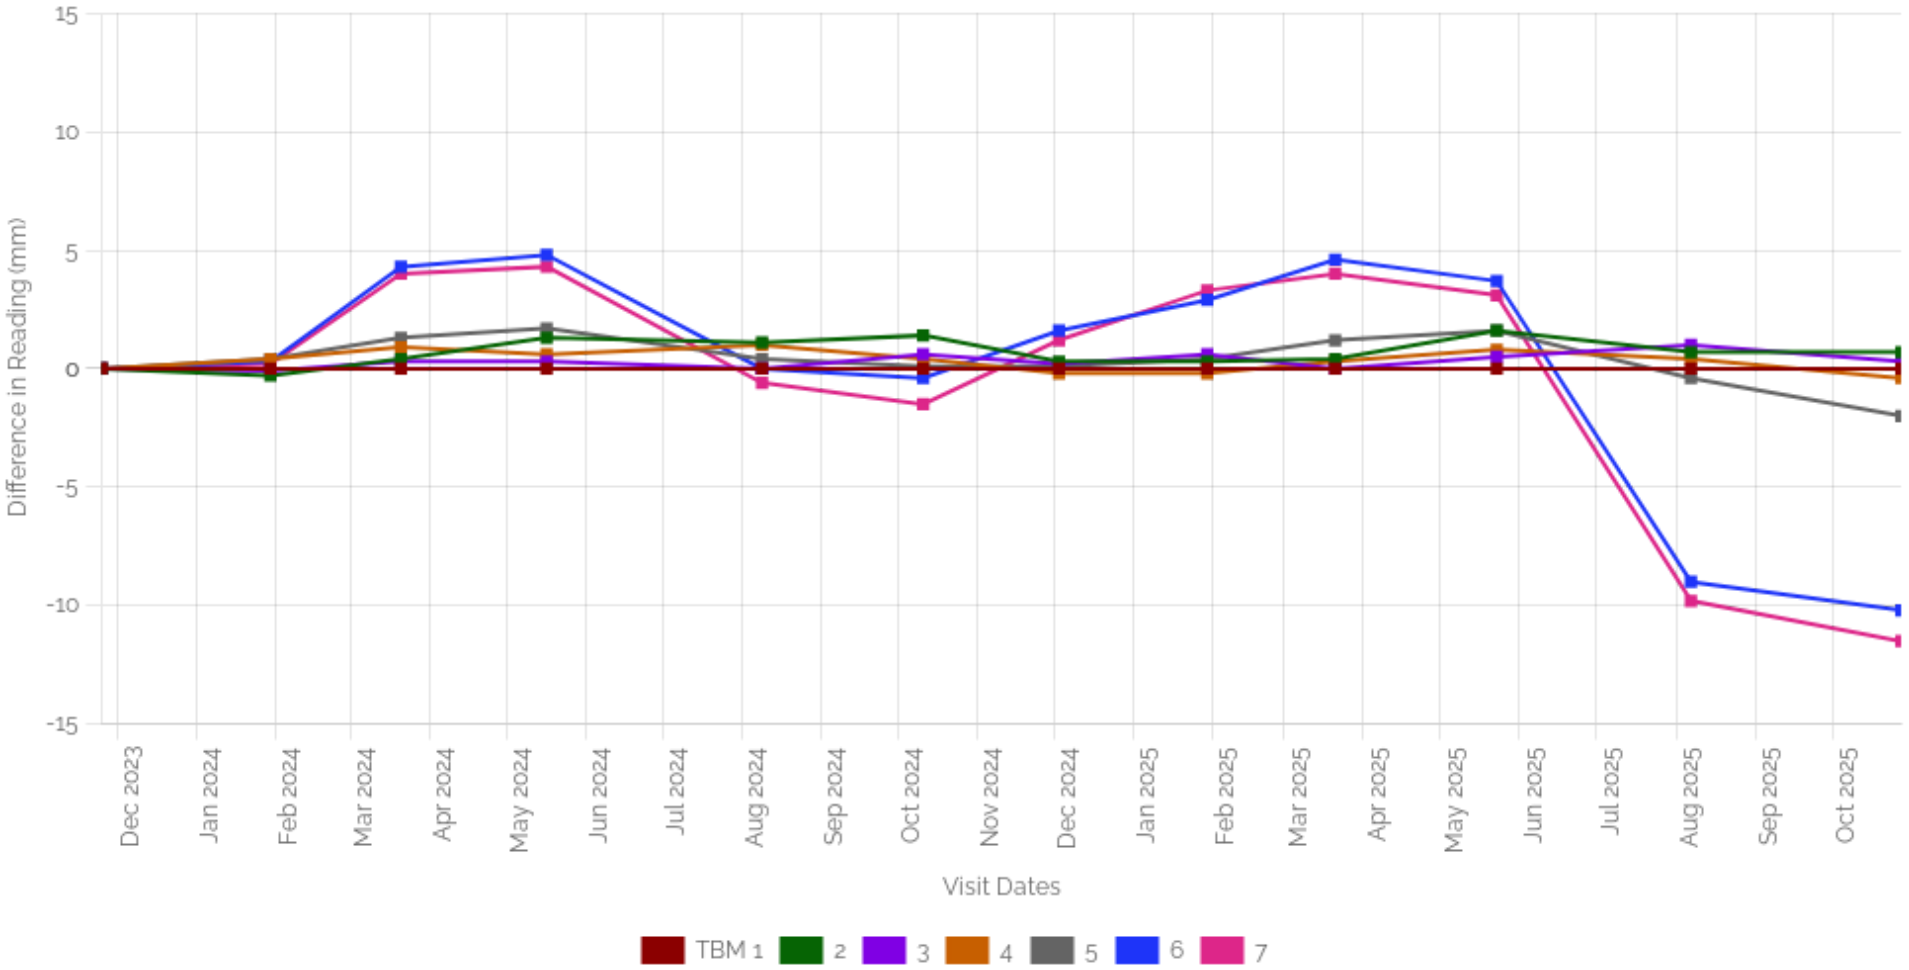

0759054

Relative Movement (Relative Survey, for illustration purposes only)

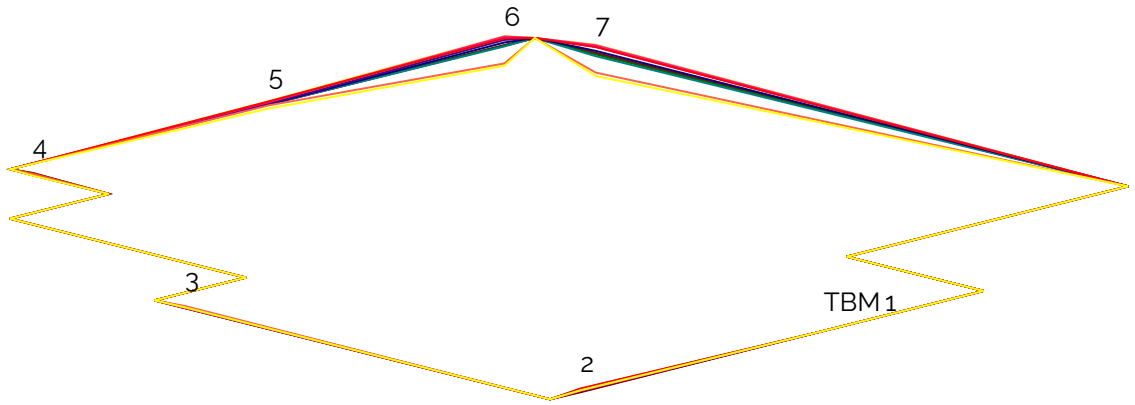

24/11/2023 29/01/2024 20/03/2024 15/05/2024 07/08/2024 09/10/2024 02/12/2024 29/01/2025 20/03/2025 21/05/2025 05/08/2025 27/10/2025