



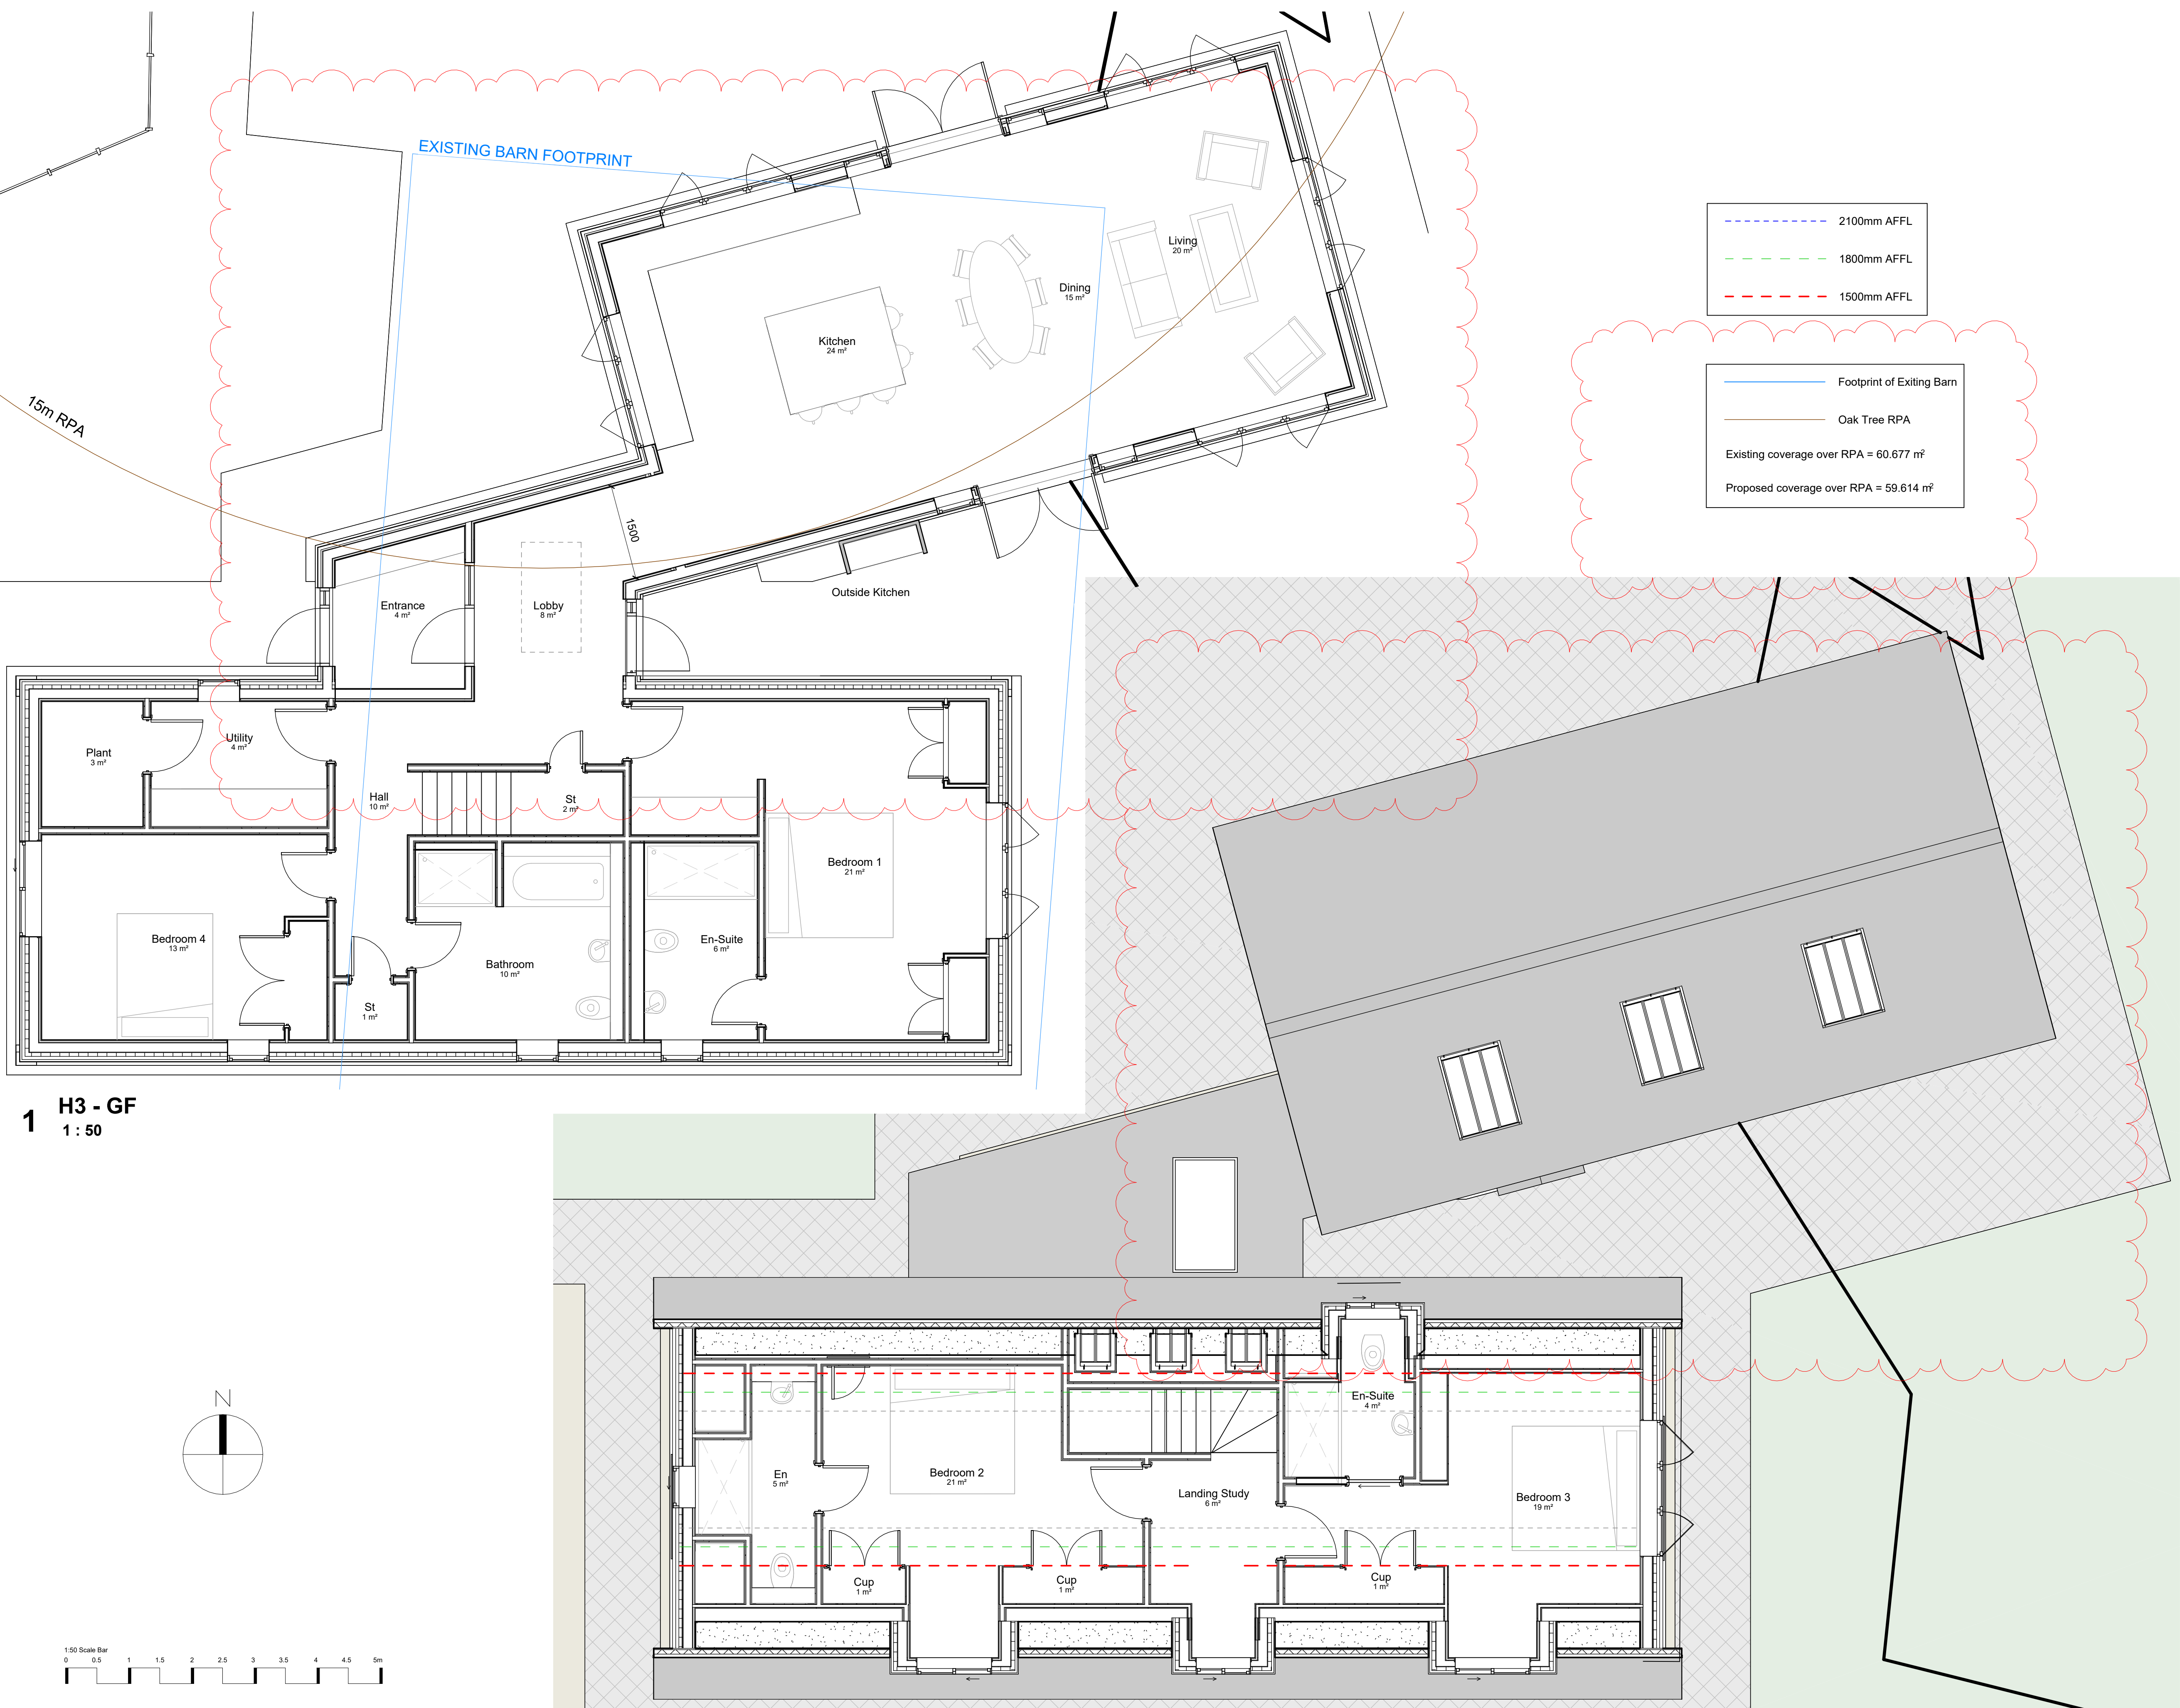

1 H3 - GF
1 : 50

2 H3-FF
1 : 50

1	House Type 2 Layout amended to reduce impact on RPA.	14.05.25	AM
Revision	Description	Date	Drawn

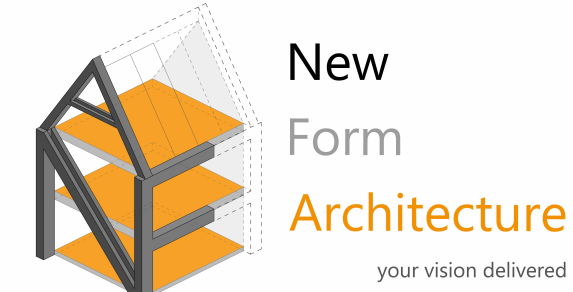

New Form Architecture Ltd
5 The Cairns
Charlestown
File K11 3EP
info@newformarchitecture.com
www.newformarchitecture.com

Project:
Long Barn, Crays Lane,
Goose Green, RH20 2LR

Drawing:
Plot 3 - House Type 2 - Floor
Plans

Date: 09/19/25	Project Number: NFA-68.4	Drawing: PL-GA-11
-------------------	-----------------------------	----------------------

Scale 1 : 50@A1	Drawn: AM	Rev: 1
--------------------	--------------	-----------

Status
PLANNING