

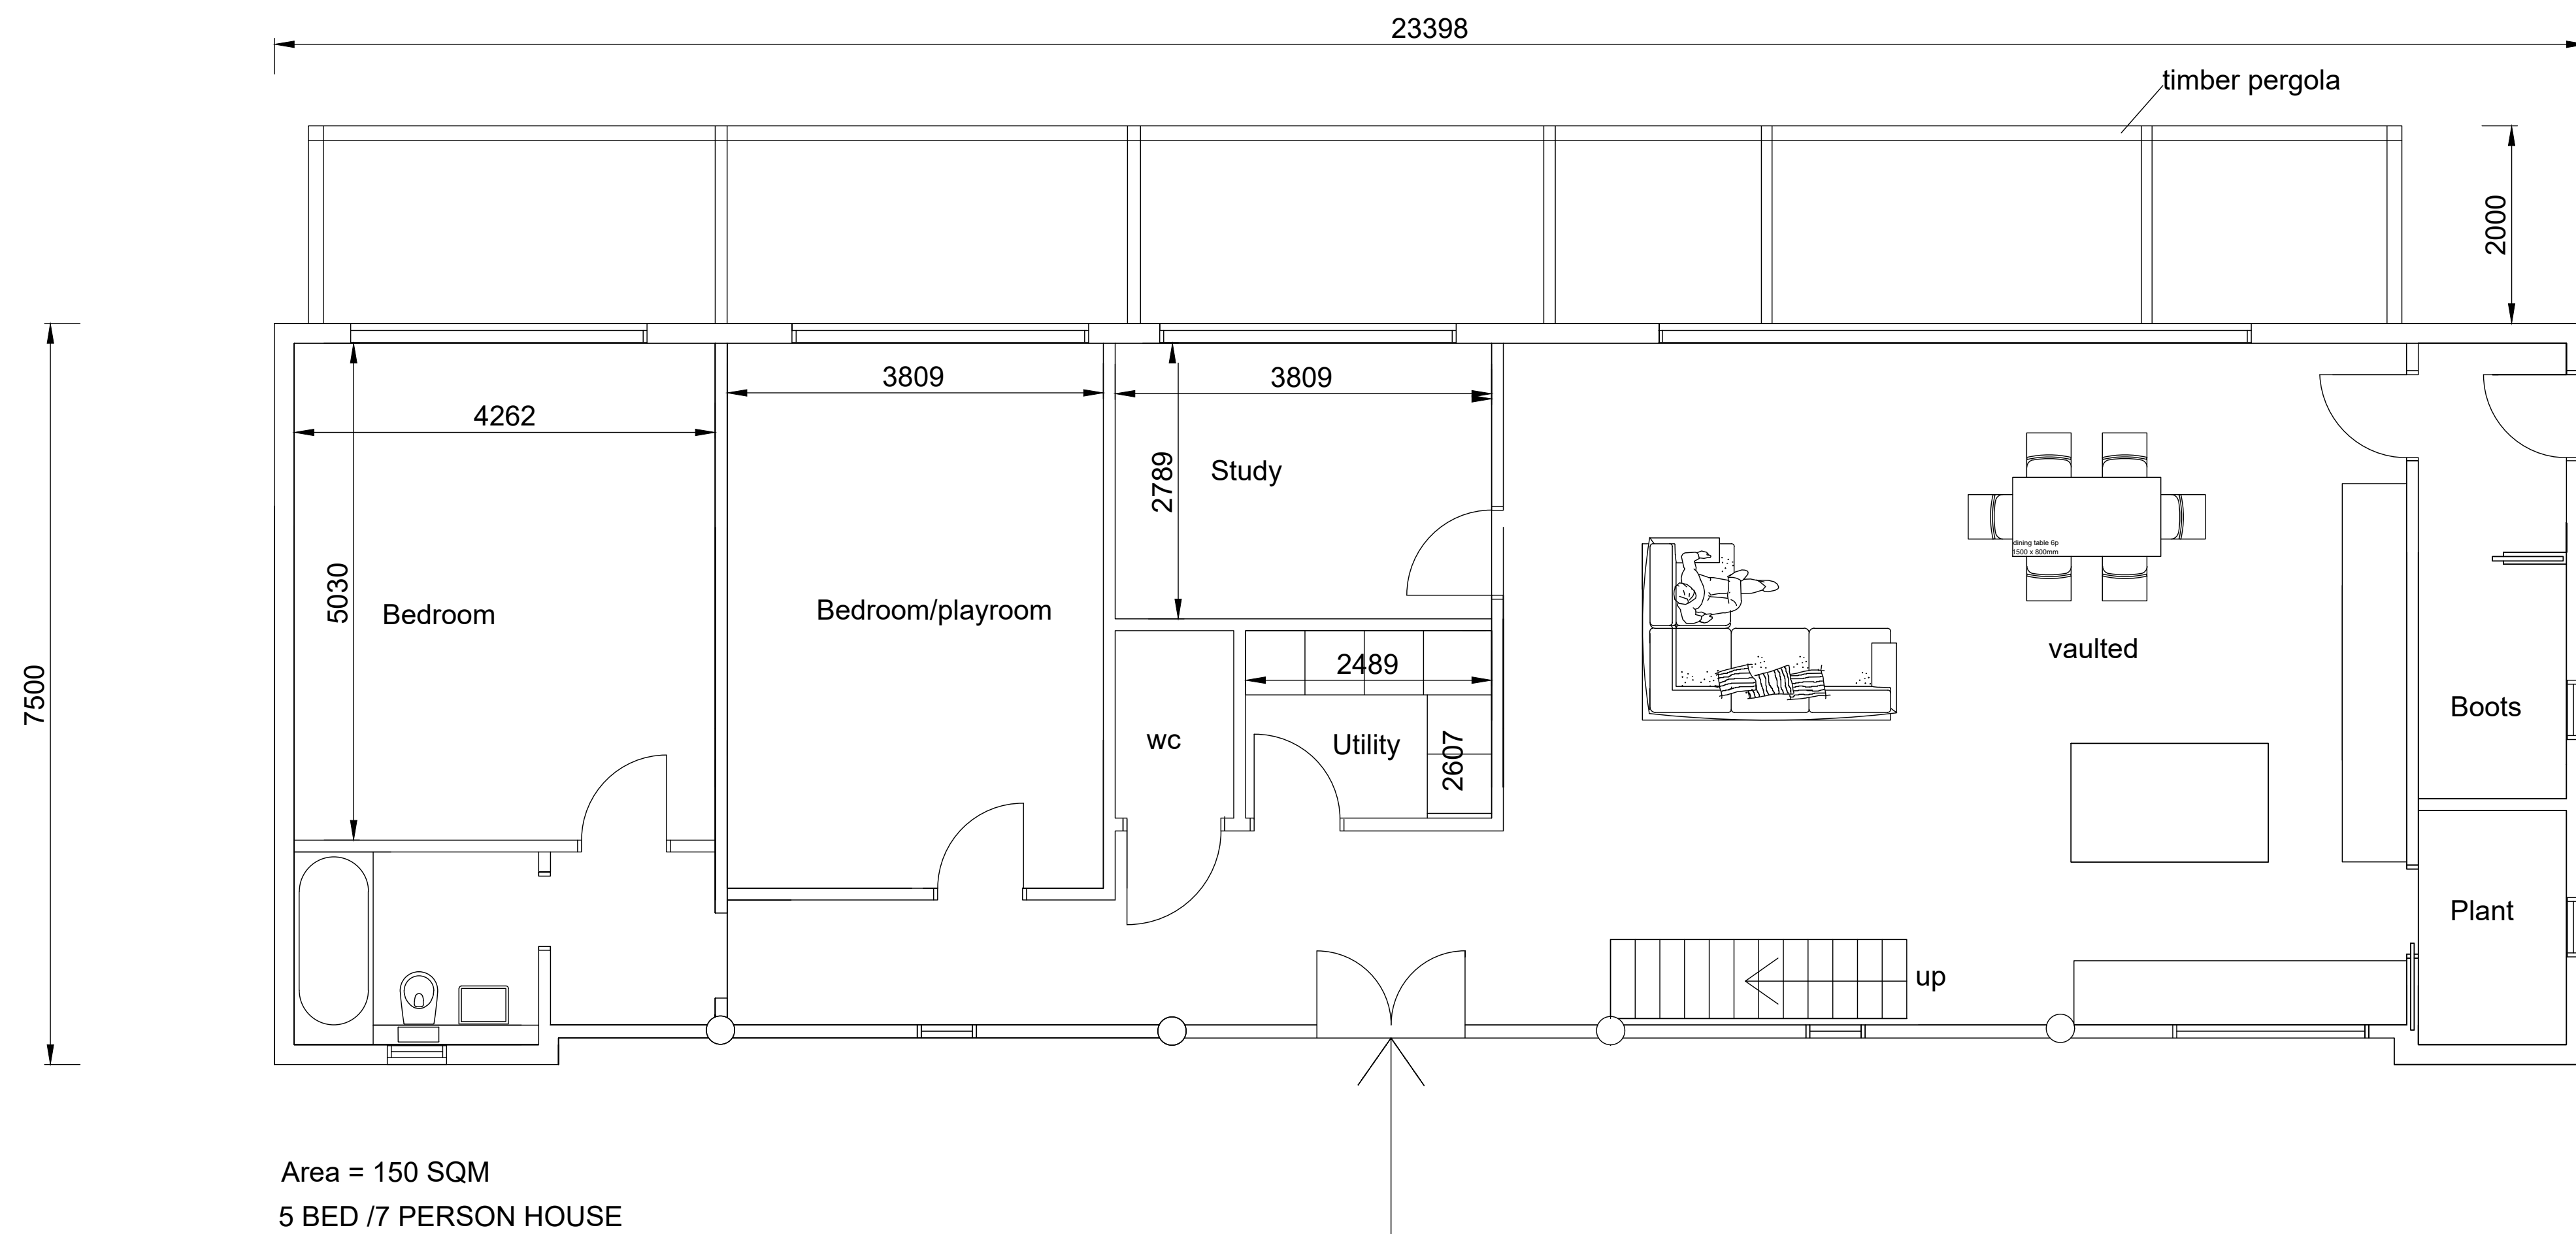


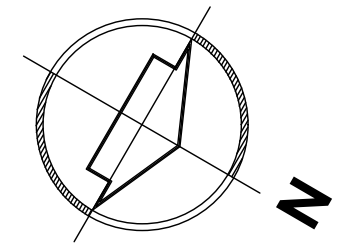

Area = 150 SQM
5 BED /7 PERSON HOUSE
Ground Floor

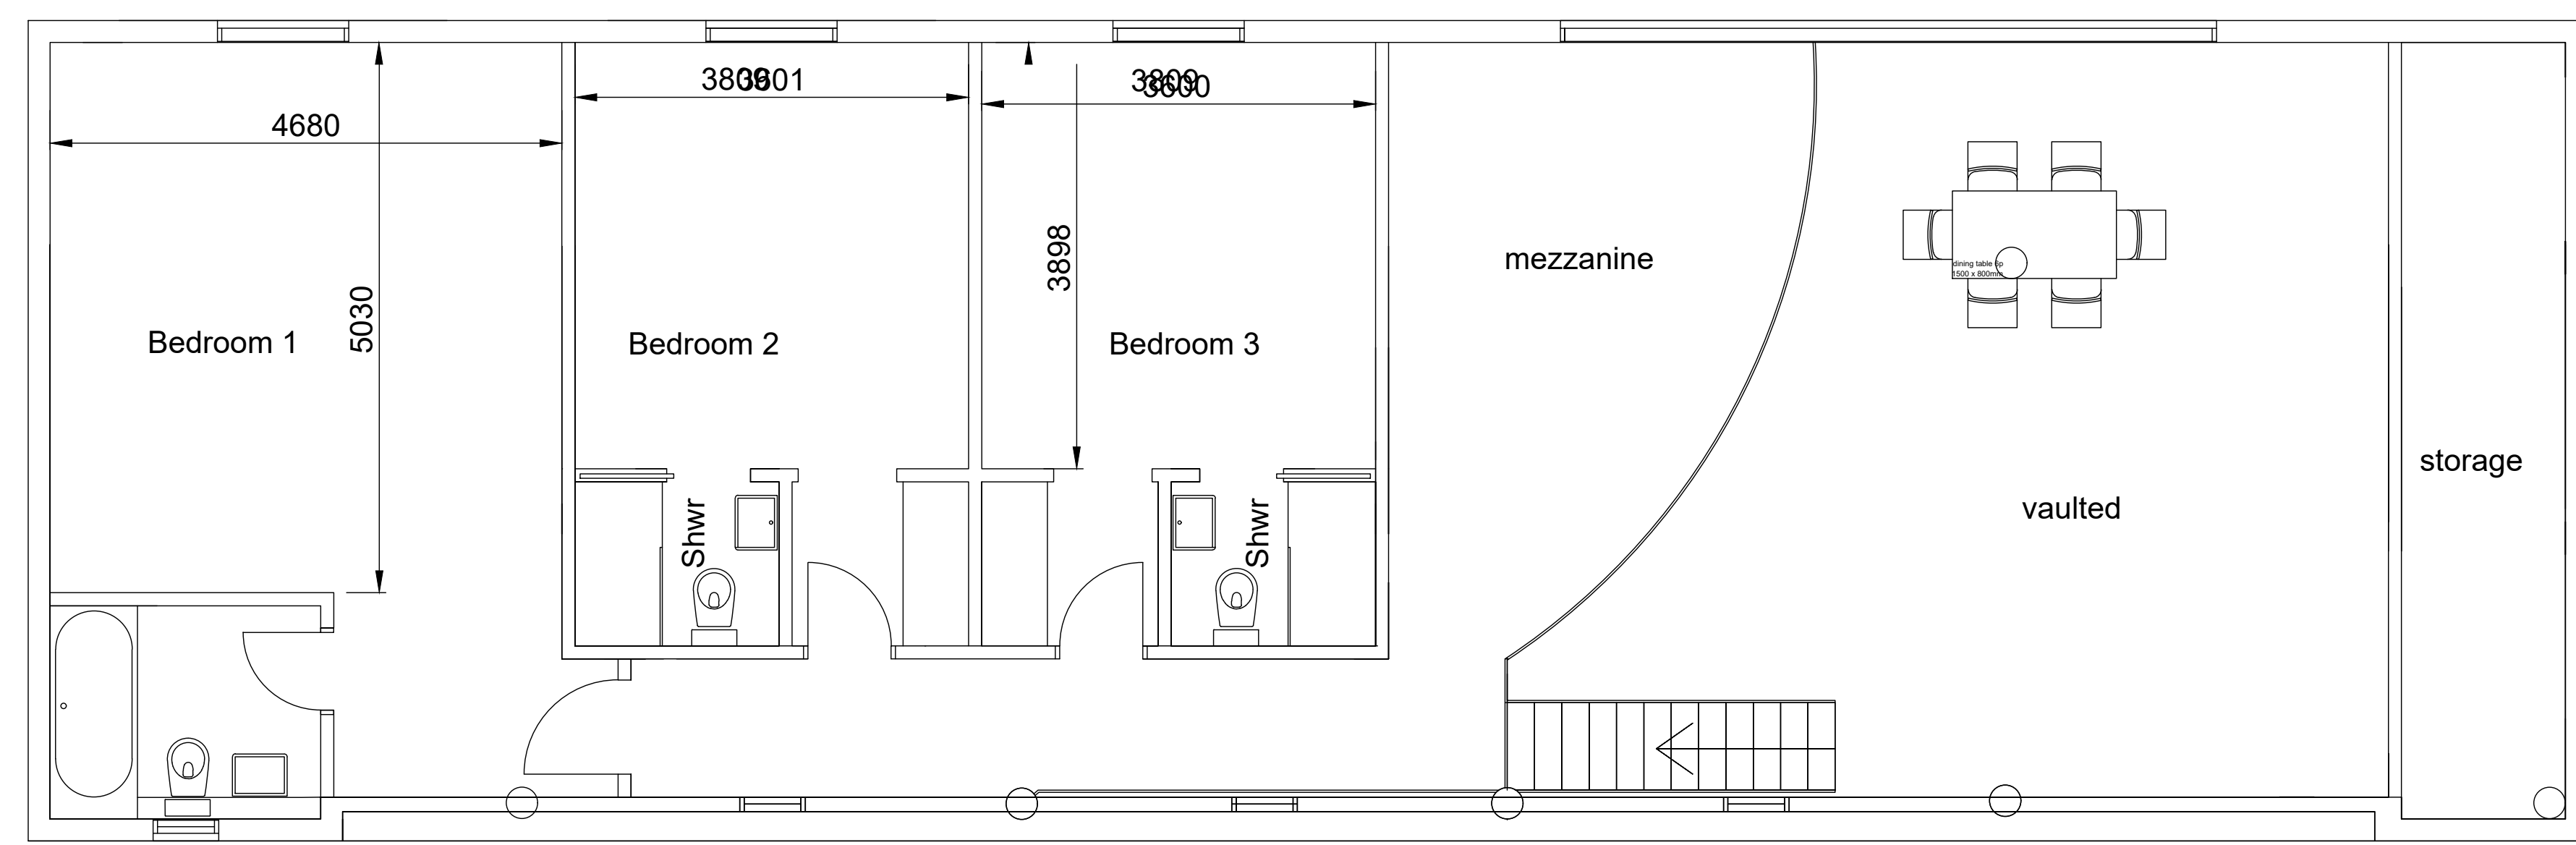

First Floor
Area = 103 SQM

scheme B

