




Elevation 1 (East)
Scale 1:50

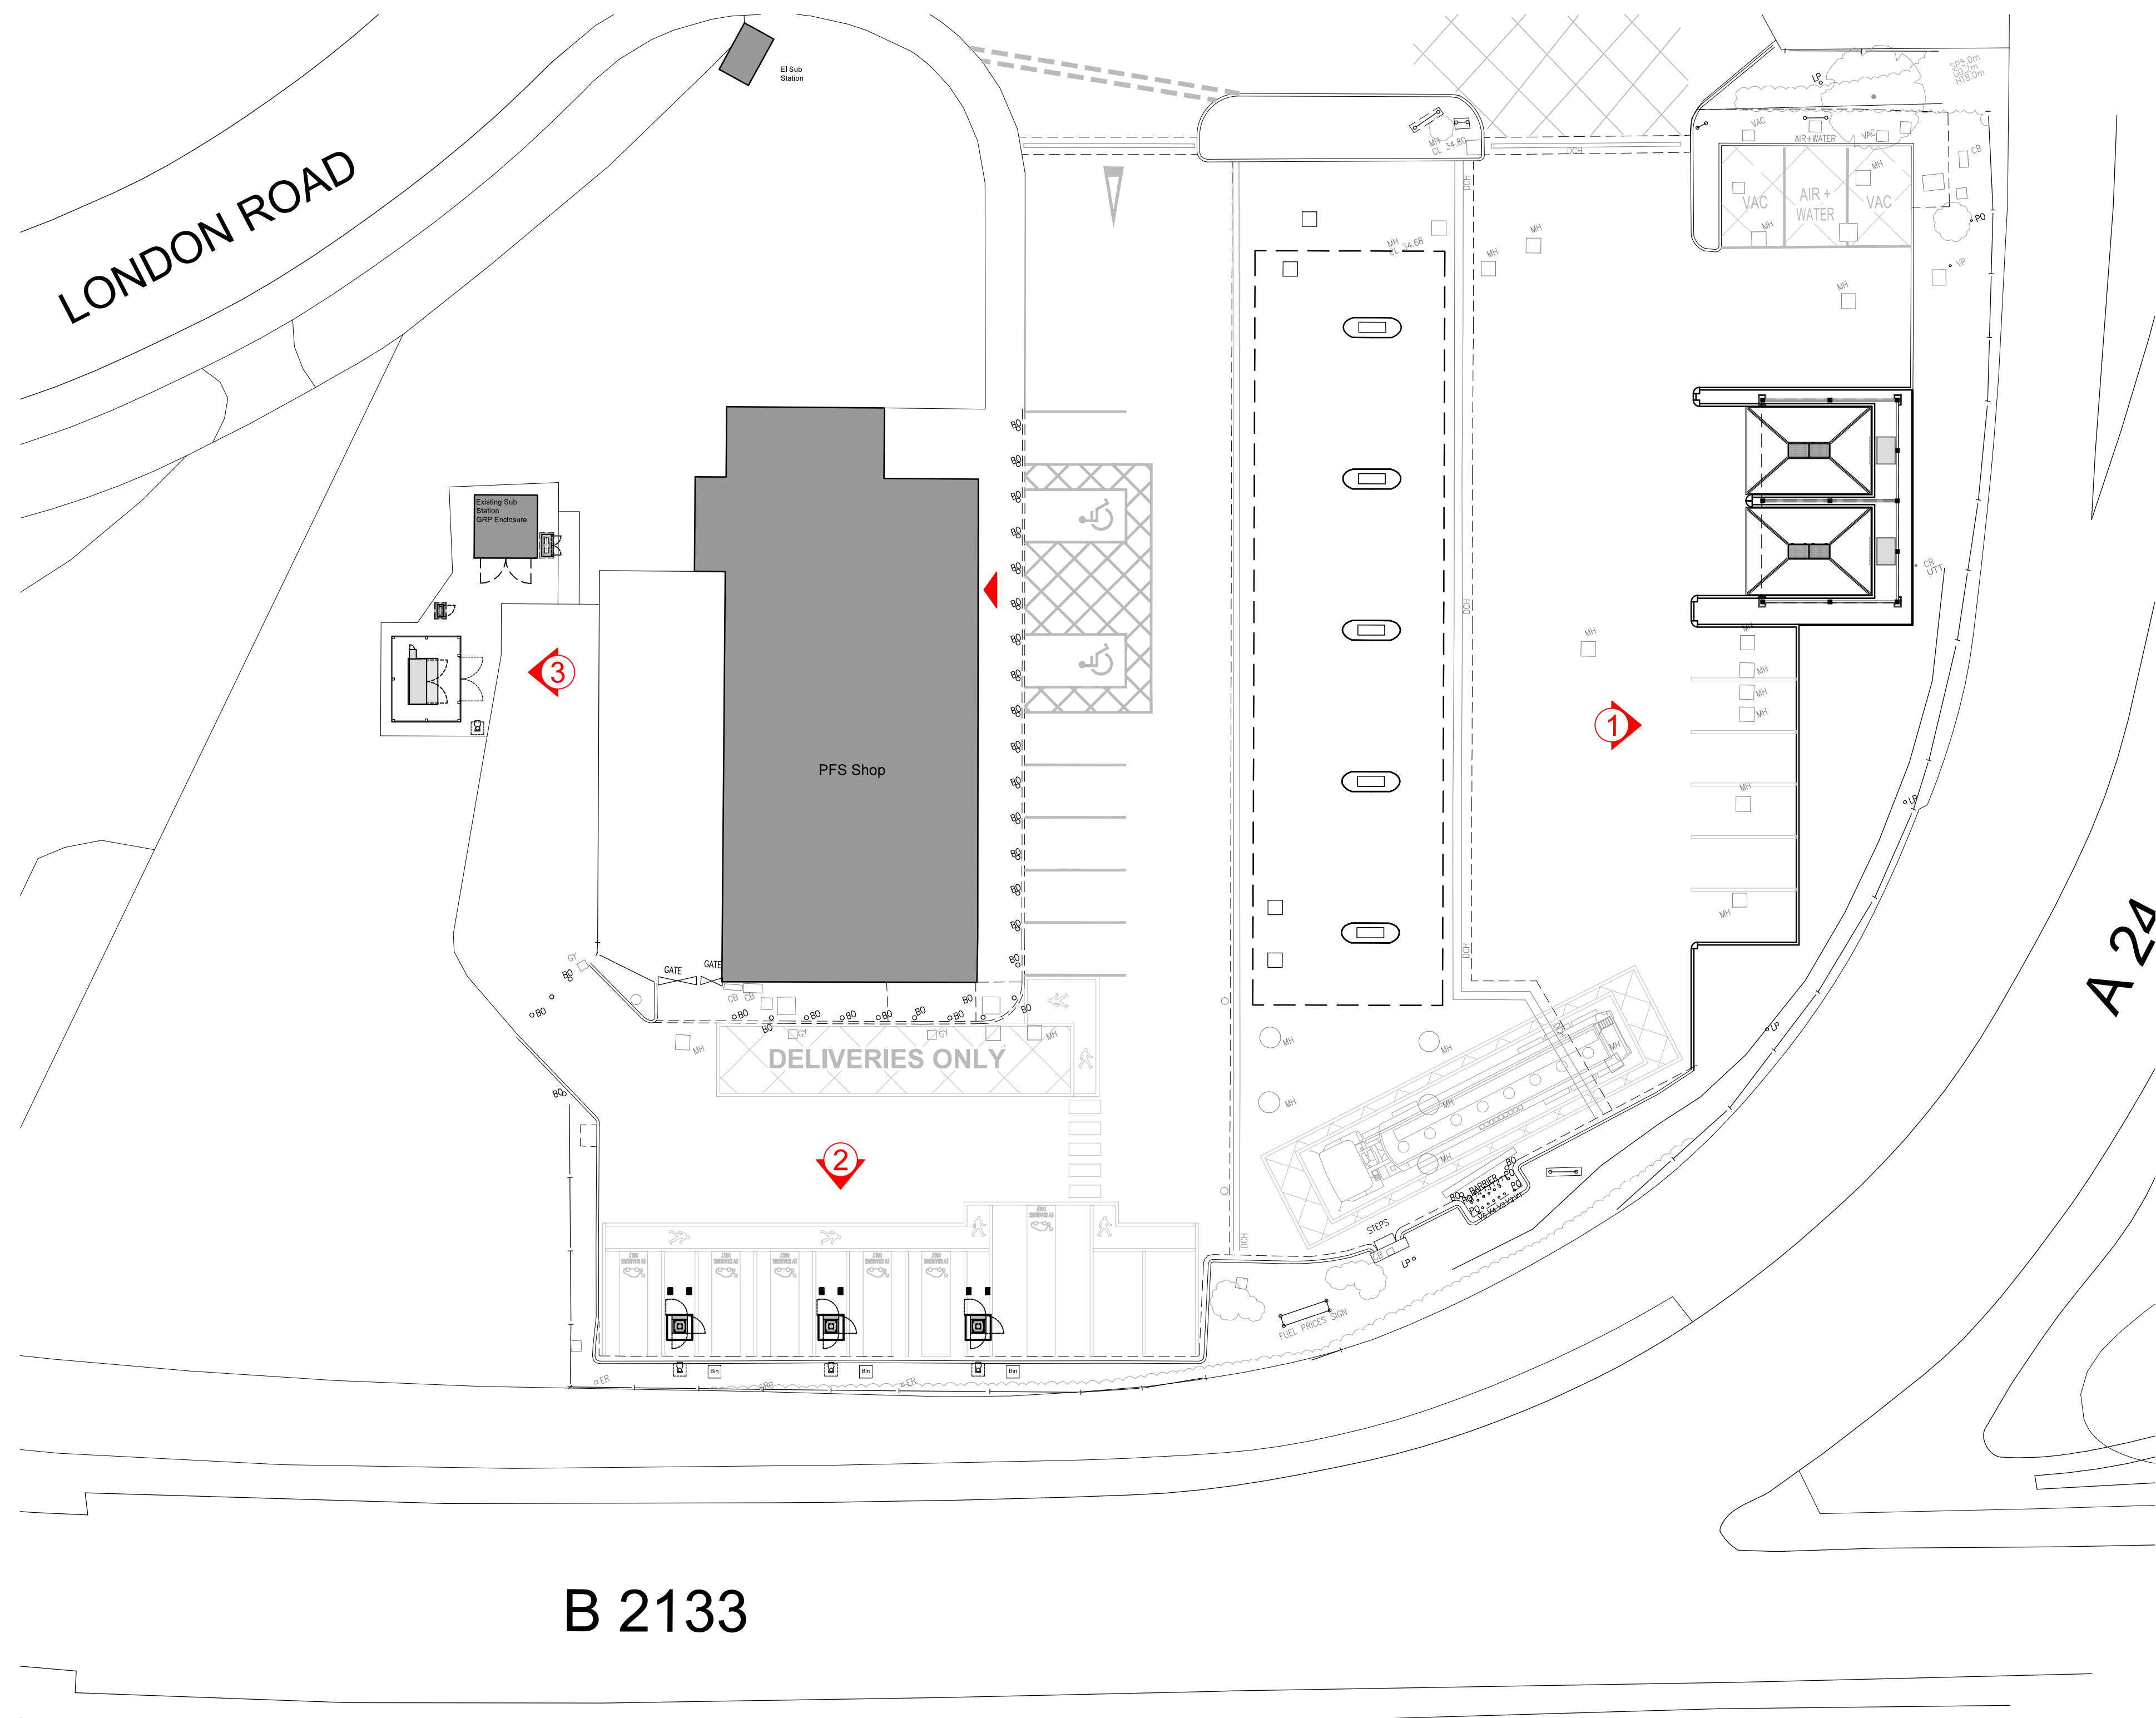