


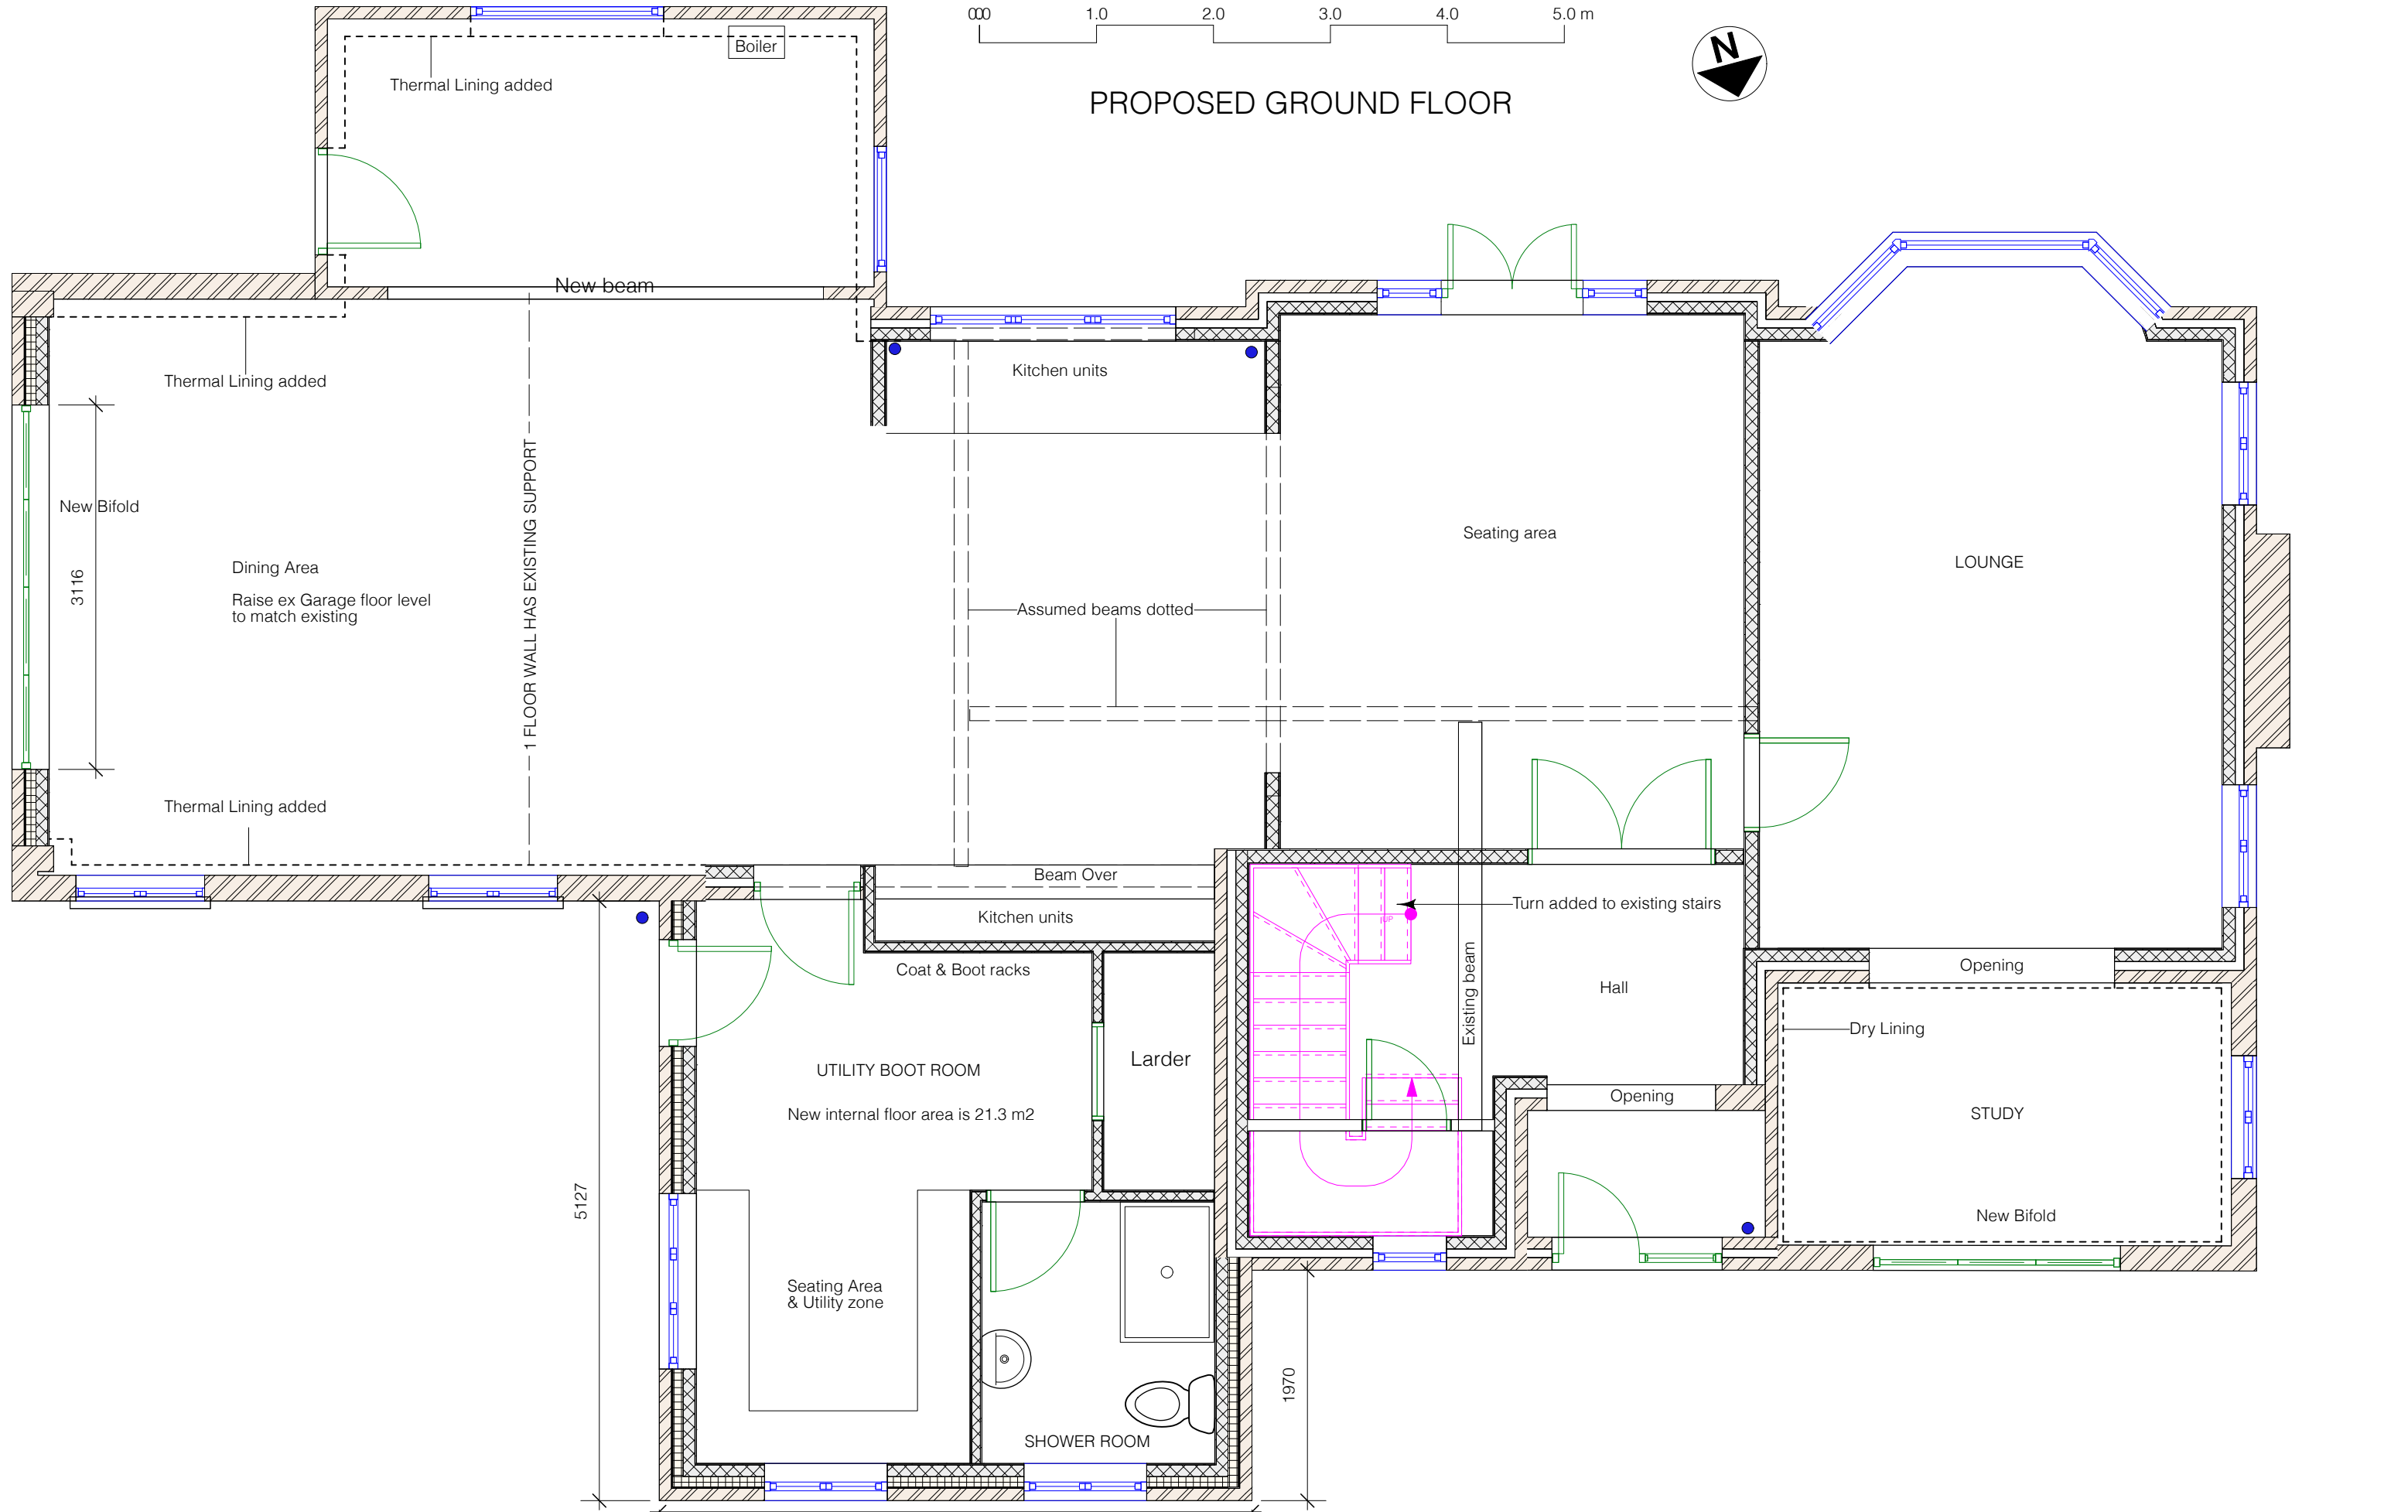

 the design to build on	 CHARTERED PRACTICE	Paul Maggs MCIAT Hazelwood, Harbolets Road, West Chiltington RH20 2LG Tel: 01798 813298 paul@pbproperties.co.uk www.pbproperties.co.uk	Client: Coop	Project Name: 2 Storey front extension New roof covering Replace all windows Render & stone cladding to elevations Date: 29/06/2026	Scales Page Size A3: 1:50
			Site Address: Whiteoaks Monkmead Lane West Chiltington RH20 2NH	Plan No. D 0726/806/03	Drawings produced using Vectorworks CAD. Only written dimensions to be respected. Copyright protected to PB Properties