


H.M. LAND REGISTRY		TITLE NUMBER	
		WSX38267	
ORDNANCE SURVEY PLAN REFERENCE	TQ 1832	SECTION P	Scale 1/1250
COUNTY WEST SUSSEX	DISTRICT HORSHAM	© Crown copyright 1979	

HORSHAM RURAL (Det) PARISH

The boundaries shown by dotted lines have been plotted from the transfer plan. The title plan may be updated from later survey information.

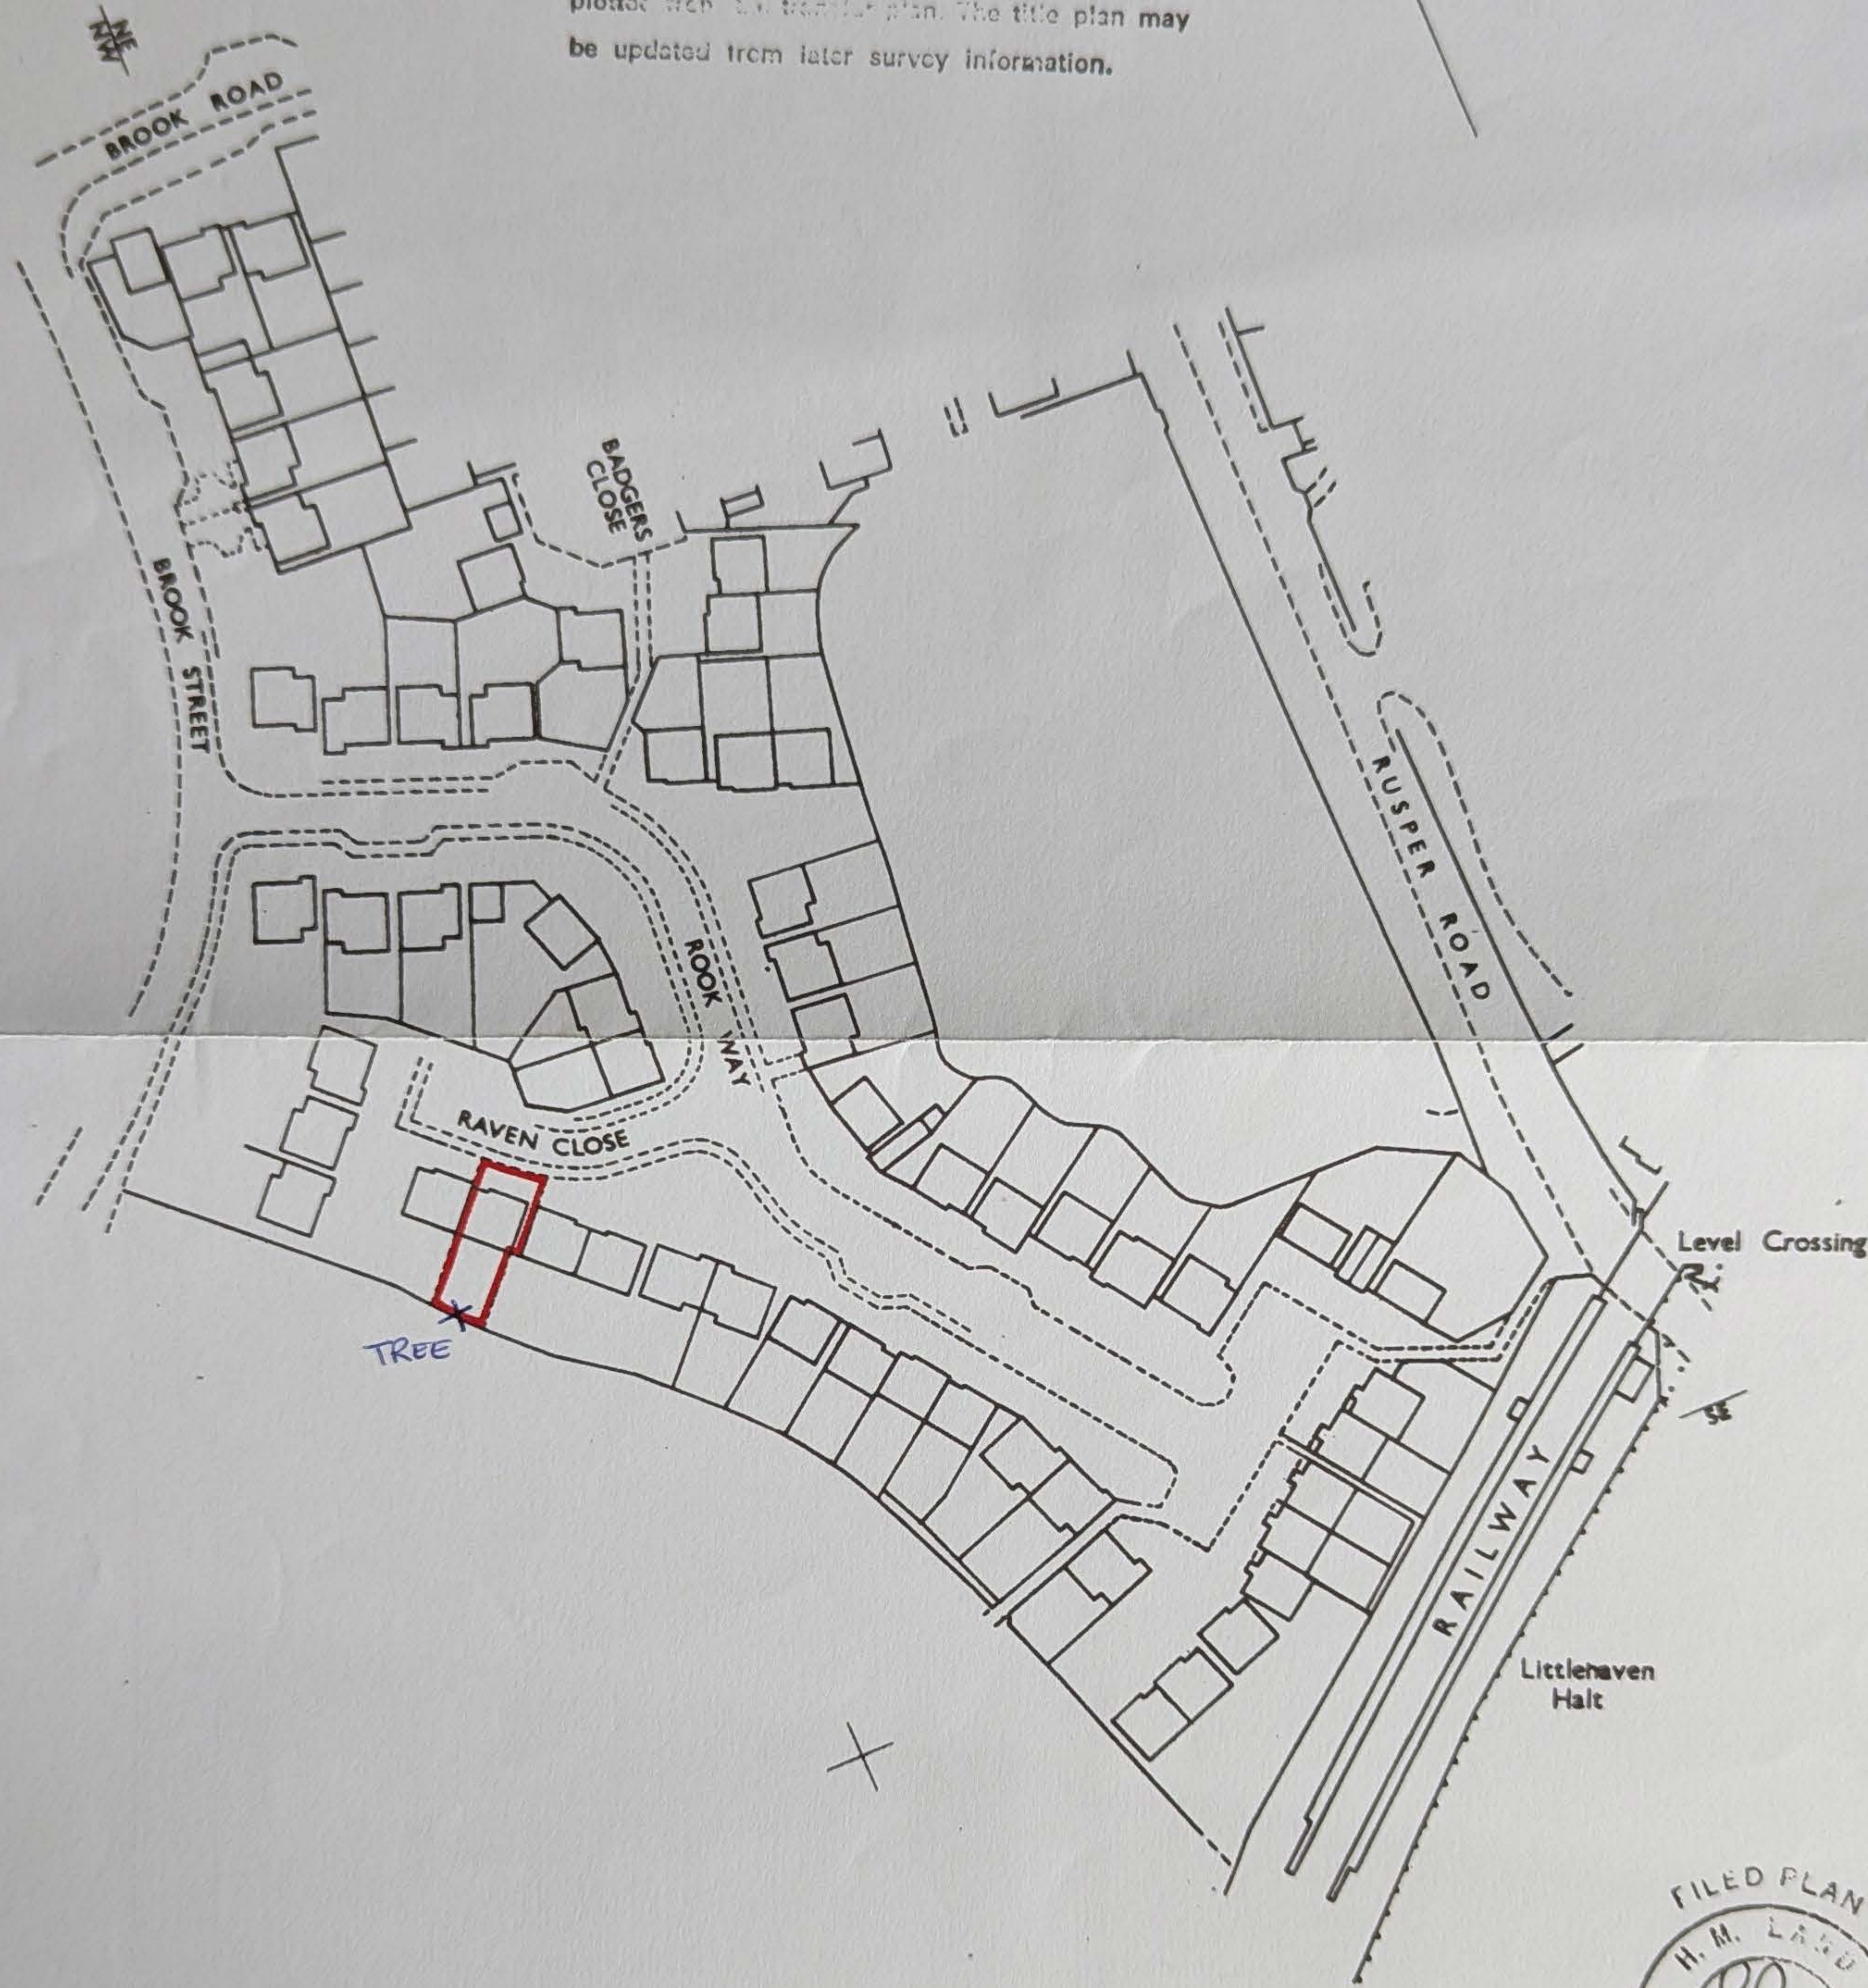

This title plan shows the general position of the boundaries; it does not show the exact line of the boundaries. Measurements scaled from this plan may not match measurements between the same points on the ground. For more information see Land Registry Public Guide 7 - Title Plans.

This official copy shows the state of the title plan on 17 March 2006 at 9:44:07. It may be subject to distortions in scale. Under s.67 of the Land Registration Act 2002, this copy is admissible in evidence to the same extent as the original.

Issued on 17 March 2006.

© Crown copyright. Produced by HMLR. Further reproduction in whole or part is prohibited without the prior written permission of Ordnance Survey. Licence Number GD272728.

This title is dealt with by the Portsmouth District Land Registry.