


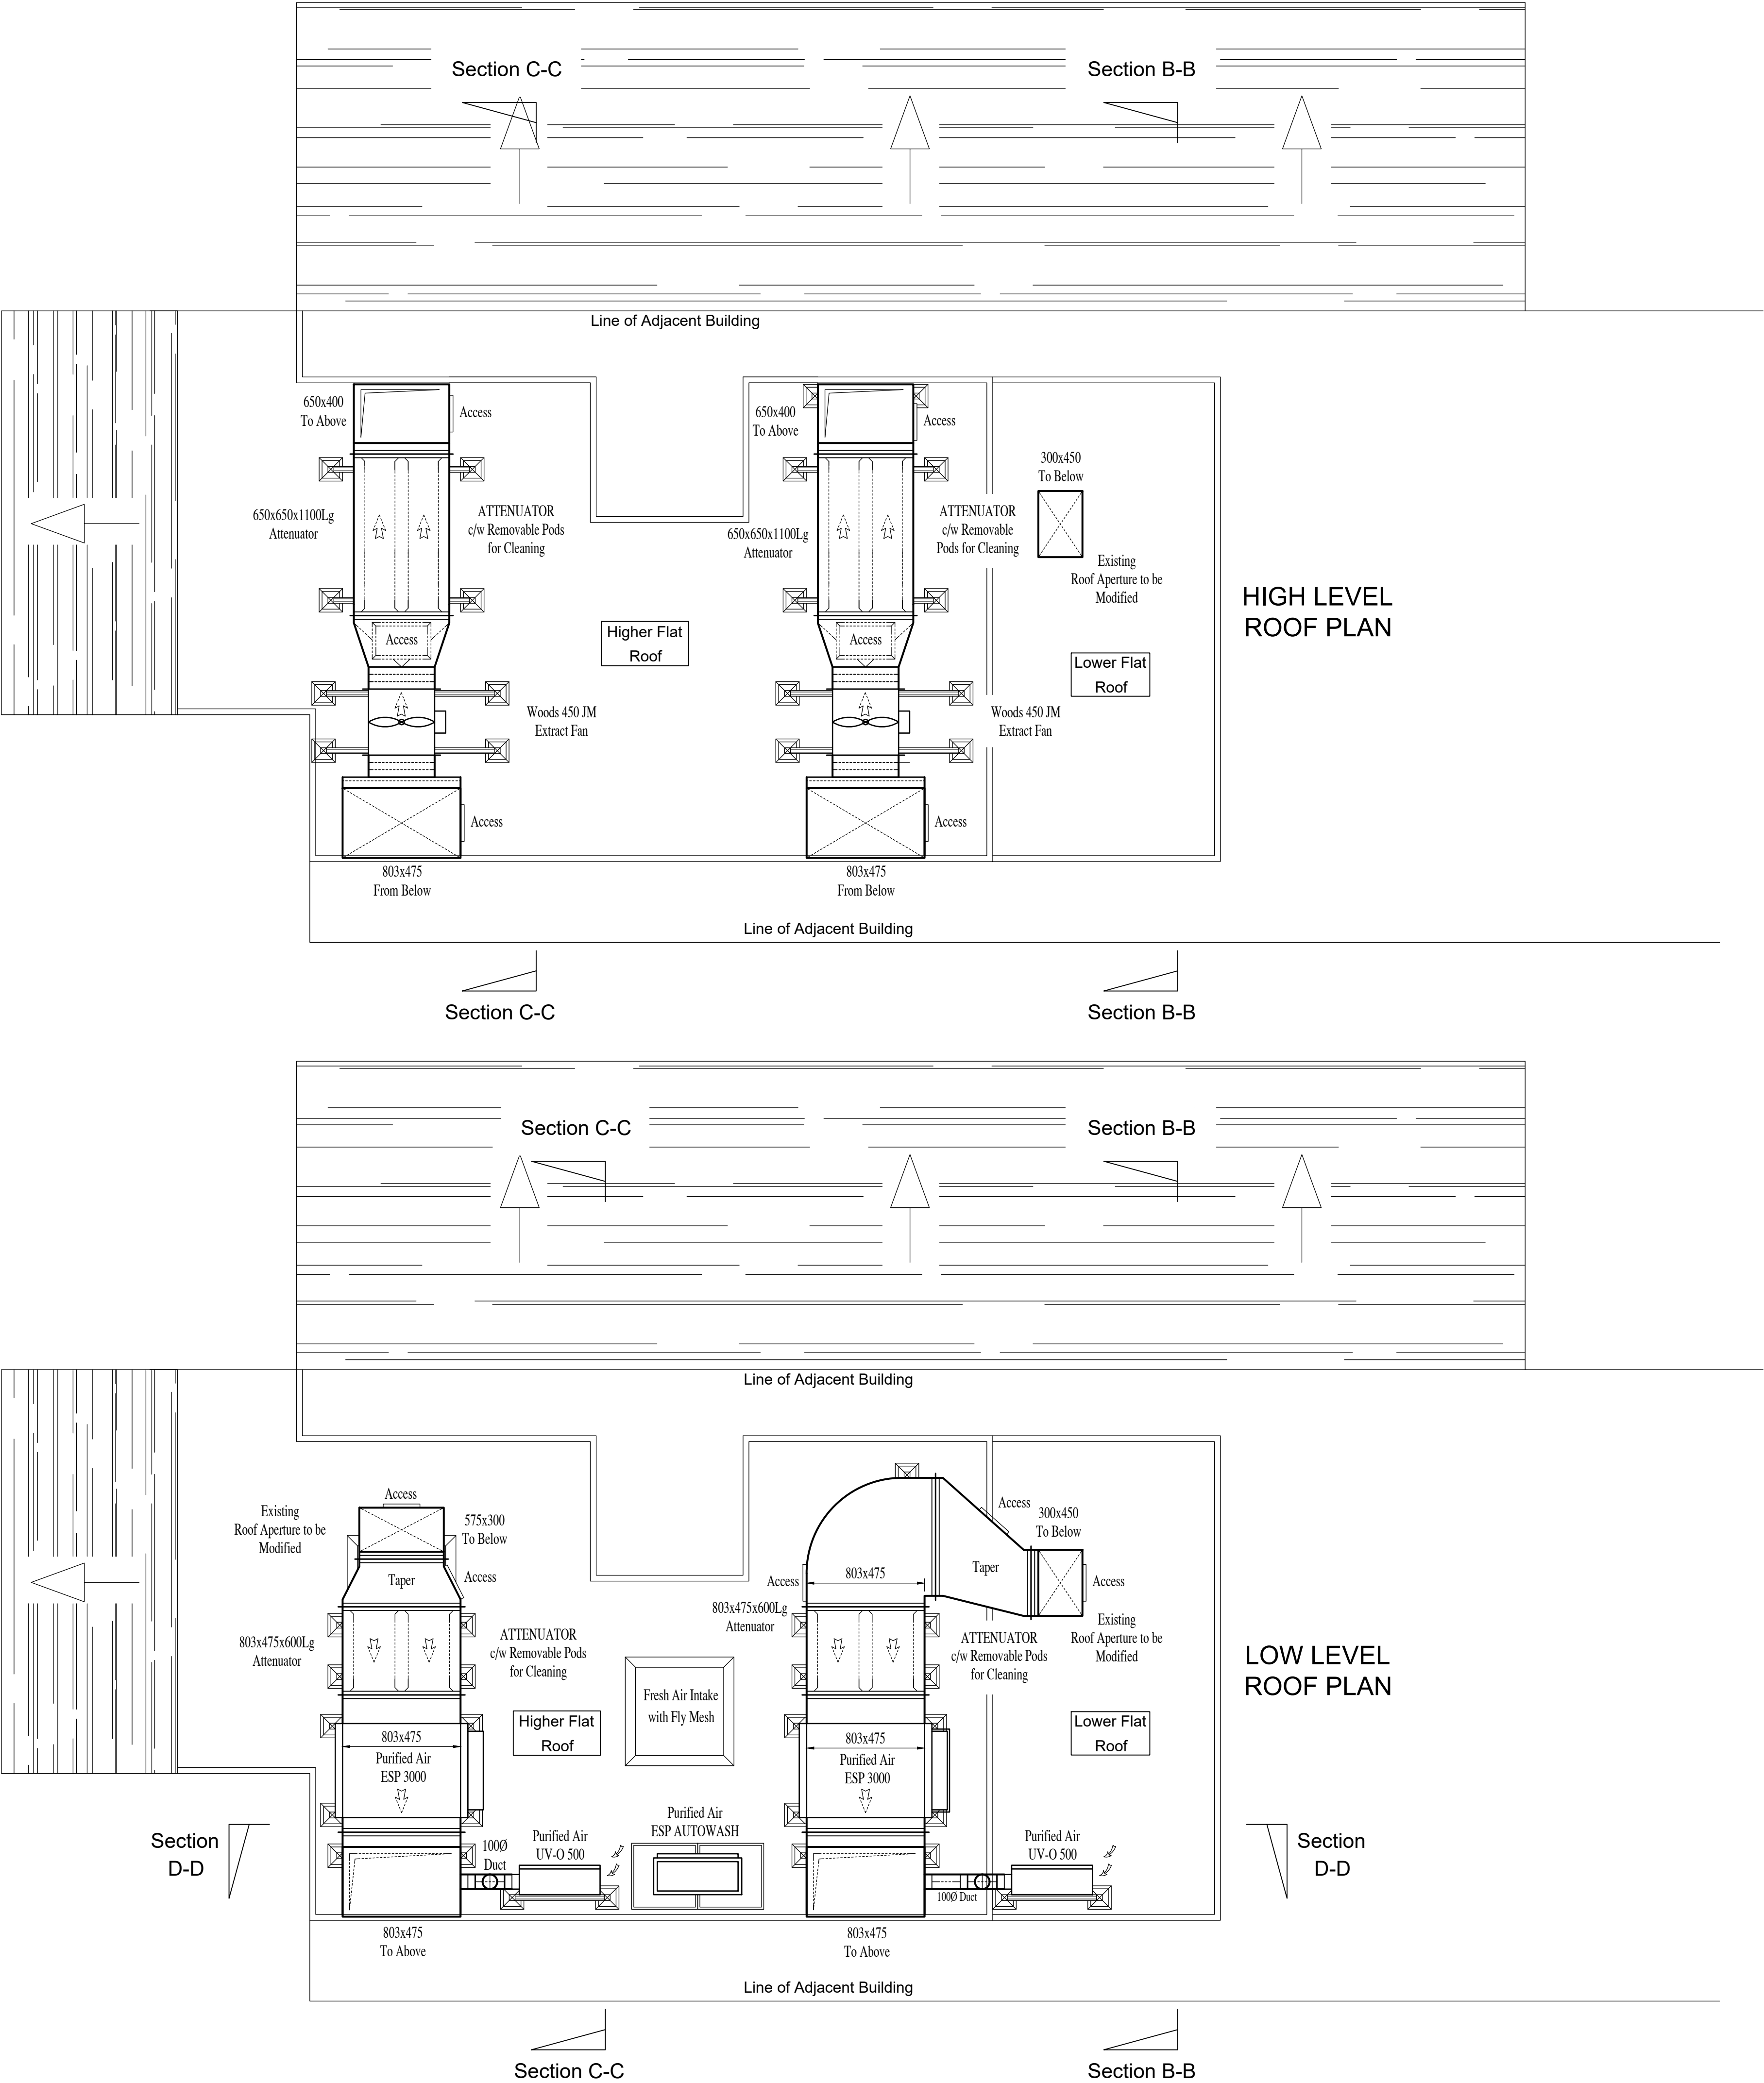

THIS DRAWING IS COPYRIGHT.  
DO NOT SCALE, SITE DIMENSIONS TO BE TAKEN.

FOR APPROVAL

| REV   | DATE         | MODIFICATION     |
|---|--------------|------------------|
|   |              |                  |
| Maidenbower Sheetmetal Ltd.<br>The Barn,<br>Stantons Hall Farm,<br>Eastbourne Road,<br>Blindley Heath,<br>Surrey, RH7 6LG.<br>Tel No: 01342-837144 Fax No. 01342-837956<br>E-Mail: martin@maidenbowersheetmetal.co.uk |              |                  |
| PROJECT   |              |                  |
| 25 East Street<br>Horsham   |              |                  |
| TITLE   |              |                  |
| Proposed Kitchen Ventilation<br>External High / Low Level Plan   |              |                  |
| Date<br>08.07.2026   | Drawn<br>AJG | Scale<br>1:25@A1 |
| Drg. N°<br>M4302 02   |              |                  |