


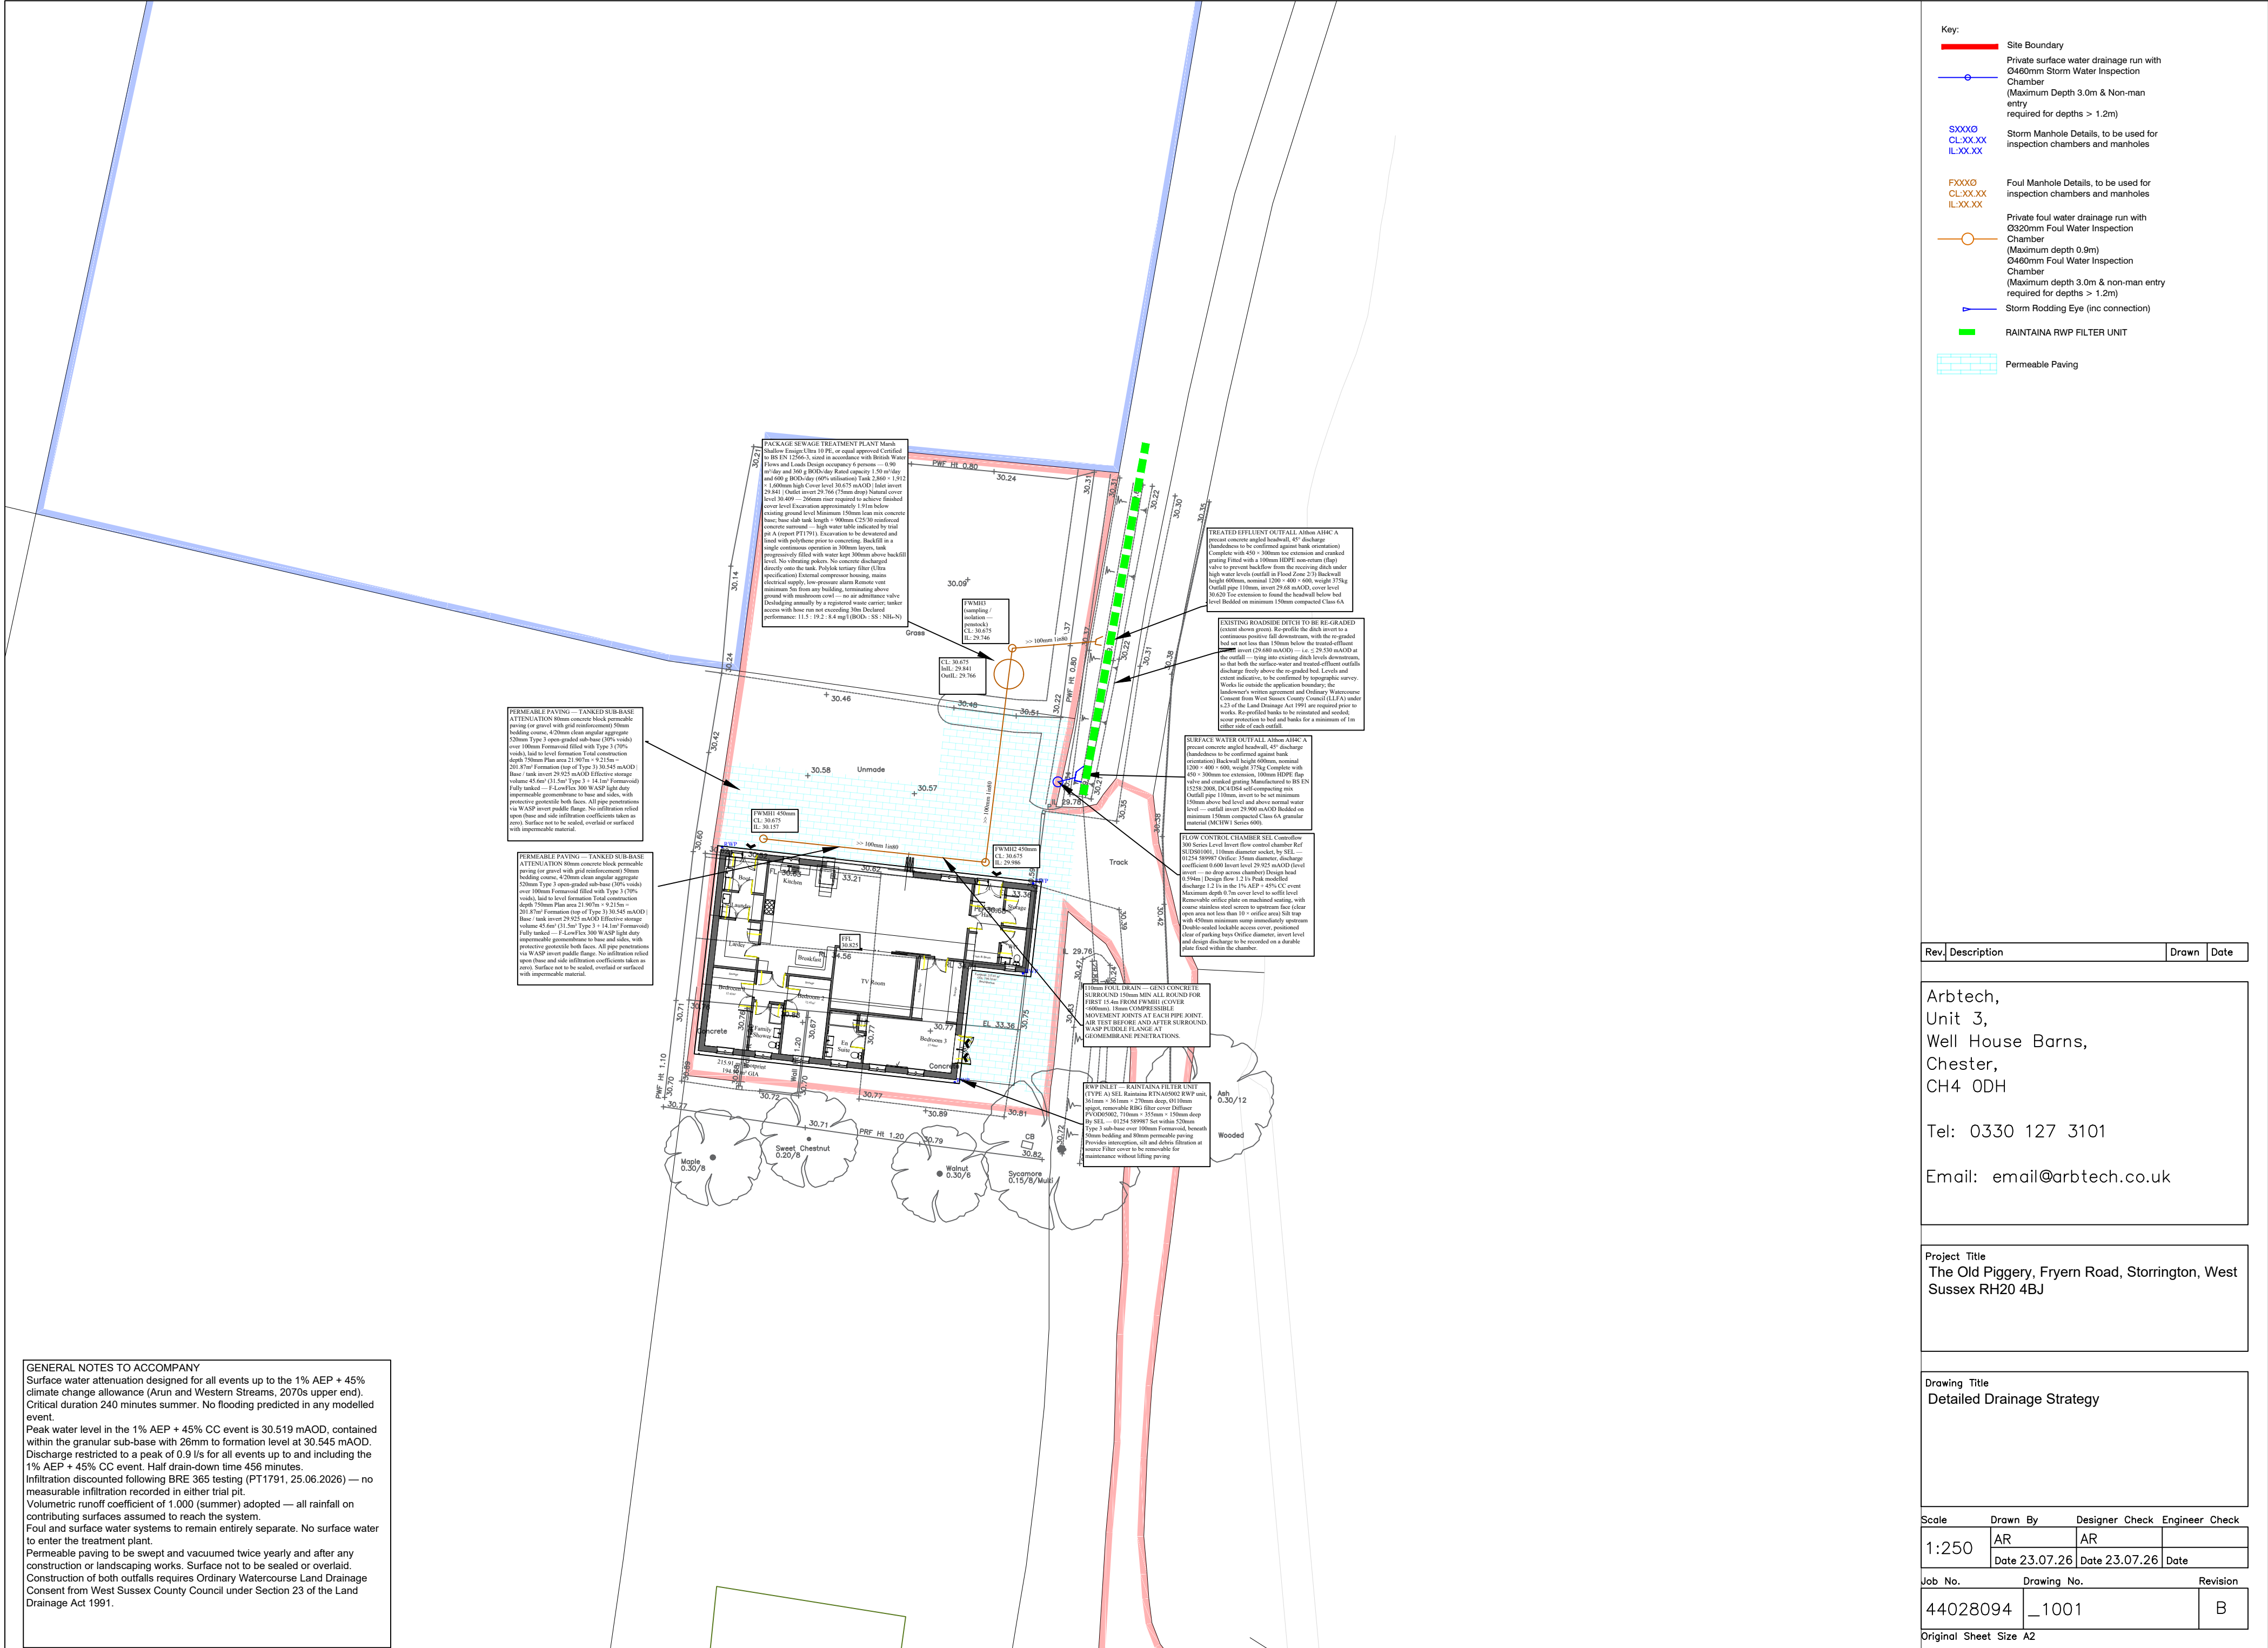

Rev	Description	Drawn	Date
-----	-------------	-------	------

Arbtech,
Unit 3,
Well House Barns,
Chester,
CH4 0DH

Tel: 0330 127 3101

Email: email@arbtech.co.uk

Project Title
The Old Piggy, Fryern Road, Storrington, West
Sussex RH20 4BJ

Drawing Title
Detailed Drainage Strategy

Scale	Drawn By	Designer Check	Engineer Check
1:250	AR	AR	
	Date 23.07.26	Date 23.07.26	Date
Job No.	Drawing No.		Revision
44028094	_1001		B