


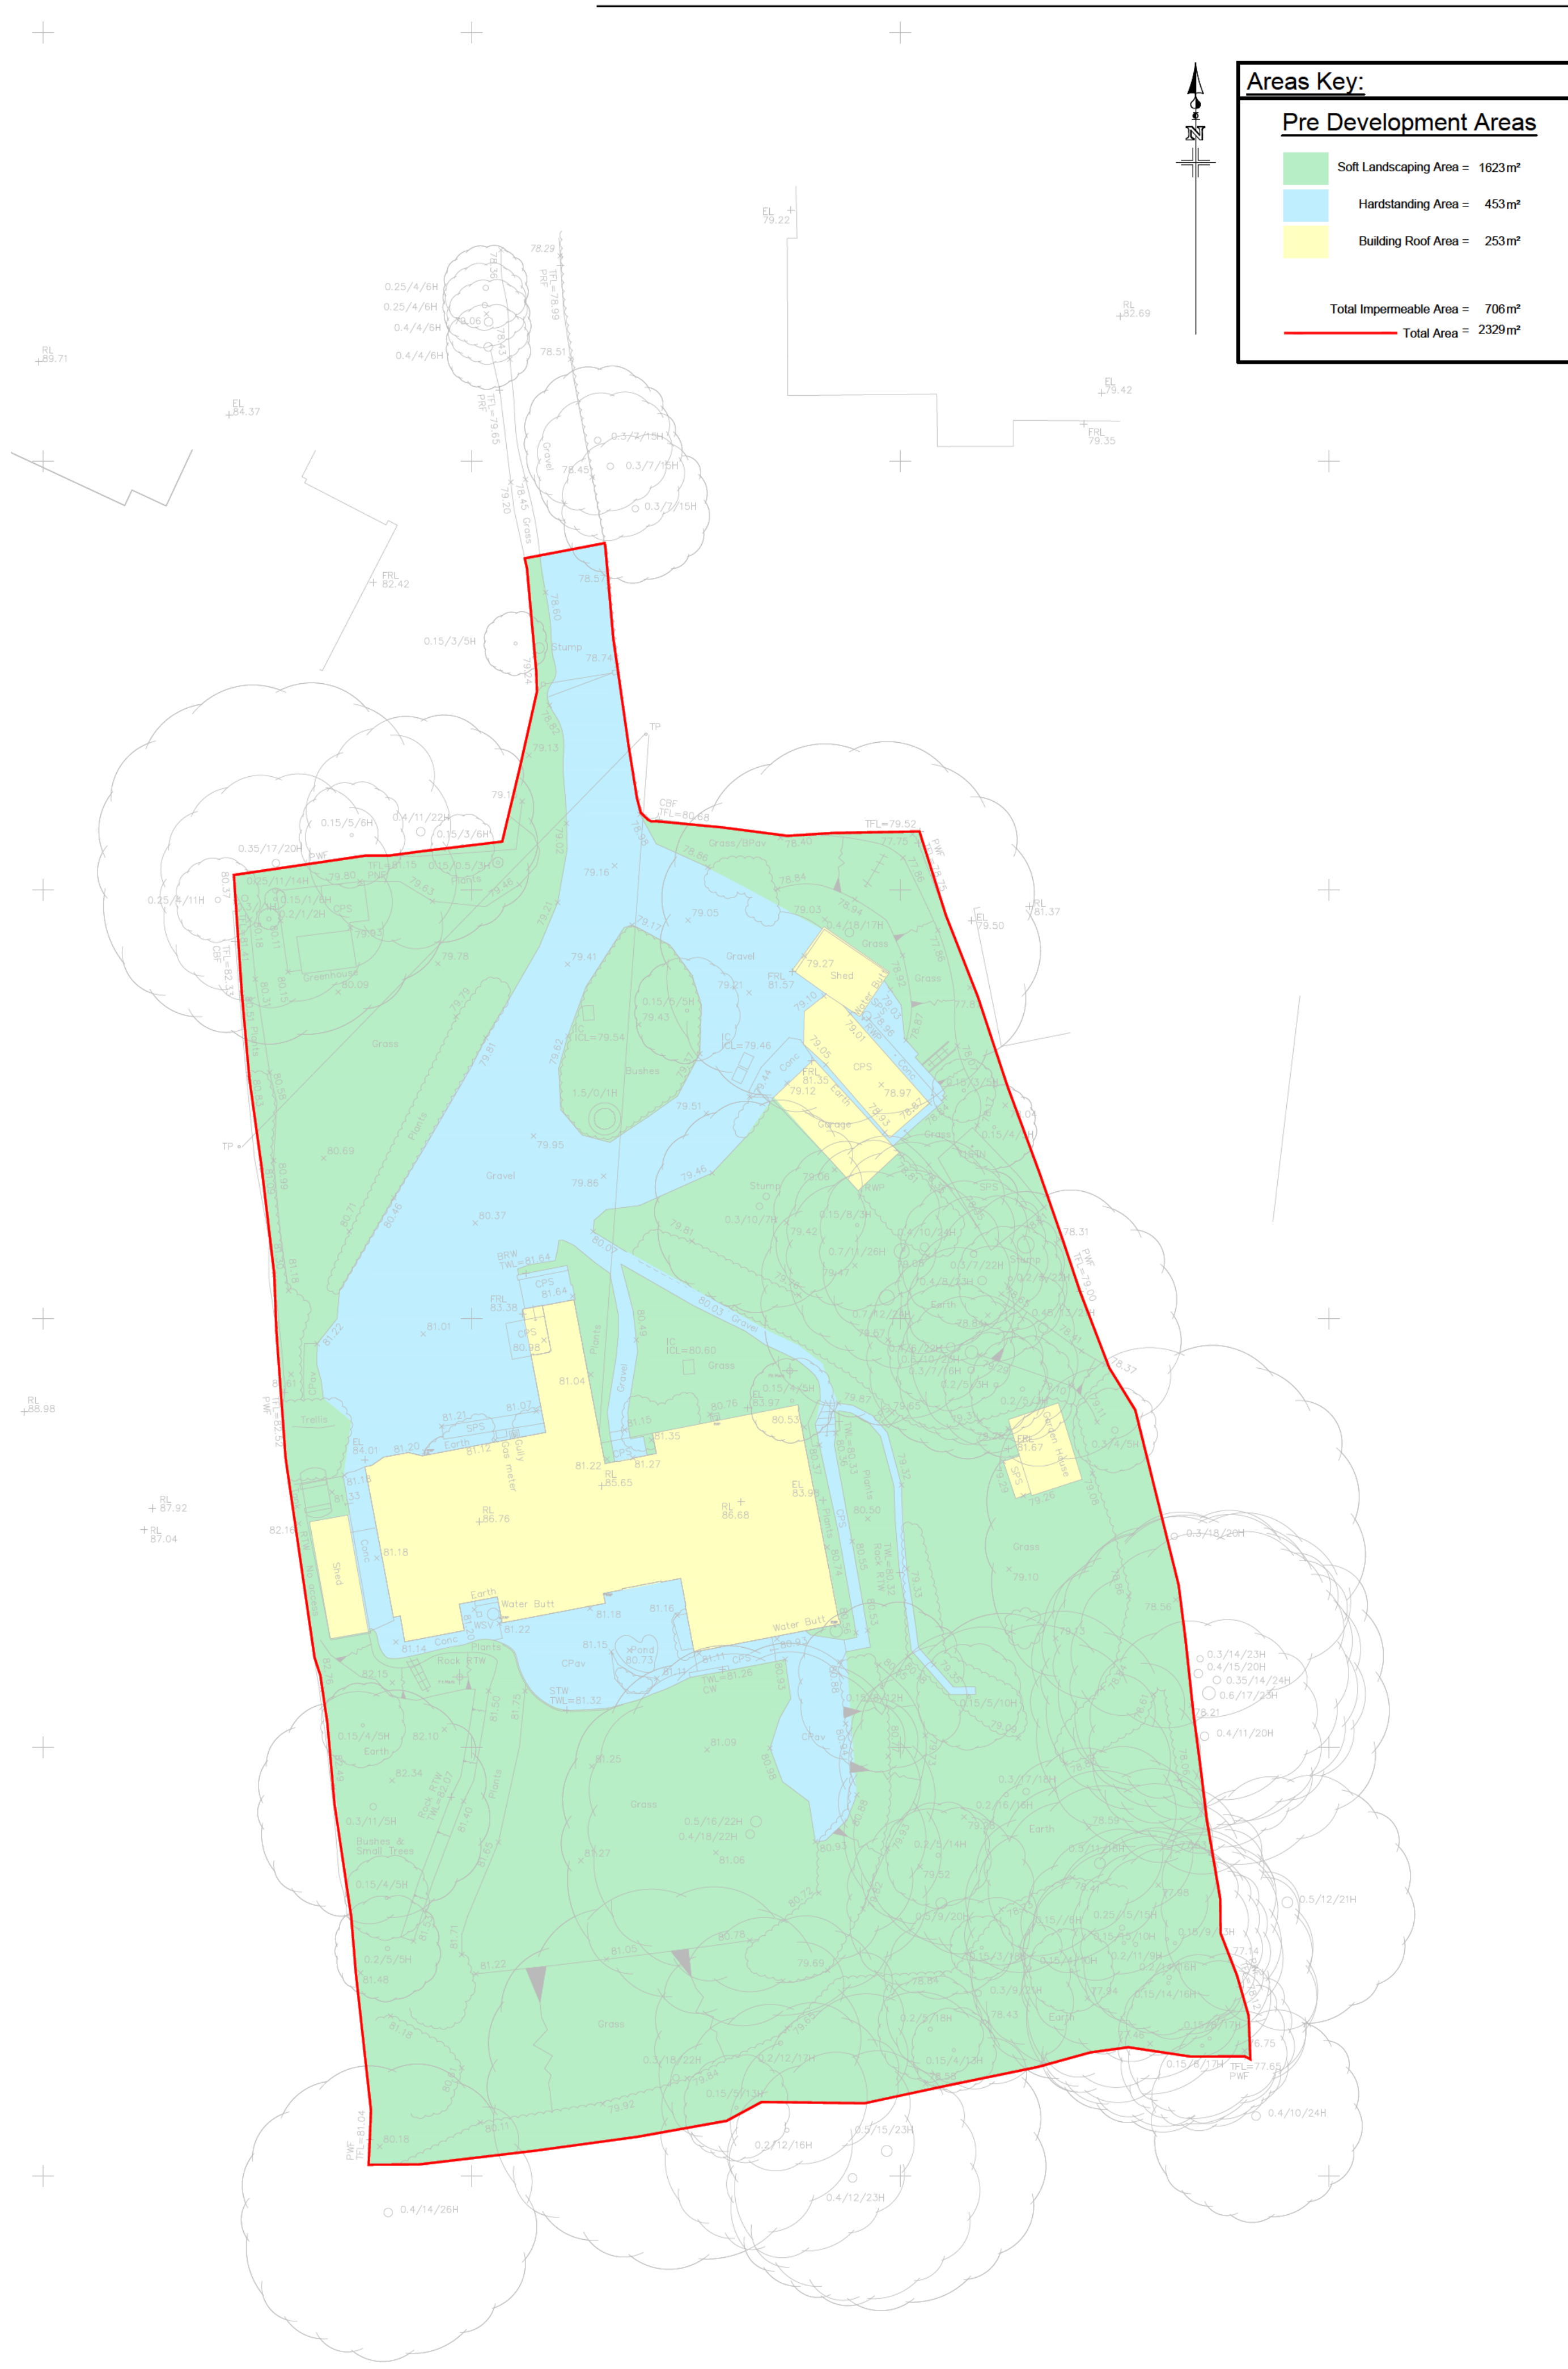

Areas Key:	
Pre Development Areas	Post Development Areas
Soft Landscaping Area = 1623m²	Soft Landscaping Area = 1287m²
Hardstanding Area = 453m²	Hardstanding Area = 411m² (Permeable)
Building Roof Area = 253m²	Hardstanding Area = 27m²
	Building Roof Area = 604m²
Total Impermeable Area = 706m²	Total Impermeable Area = 631m²
Total Area = 2329m²	Total Area = 2329m²



NOTES

- Do not scale this drawing unless for Planning Permission purposes only.
- This drawing is to be read in conjunction with all other relevant Engineer's and Architect's drawings and specifications.

Drawings References:

Drawing:	Drawing no:	Rev:	Date:
Topo	24038_01	-	Apr '24
Site	24019CL - Building Regs - Hodel.dwg		

P01	24/07/26	DR		Preliminary issue for information only
Rev	Date	By	Chkd	Revision notes

Little Fairseat
Storrington
RH20 3JH

Drawing Title

Drained Areas Sketch

Client
Dr A Van Zyl

01732 617555
mail@hodel.uk

Scale at A1: 1:200	Status: PRELIMINARY	
Drawn: DR	Checked:	Approved: -
Date: July '26	Date: July '26	Date: -

Document Reference:	Revision:
26089-HOD-XX-ZZ-DR-C-5700	P01

