


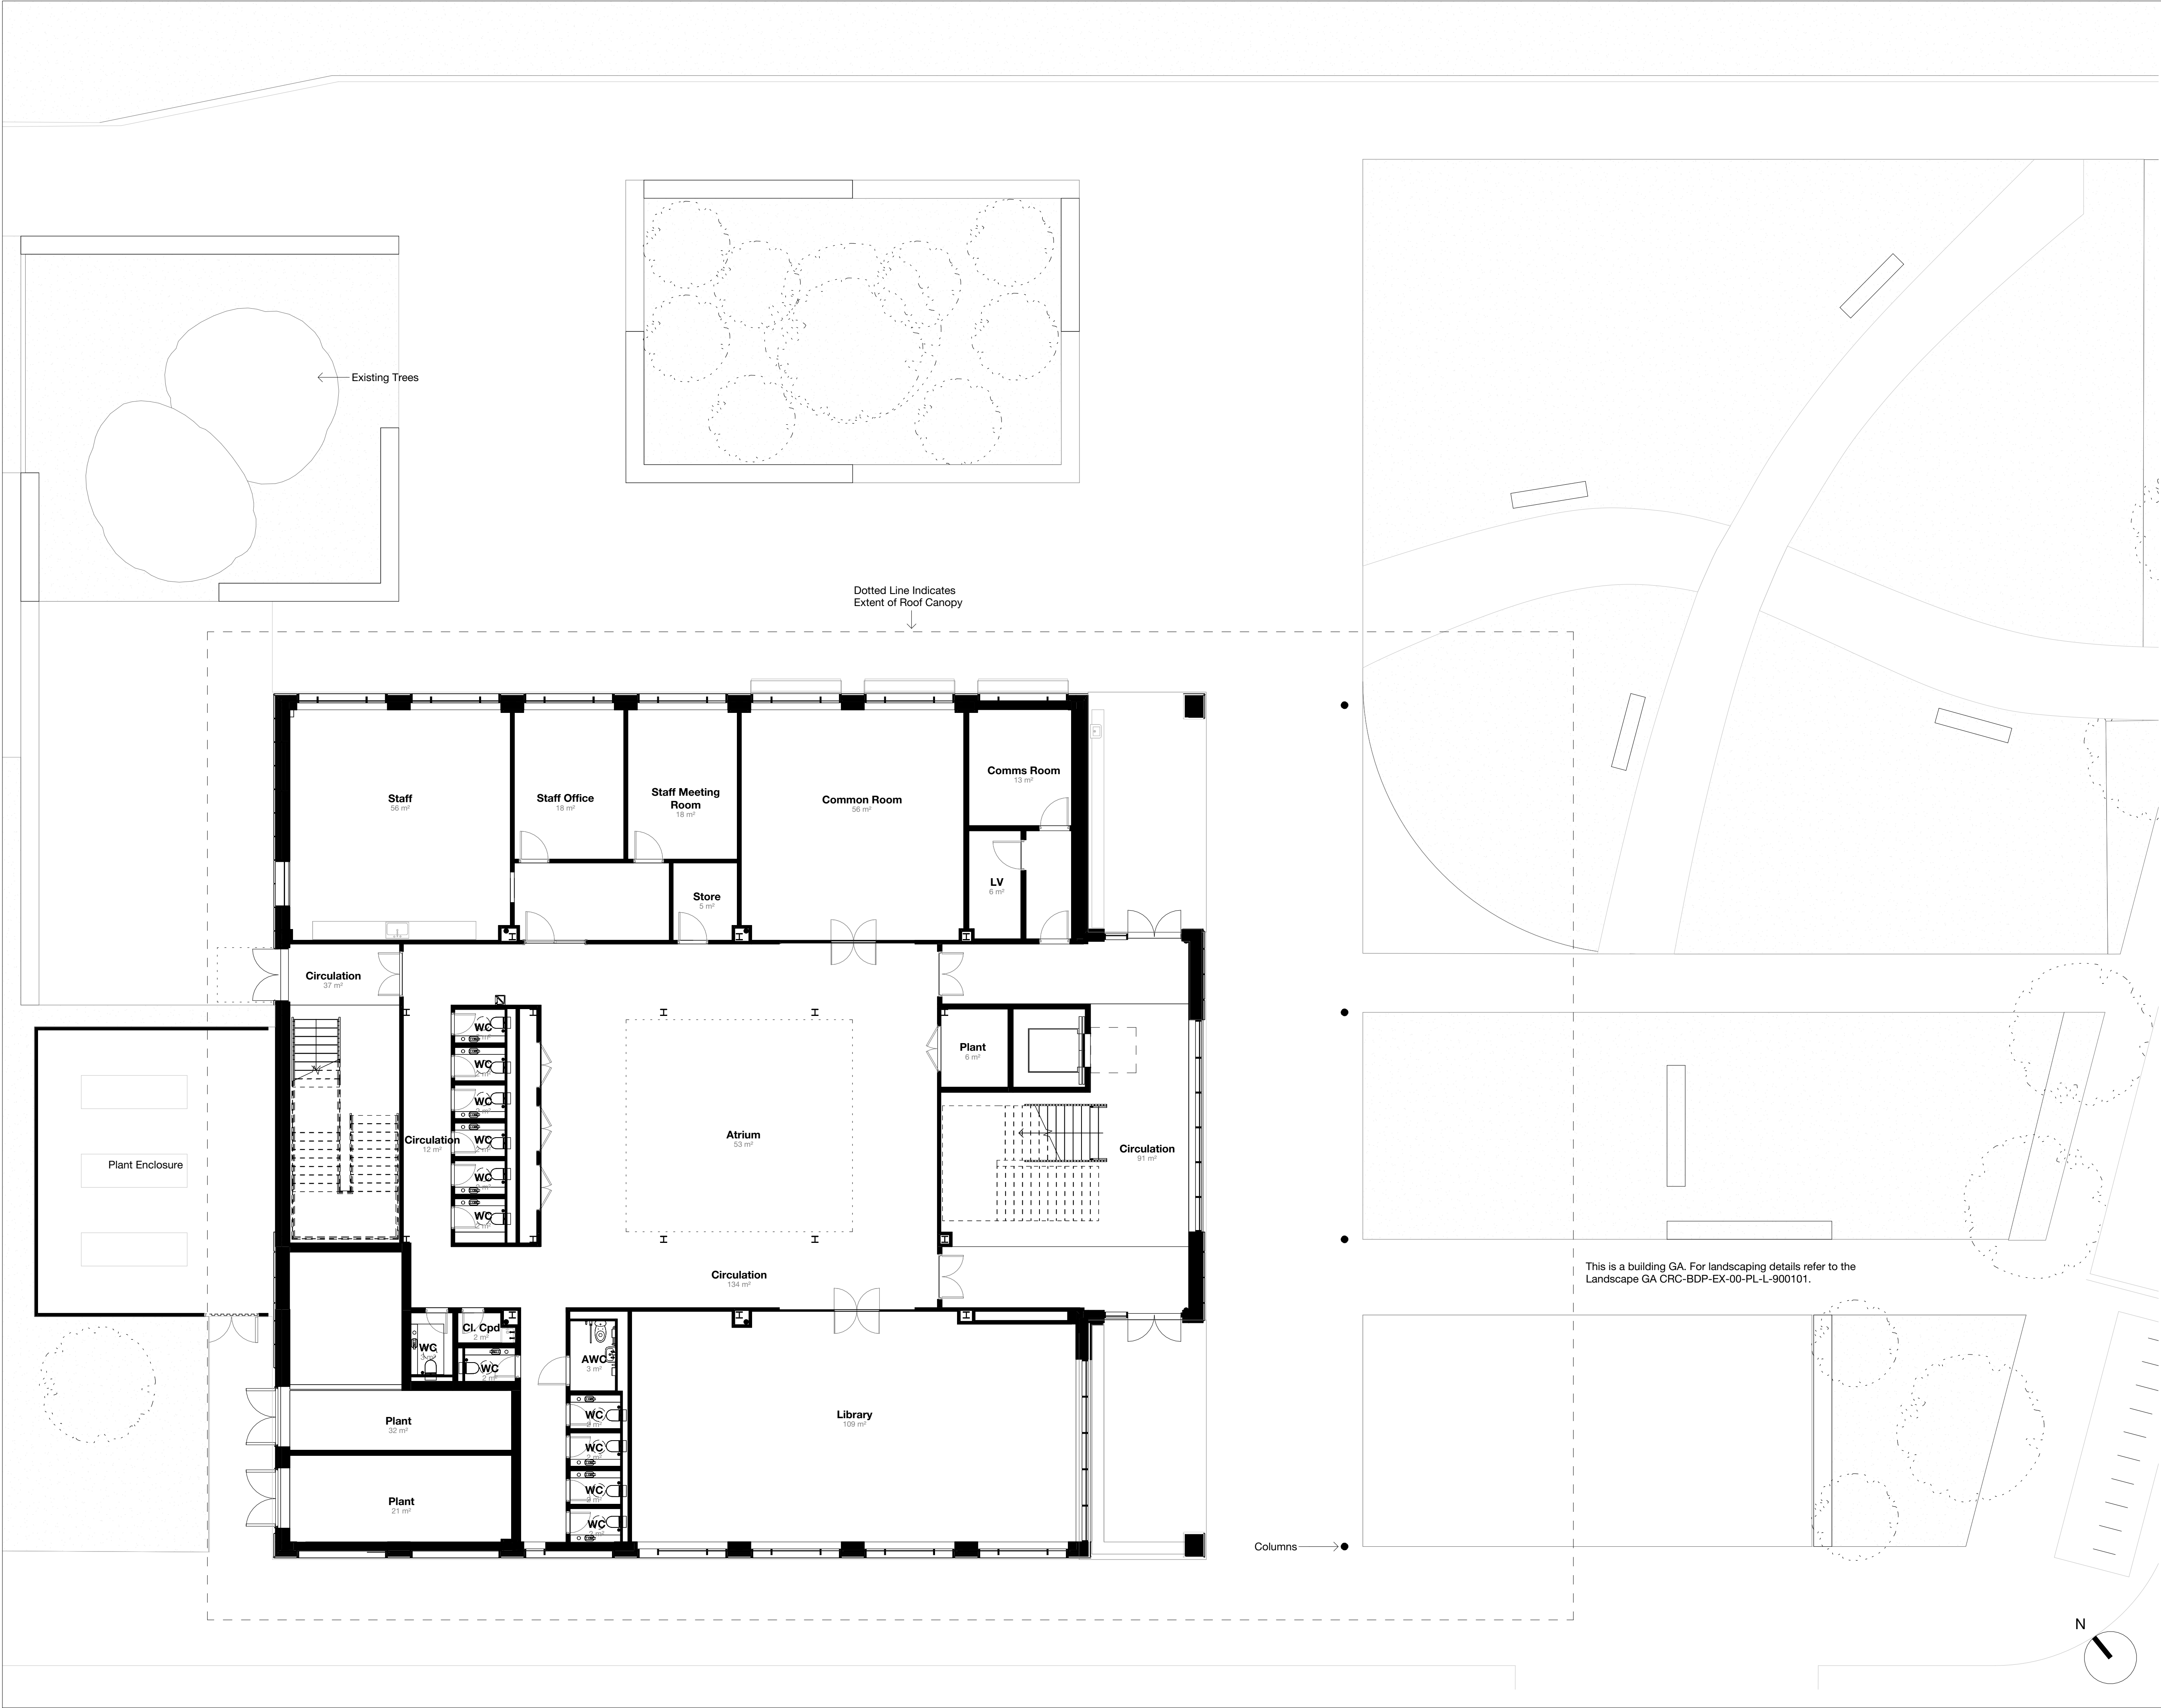

BUILDING DESIGN PARTNERSHIP SHALL HAVE NO RESPONSIBILITY FOR ANY USE MADE OF THIS DOCUMENT OTHER THAN FOR THAT WHICH IT WAS PREPARED AND ISSUED.

ALL DIMENSIONS SHOULD BE CHECKED ON SITE.

ANY DRAWING ERRORS OR DIVERGENCIES SHOULD BE BROUGHT TO THE ATTENTION OF BUILDING DESIGN PARTNERSHIP AT THE ADDRESS SHOWN BELOW.



NOTES

Key



Bench

Proposed Tree

Soft Landscaping

Existing Trees

P01	Planning Issue	CP	CH	01/07/2026
REVISION	DESCRIPTION	DRAWN	CHECKED	DATE

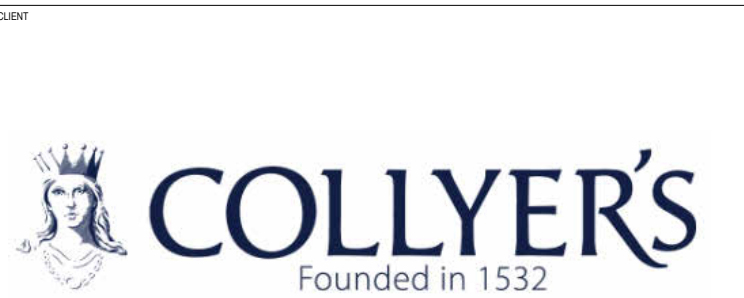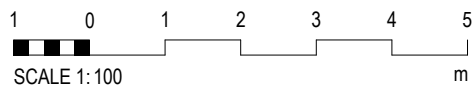

16 Brewhouse Yard
Clerkenwell
London
EC1V 4LJ
United Kingdom
T +44 (0)20 7812 8000
www.bdp.com

BDP.
together with:
ritchie studio

PROJECT TITLE	The College of Richard Collyer - New Technology Centre		
RFP JOB NUMBER	P3003919		
DRAWING TITLE	Phase 1 Building (Phase 1) - Level 0	SCALE	@ A1 1 : 100
DATE FIRST ISSUED	01/07/26	REVISION	P01
DRAWN BY	CRC-BDP-ZZ-00-PL-A-201112	REVISION	P01