



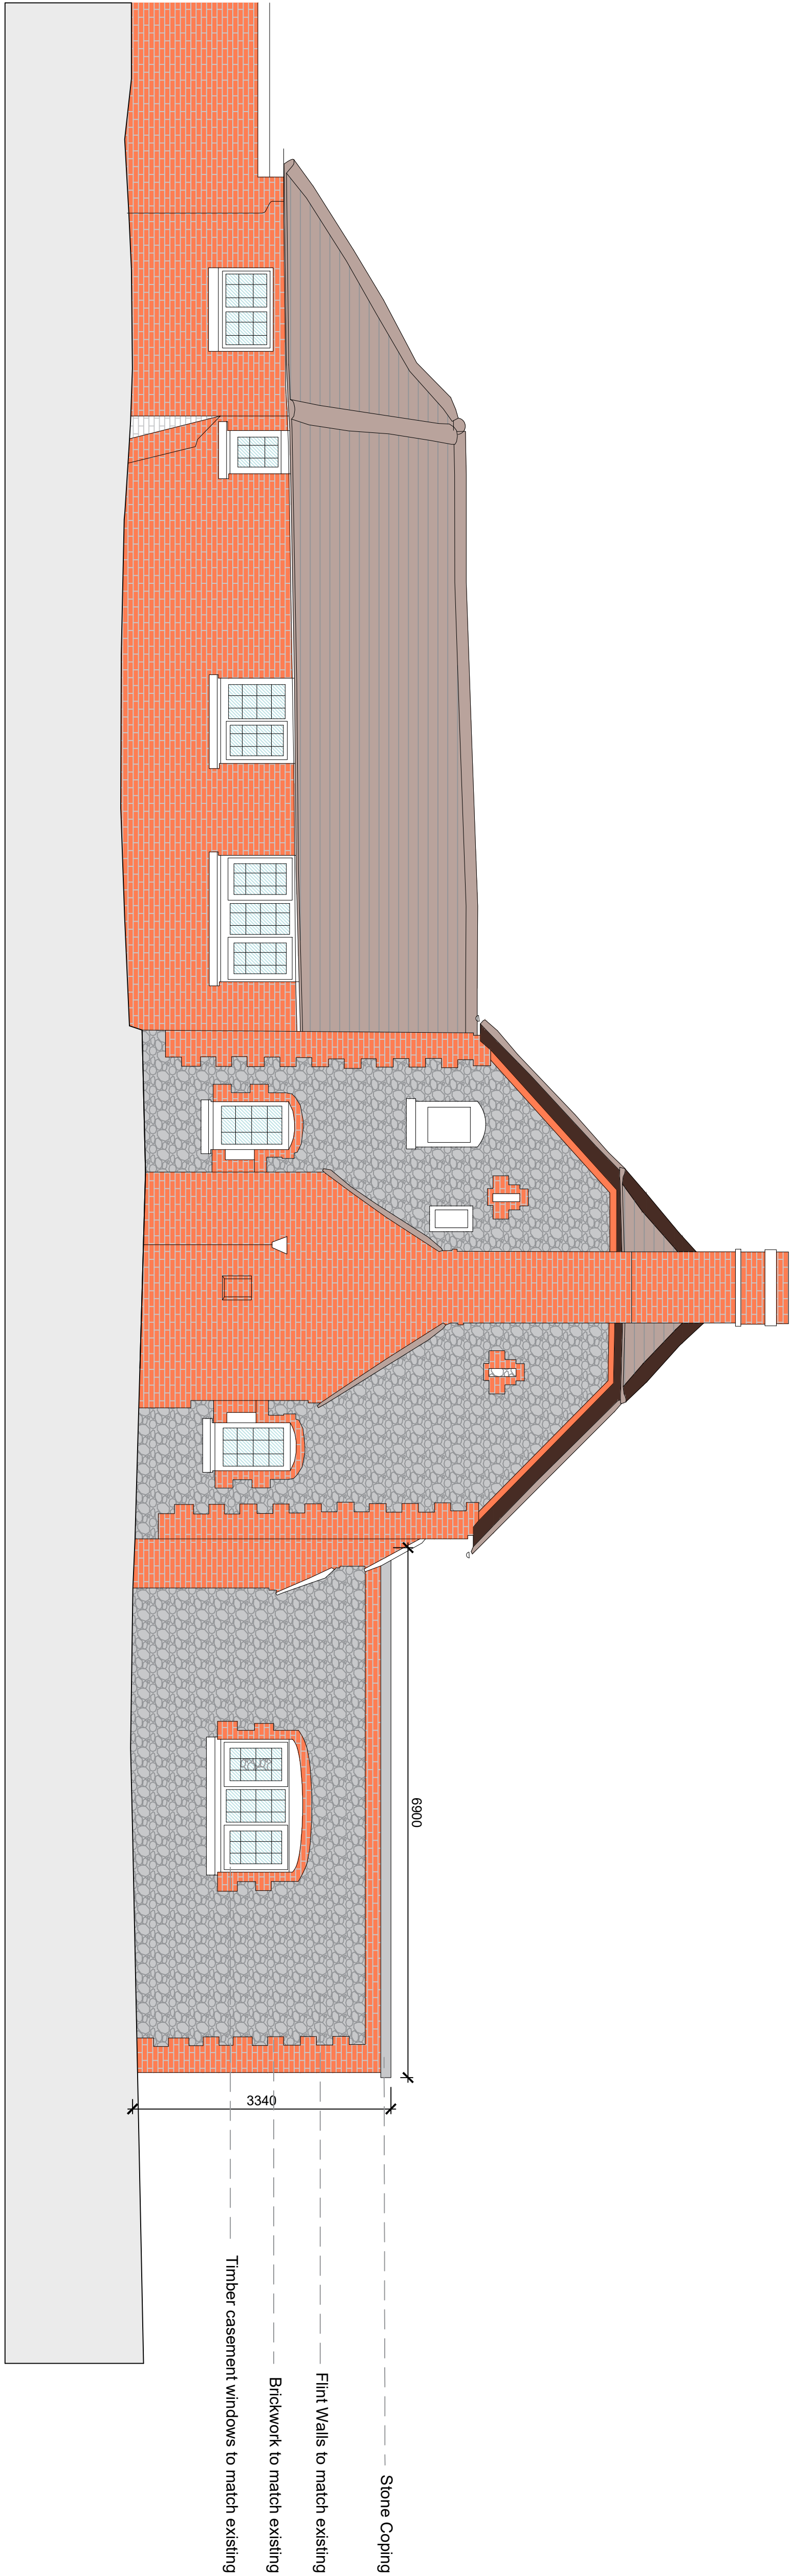

North West Elevation - Proposed - 1:50@A0

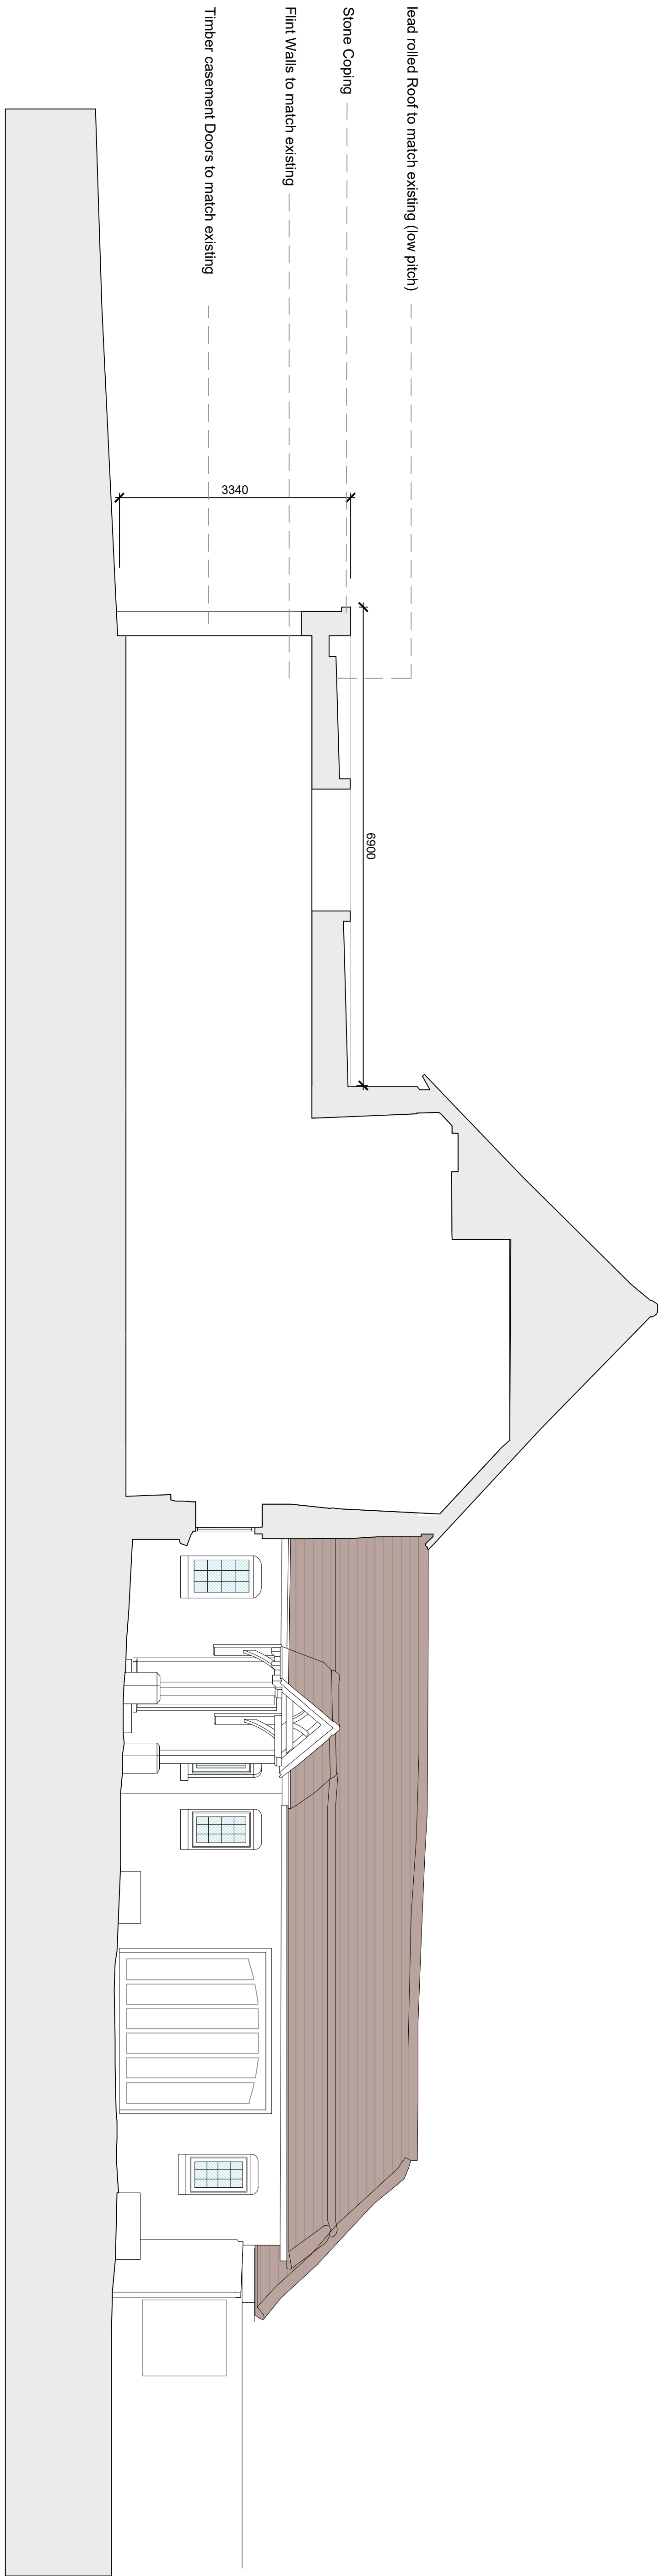

Section AA - Proposed - 1:50@A0

EDWSArchitects

26 Millers Road Brighton BN1 5NQ M 0795932275
● enquiries@edws.co.uk ■ www.edwsarchitects.co.uk

J O B	CHECKED		
	Time Barn	LSA	
	Notes and details include	DRAWN	
CLIENT	BMS SST	ES	
DATE	26.10.14	SCALE	1:200 @ A0
		REVISION	
		NUMBER	7394/024
DRAWING			
Elevations / Section AA			
Proposed			