


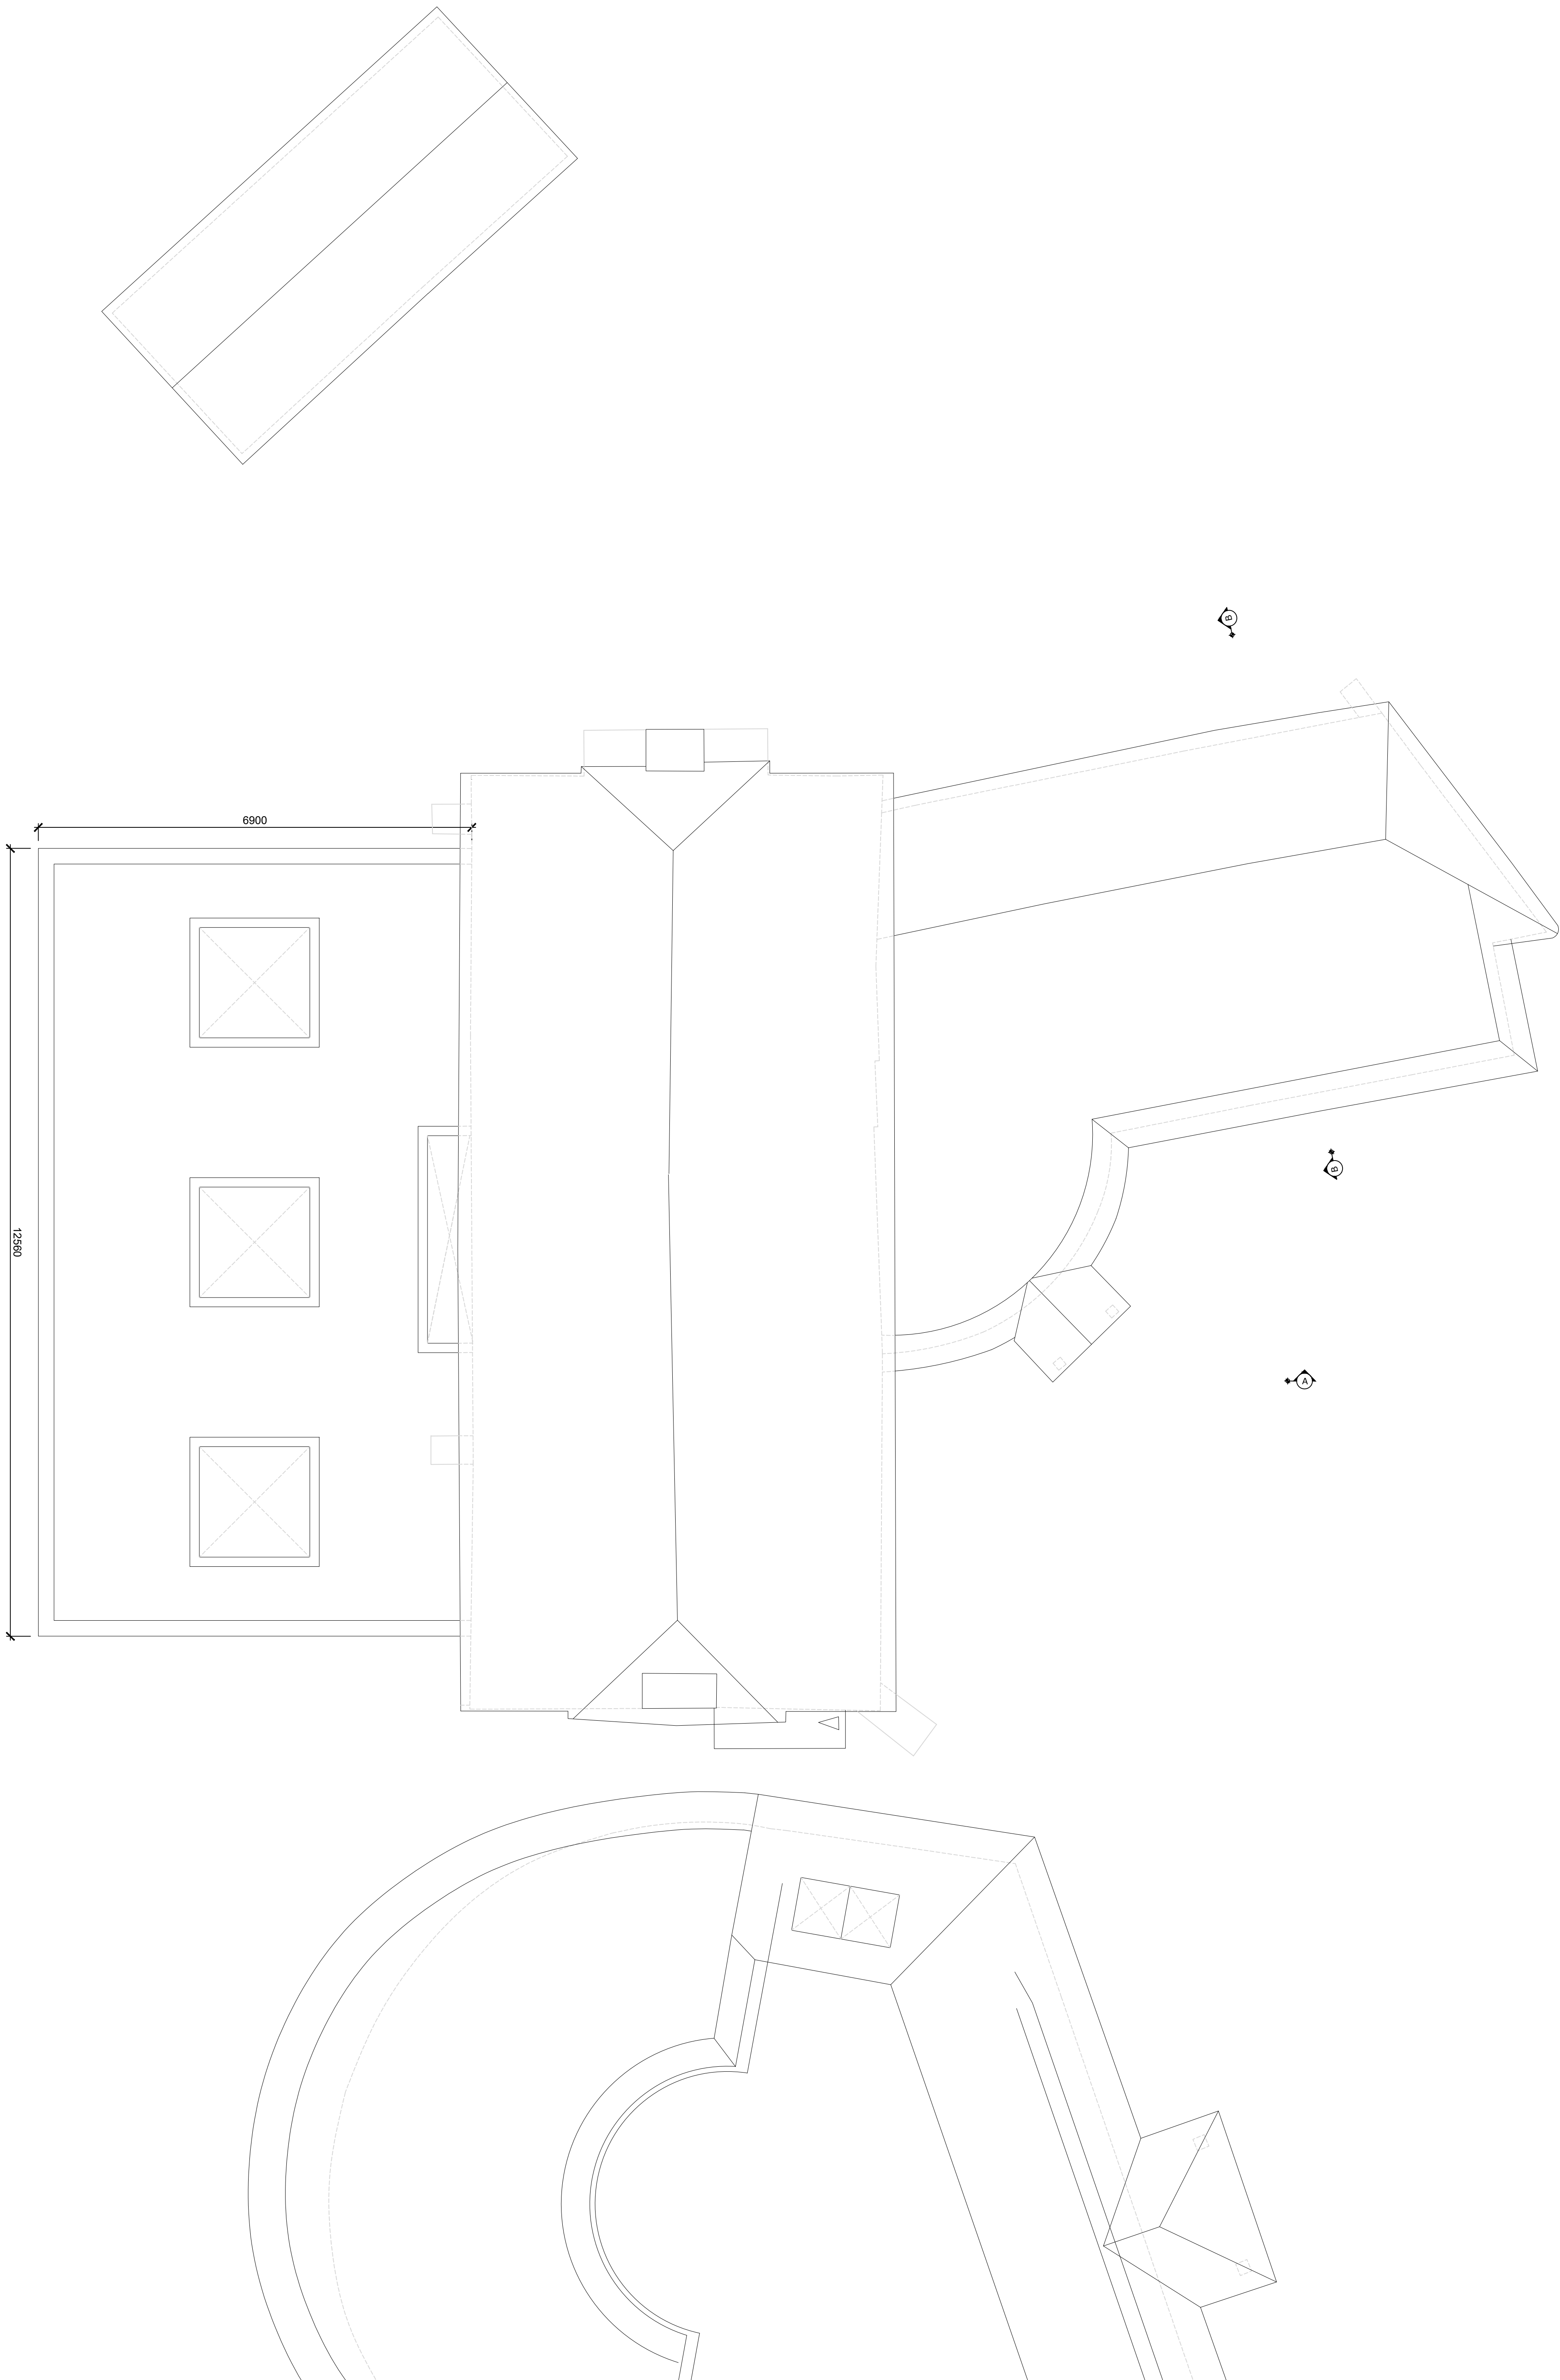

Roof Plan - Proposed - 1:50@A0



EDWSArchitects

25 Millers Road Brighton BN1 5NQ M 0795932725
• enquiries@edws.co.uk • www.edwsarchitects.co.uk

J O B		CHECKED
Time Bar	LSA	
Version	DRAWN	
BMS SST	ES	
CLIENT		DATE
Mr. J. Gargan		26.10.14
DRAWING		SCALE
Roof Plan		1:200 @ A0
Proposed		REVISION
		NUMBER
		7394/022