


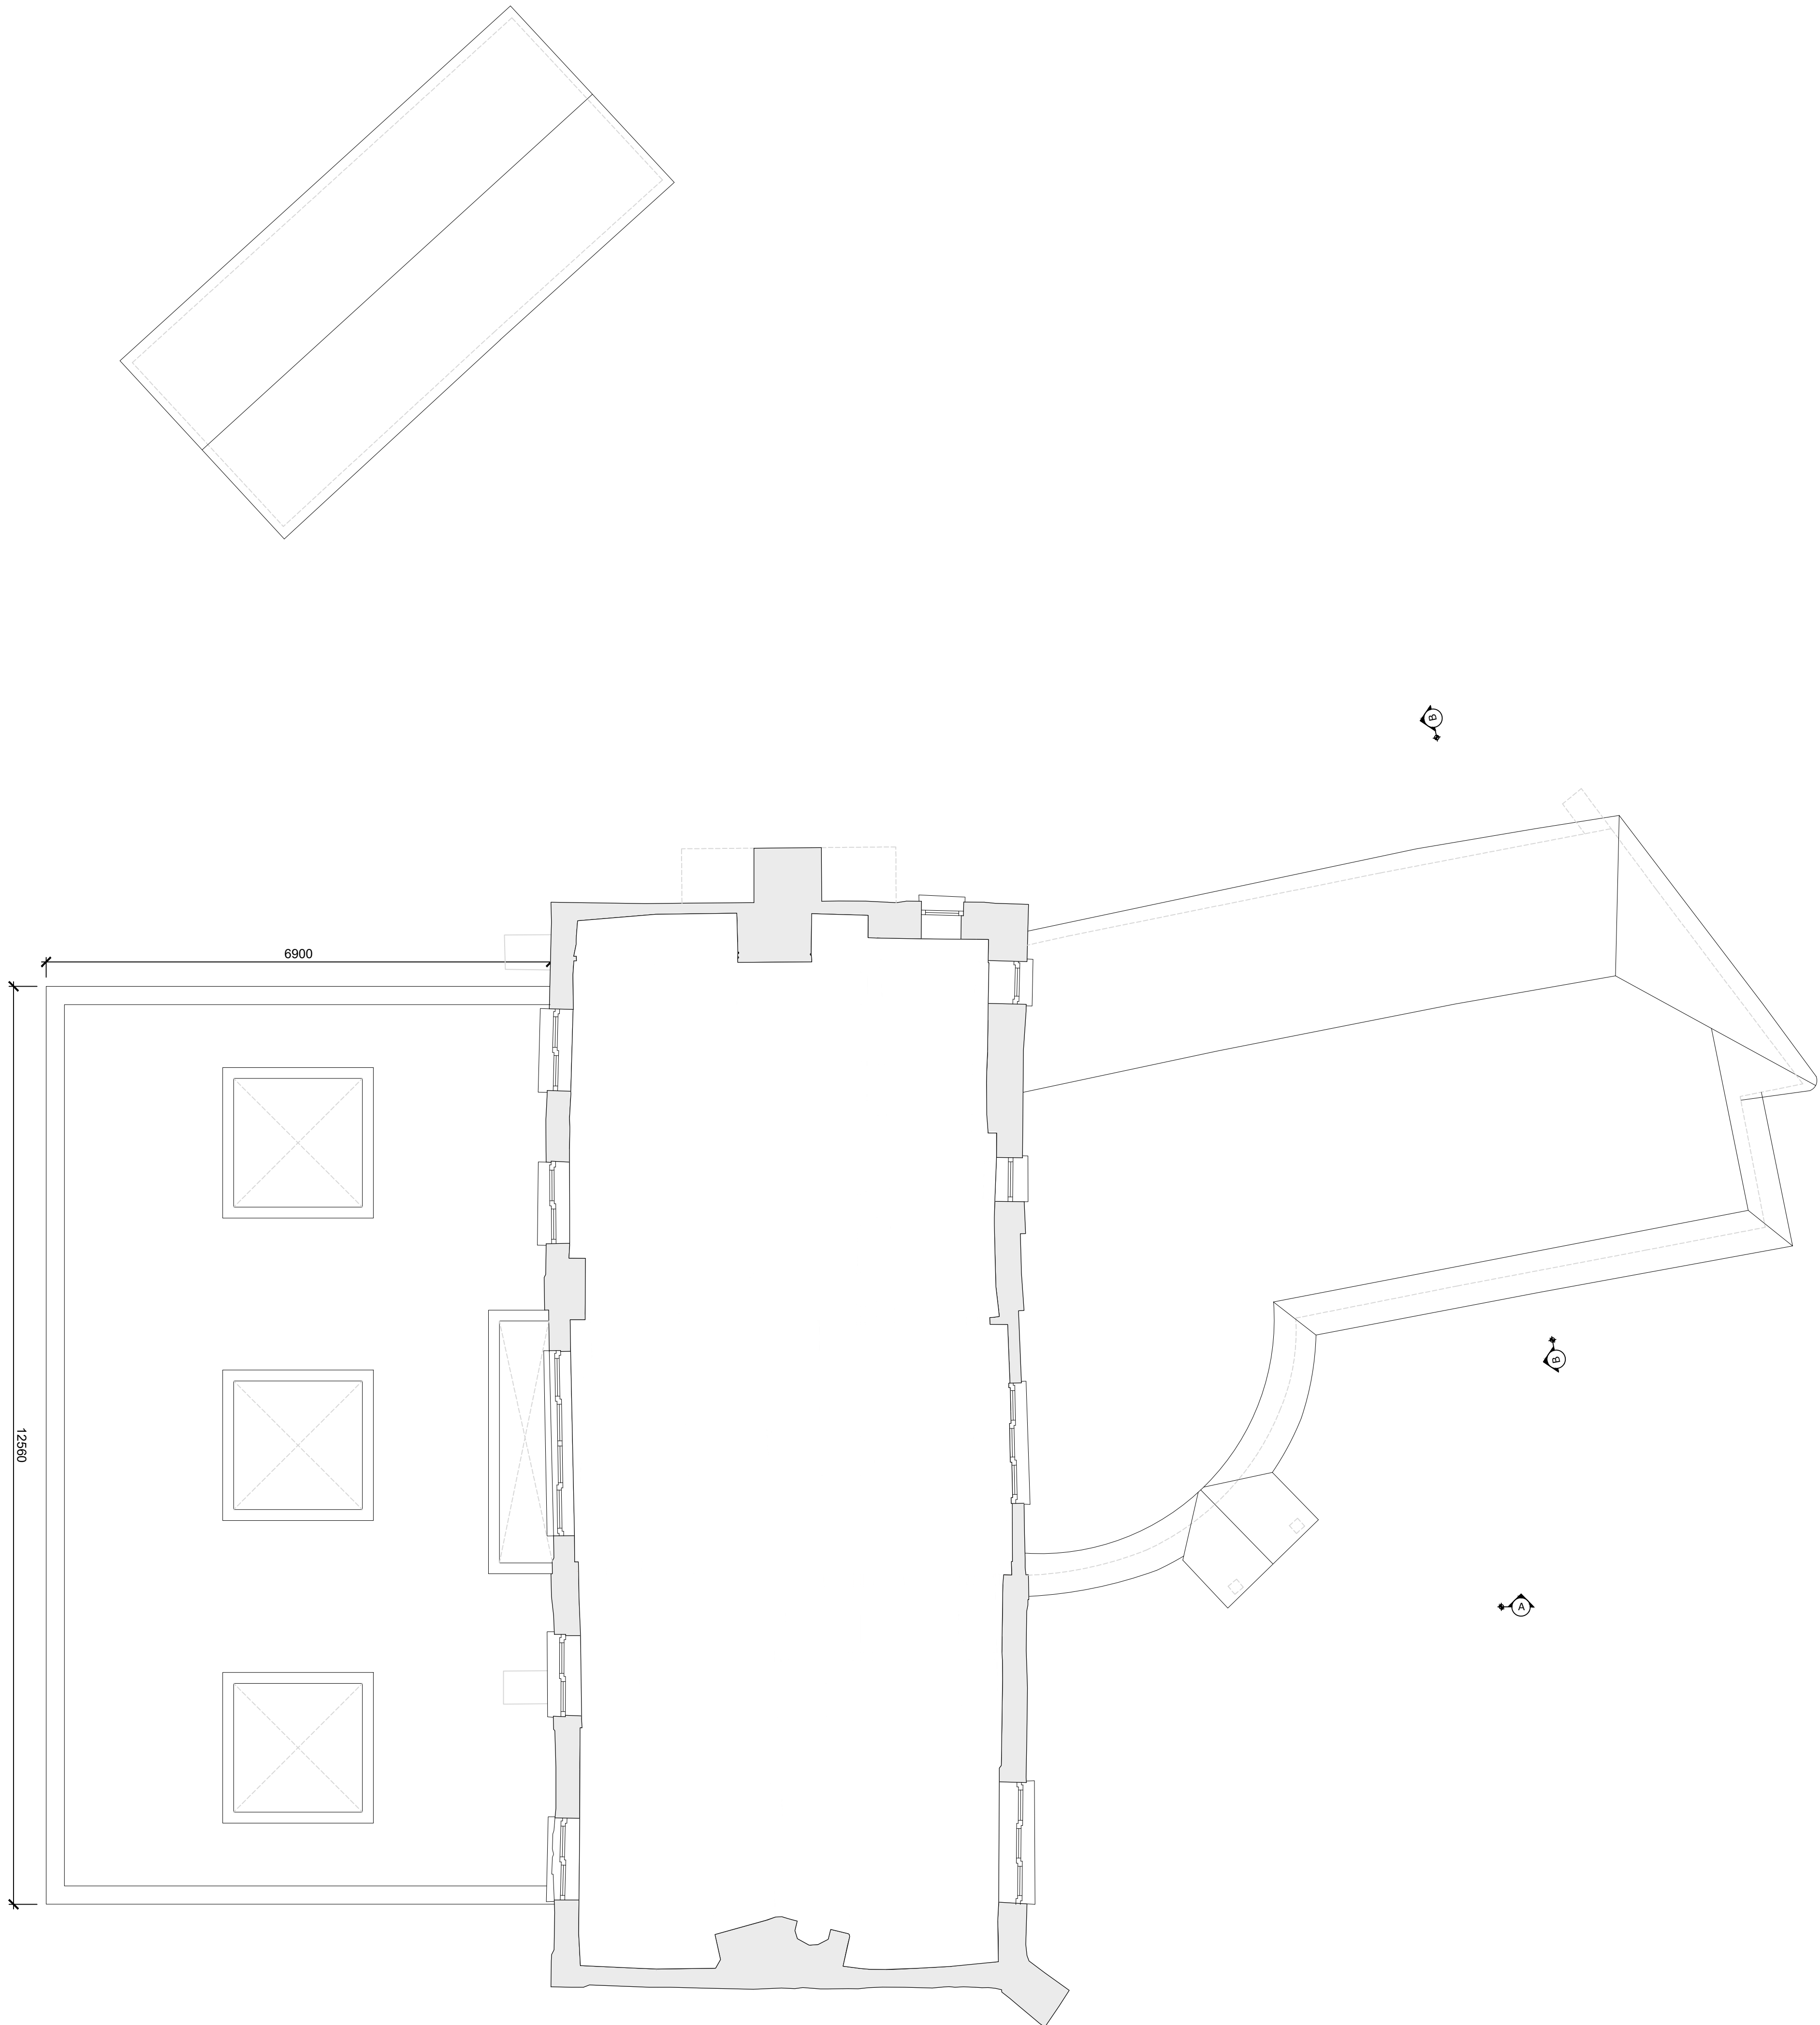

First Floor Plan - Proposed - 1:50@A0



EDWSArchitects

25 Millers Road Brighton BN1 5NQ M 0795932275
• enquiries@edws.co.uk • www.edwsarchitects.co.uk

J O B Time Band New build BMS SST	CHECKED	
	LRA	DRAWN
CLIENT Mr. J. Gargan	DATE	SCALE
	26.10.14	1:200 @ A0
DRAWING First Floor Plan Proposed	REVISION	NUMBER
		7394/021