


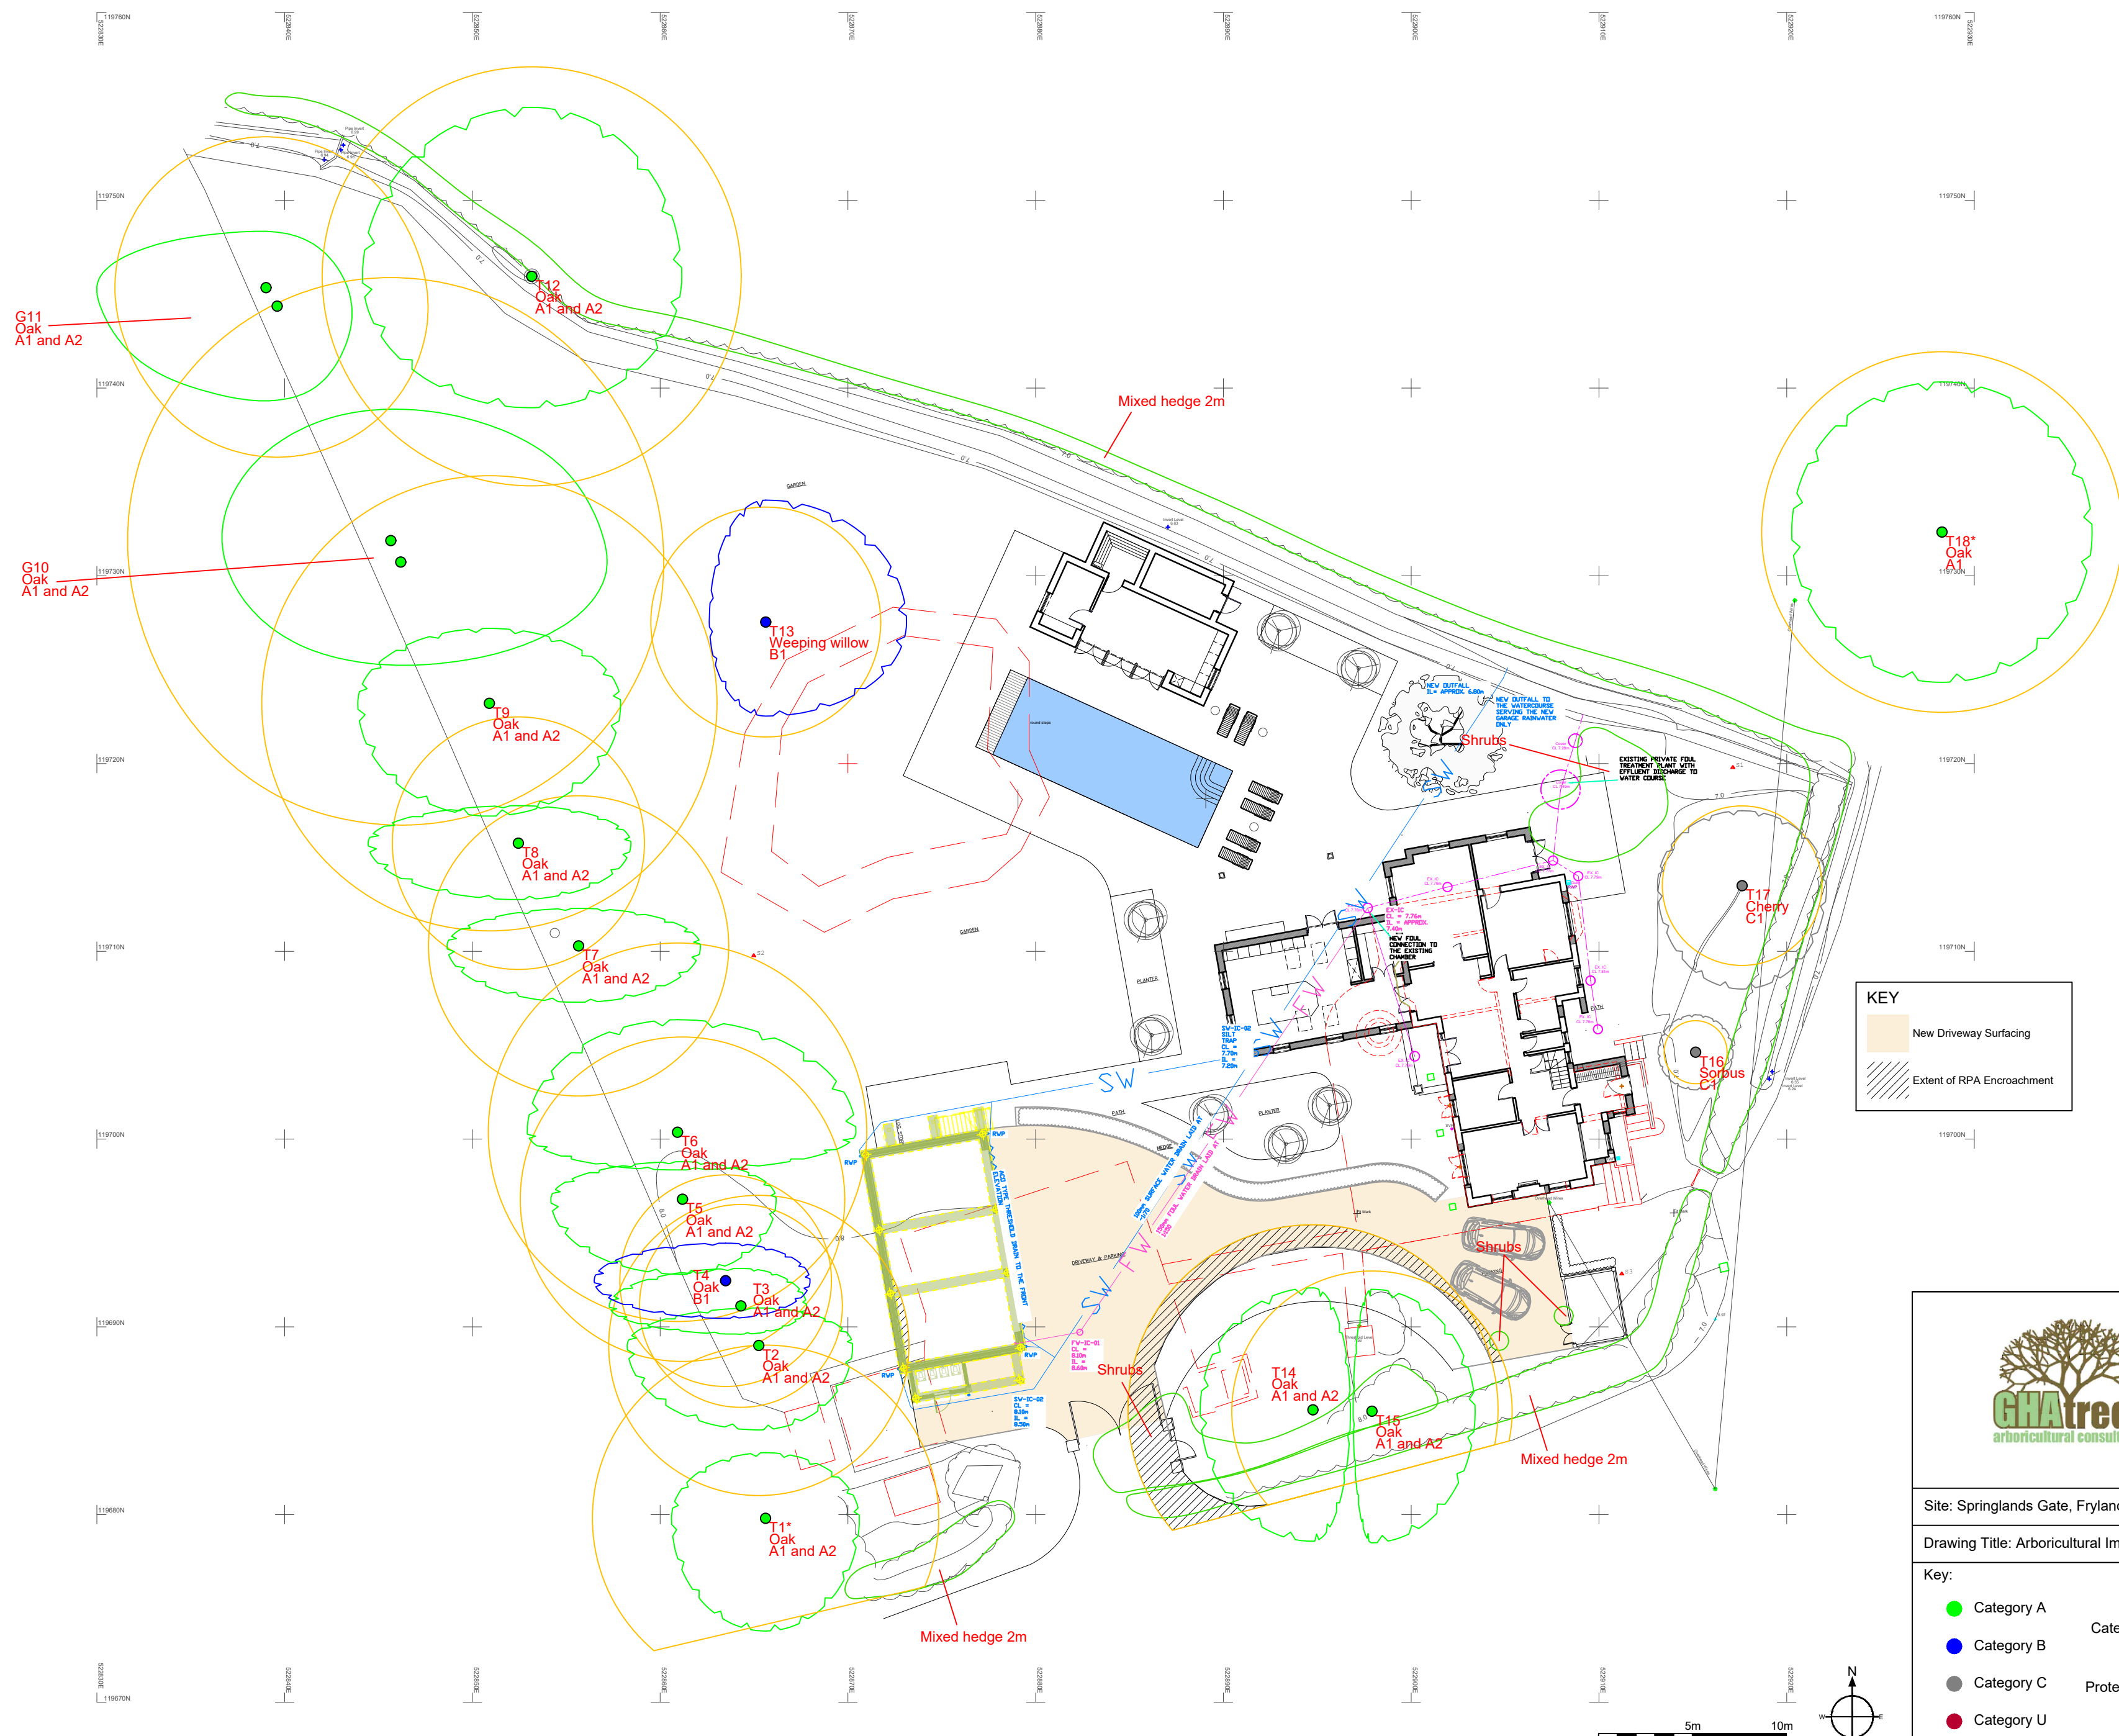

KEY

- New Driveway Surfacing
- Extent of RPA Encroachment



t: 07884 056 025
e: glen@ghatrees.co.uk
www.ghatrees.co.uk

Site: Springlands Gate, Fryland Lane, Wineham, BN5 9BP	1:250 at A2
Drawing Title: Arboricultural Impact Assessment	Rev G, May 2026

Key:

- Category A
- Category B
- Category C
- Category U

Category Crown Spread
Tree Number
Species
Category

Root Protection Area

NOTE: Tree/group numbers marked with an * have approximate locations.