


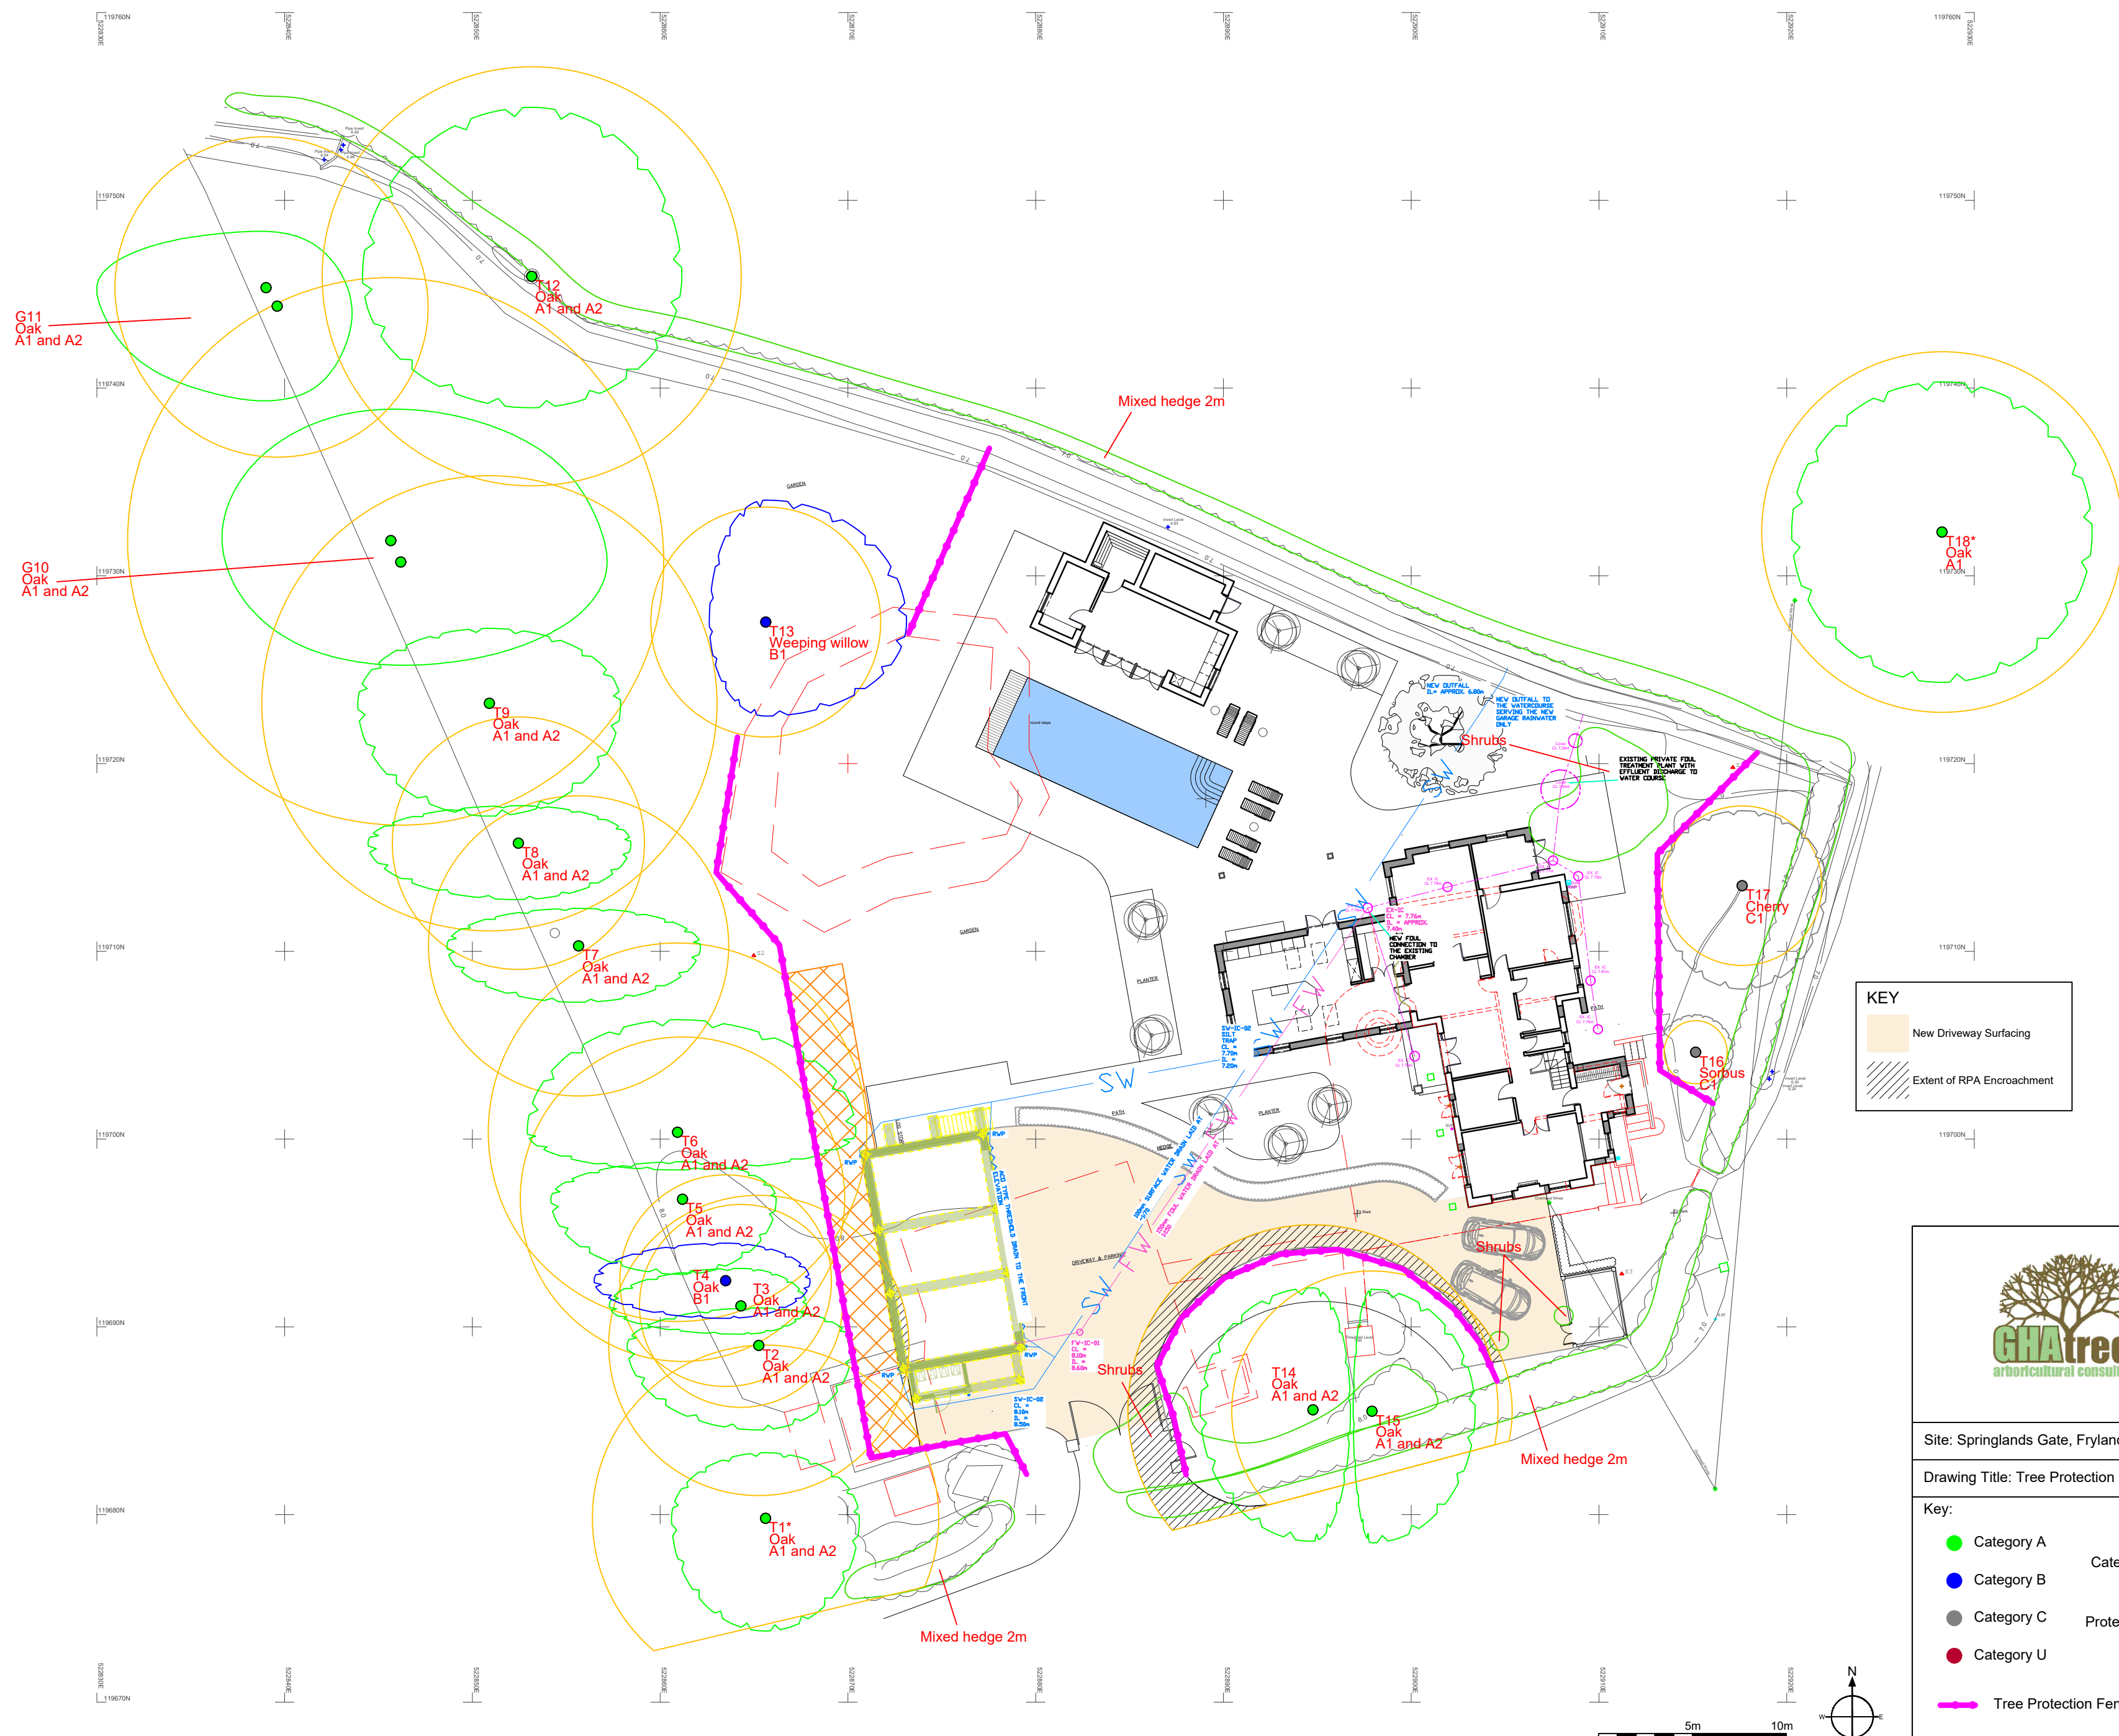

KEY

- New Driveway Surfacing
- Extent of RPA Encroachment



t: 07884 056 025
e: glen@ghatrees.co.uk
www.ghatrees.co.uk

Site: Springlands Gate, Fryland Lane, Wineham, BN5 9BP	1:250 at A2
Drawing Title: Tree Protection Plan	Rev A, May 2026

Key:

- Category A
- Category B
- Category C
- Category U

Category

- Crown Spread
- Tree Number
- Species
- Category

Root Protection Area

- Tree Protection Fencing
- Temporary Ground Protection

NOTE: Tree/group numbers marked with an * have approximate locations.