


THE COPYRIGHT OF THIS DRAWING BELONGS TO MD-DESIGN (SOUTHERN) LTD.
IT MAY NOT BE REPRODUCED IN WHOLE OR PART, OR USED FOR THE MANUFACTURE
OF ANY ARTICLE WITHOUT THE EXPRESS PERMISSION OF THE COPYRIGHT HOLDER.
NO LIABILITY WILL BE ACCEPTED FOR AMENDMENTS MADE BY OTHER PERSONS.
© CROWN COPYRIGHT 2026 ORDNANCE SURVEY 100053143.
DO NOT SCALE FROM THIS DRAWING FOR CONSTRUCTION.

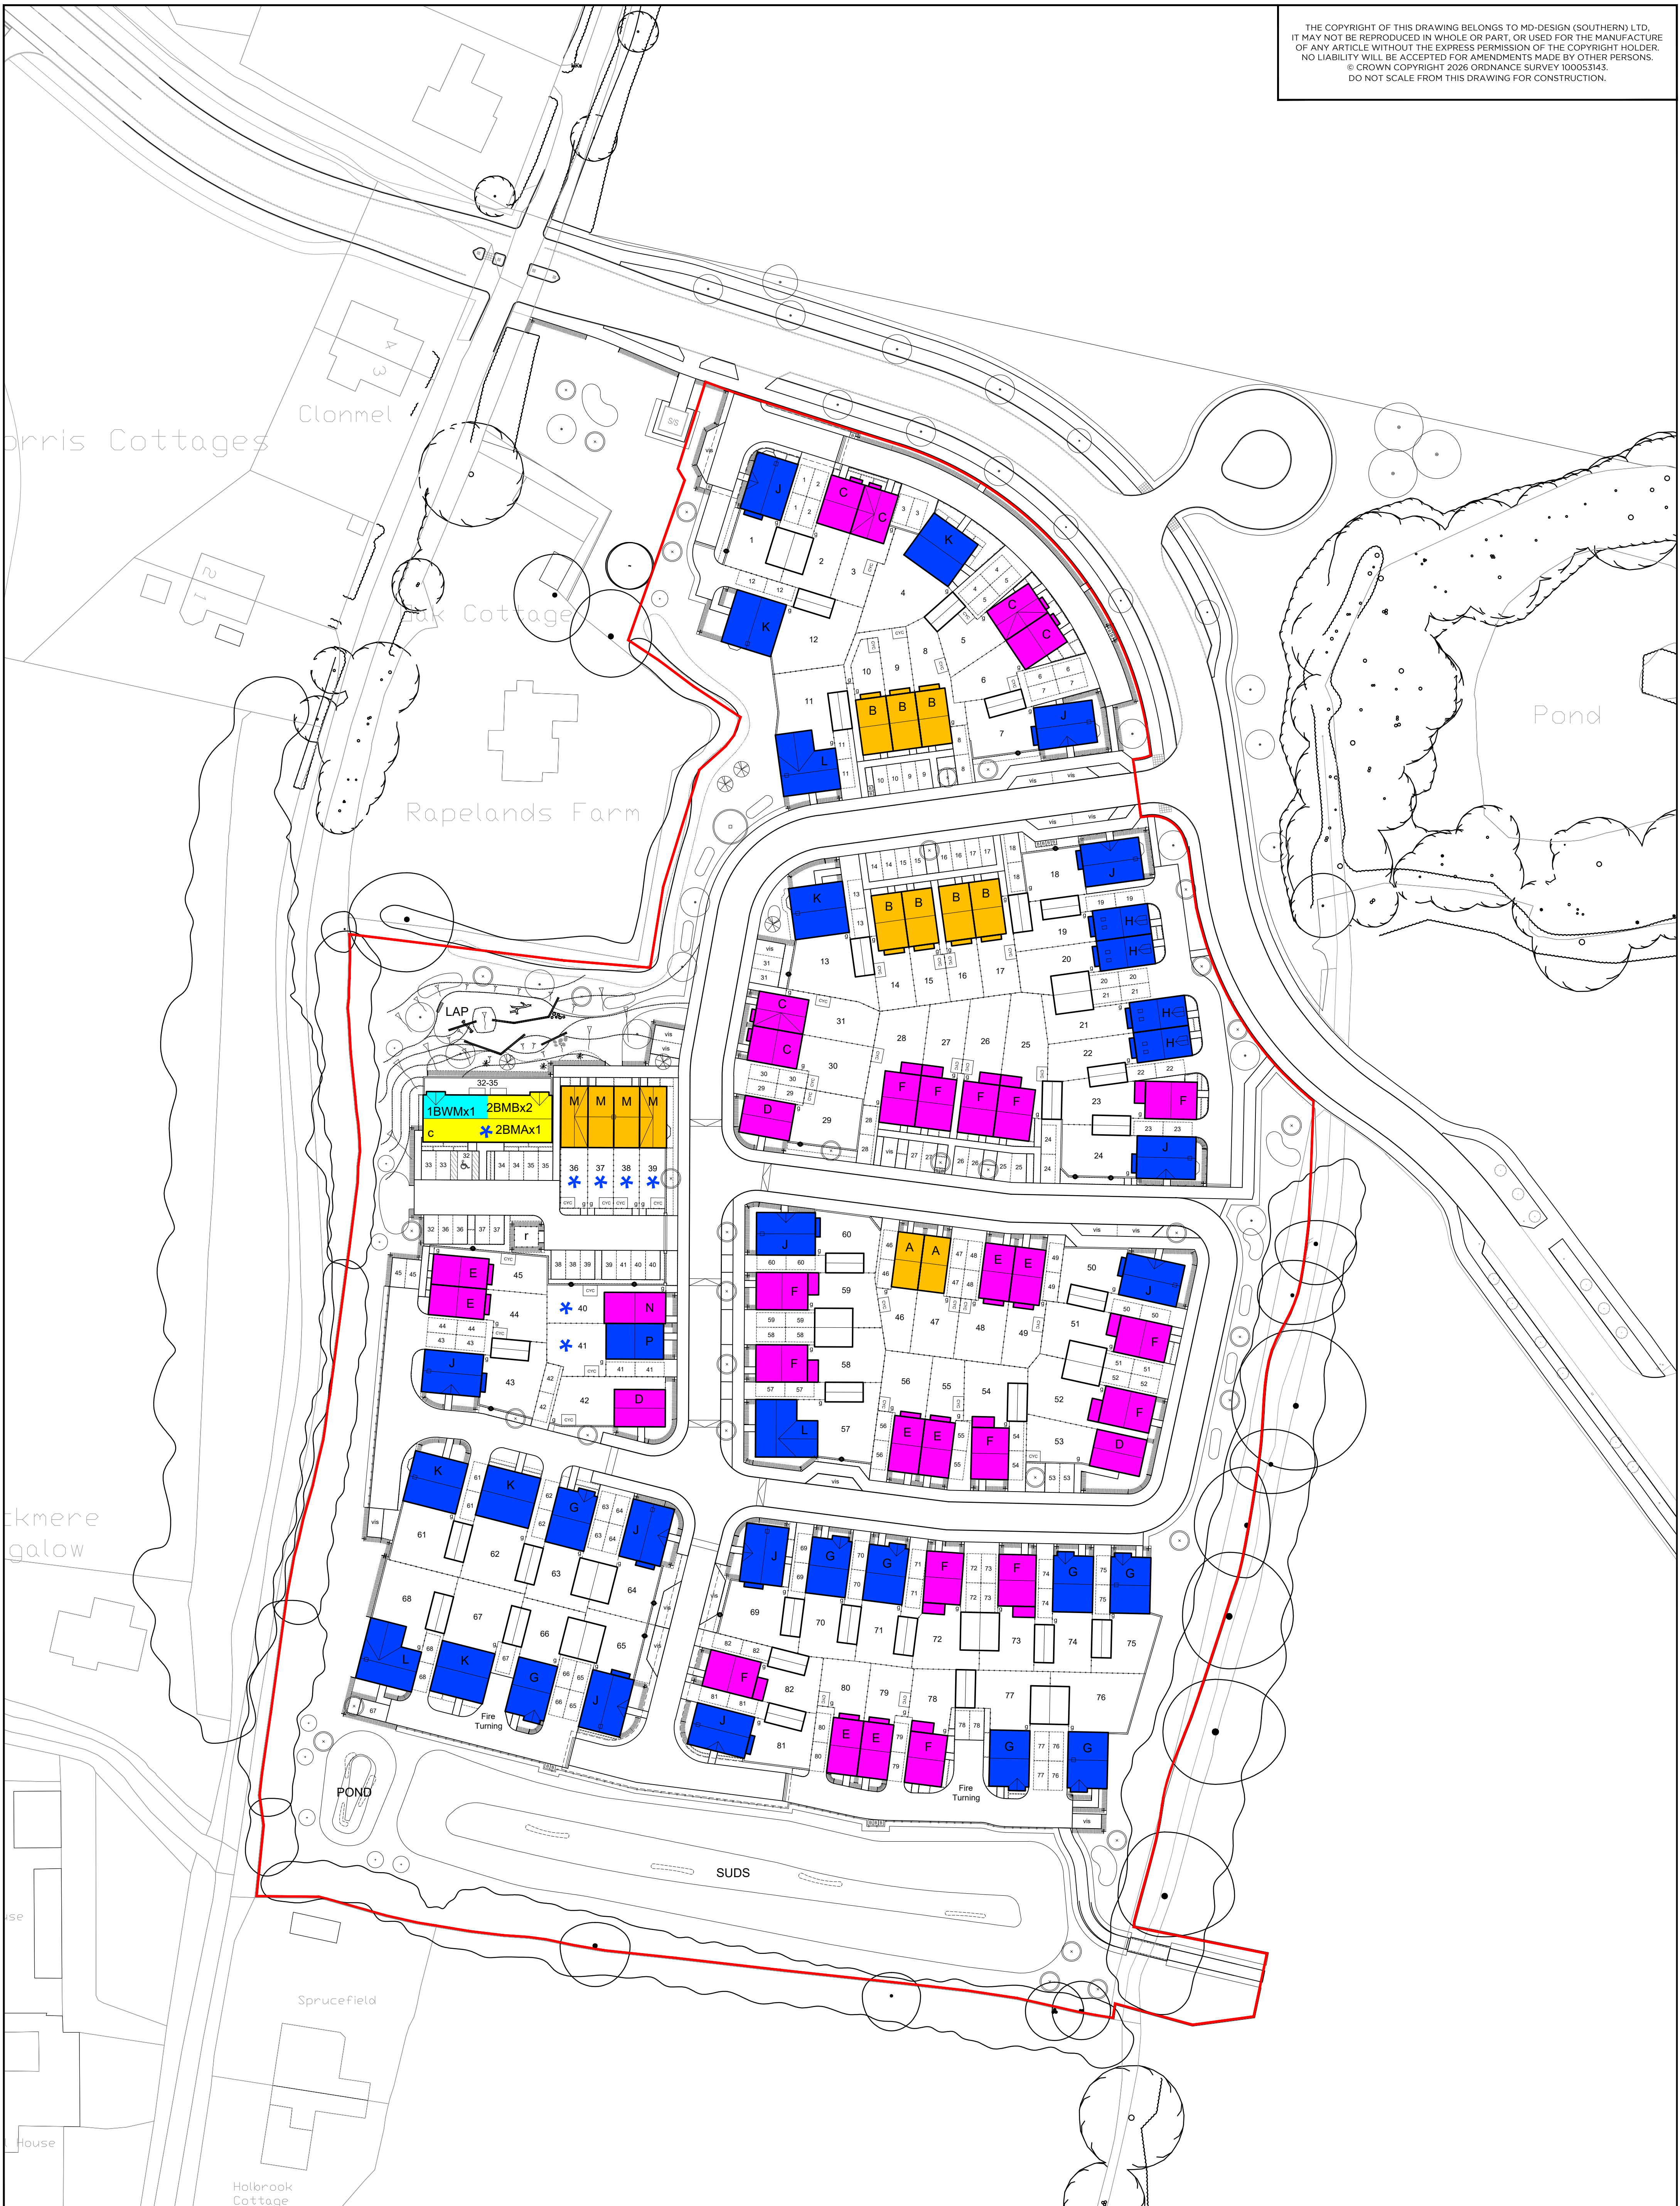

- KEY**
- 1 Bed Maisonette
 - 2 Bed Maisonette
 - 2 Bed House
 - 3 Bed House
 - 4 Bed House

CLIENT:
Bellway Homes Southern Counties

MDD ARCHITECTURE & URBAN DESIGN
MDD Architecture & Urban Design
18 Mulberry Walk - Bordon
Hampshire - GU35 0UL
Email: info@md-design.co.uk

Scale bar: 0 10m 20m 30m 40m 50m

1:500

A Planning Issue MD 27.05.26

REV: DESCRIPTION: BY: DATE:

SITE: Area 4, North Horsham			
TITLE: Unit Types			
SCALE AT A1: 1:500	DATE: 27.05.26	DRAWN: MD	CHECKED: MD
PROJECT NO: BSC-010	DRAWING NO: UT-01	REVISION: A	