


THE COPYRIGHT OF THIS DRAWING BELONGS TO MD-DESIGN (SOUTHERN) LTD.
IT MAY NOT BE REPRODUCED IN WHOLE OR PART, OR USED FOR THE MANUFACTURE
OF ANY ARTICLE WITHOUT THE EXPRESS PERMISSION OF THE COPYRIGHT HOLDER.
NO LIABILITY WILL BE ACCEPTED FOR AMENDMENTS MADE BY OTHER PERSONS.
© CROWN COPYRIGHT 2026 ORDINANCE SURVEY 100053143.
DO NOT SCALE FROM THIS DRAWING FOR CONSTRUCTION.

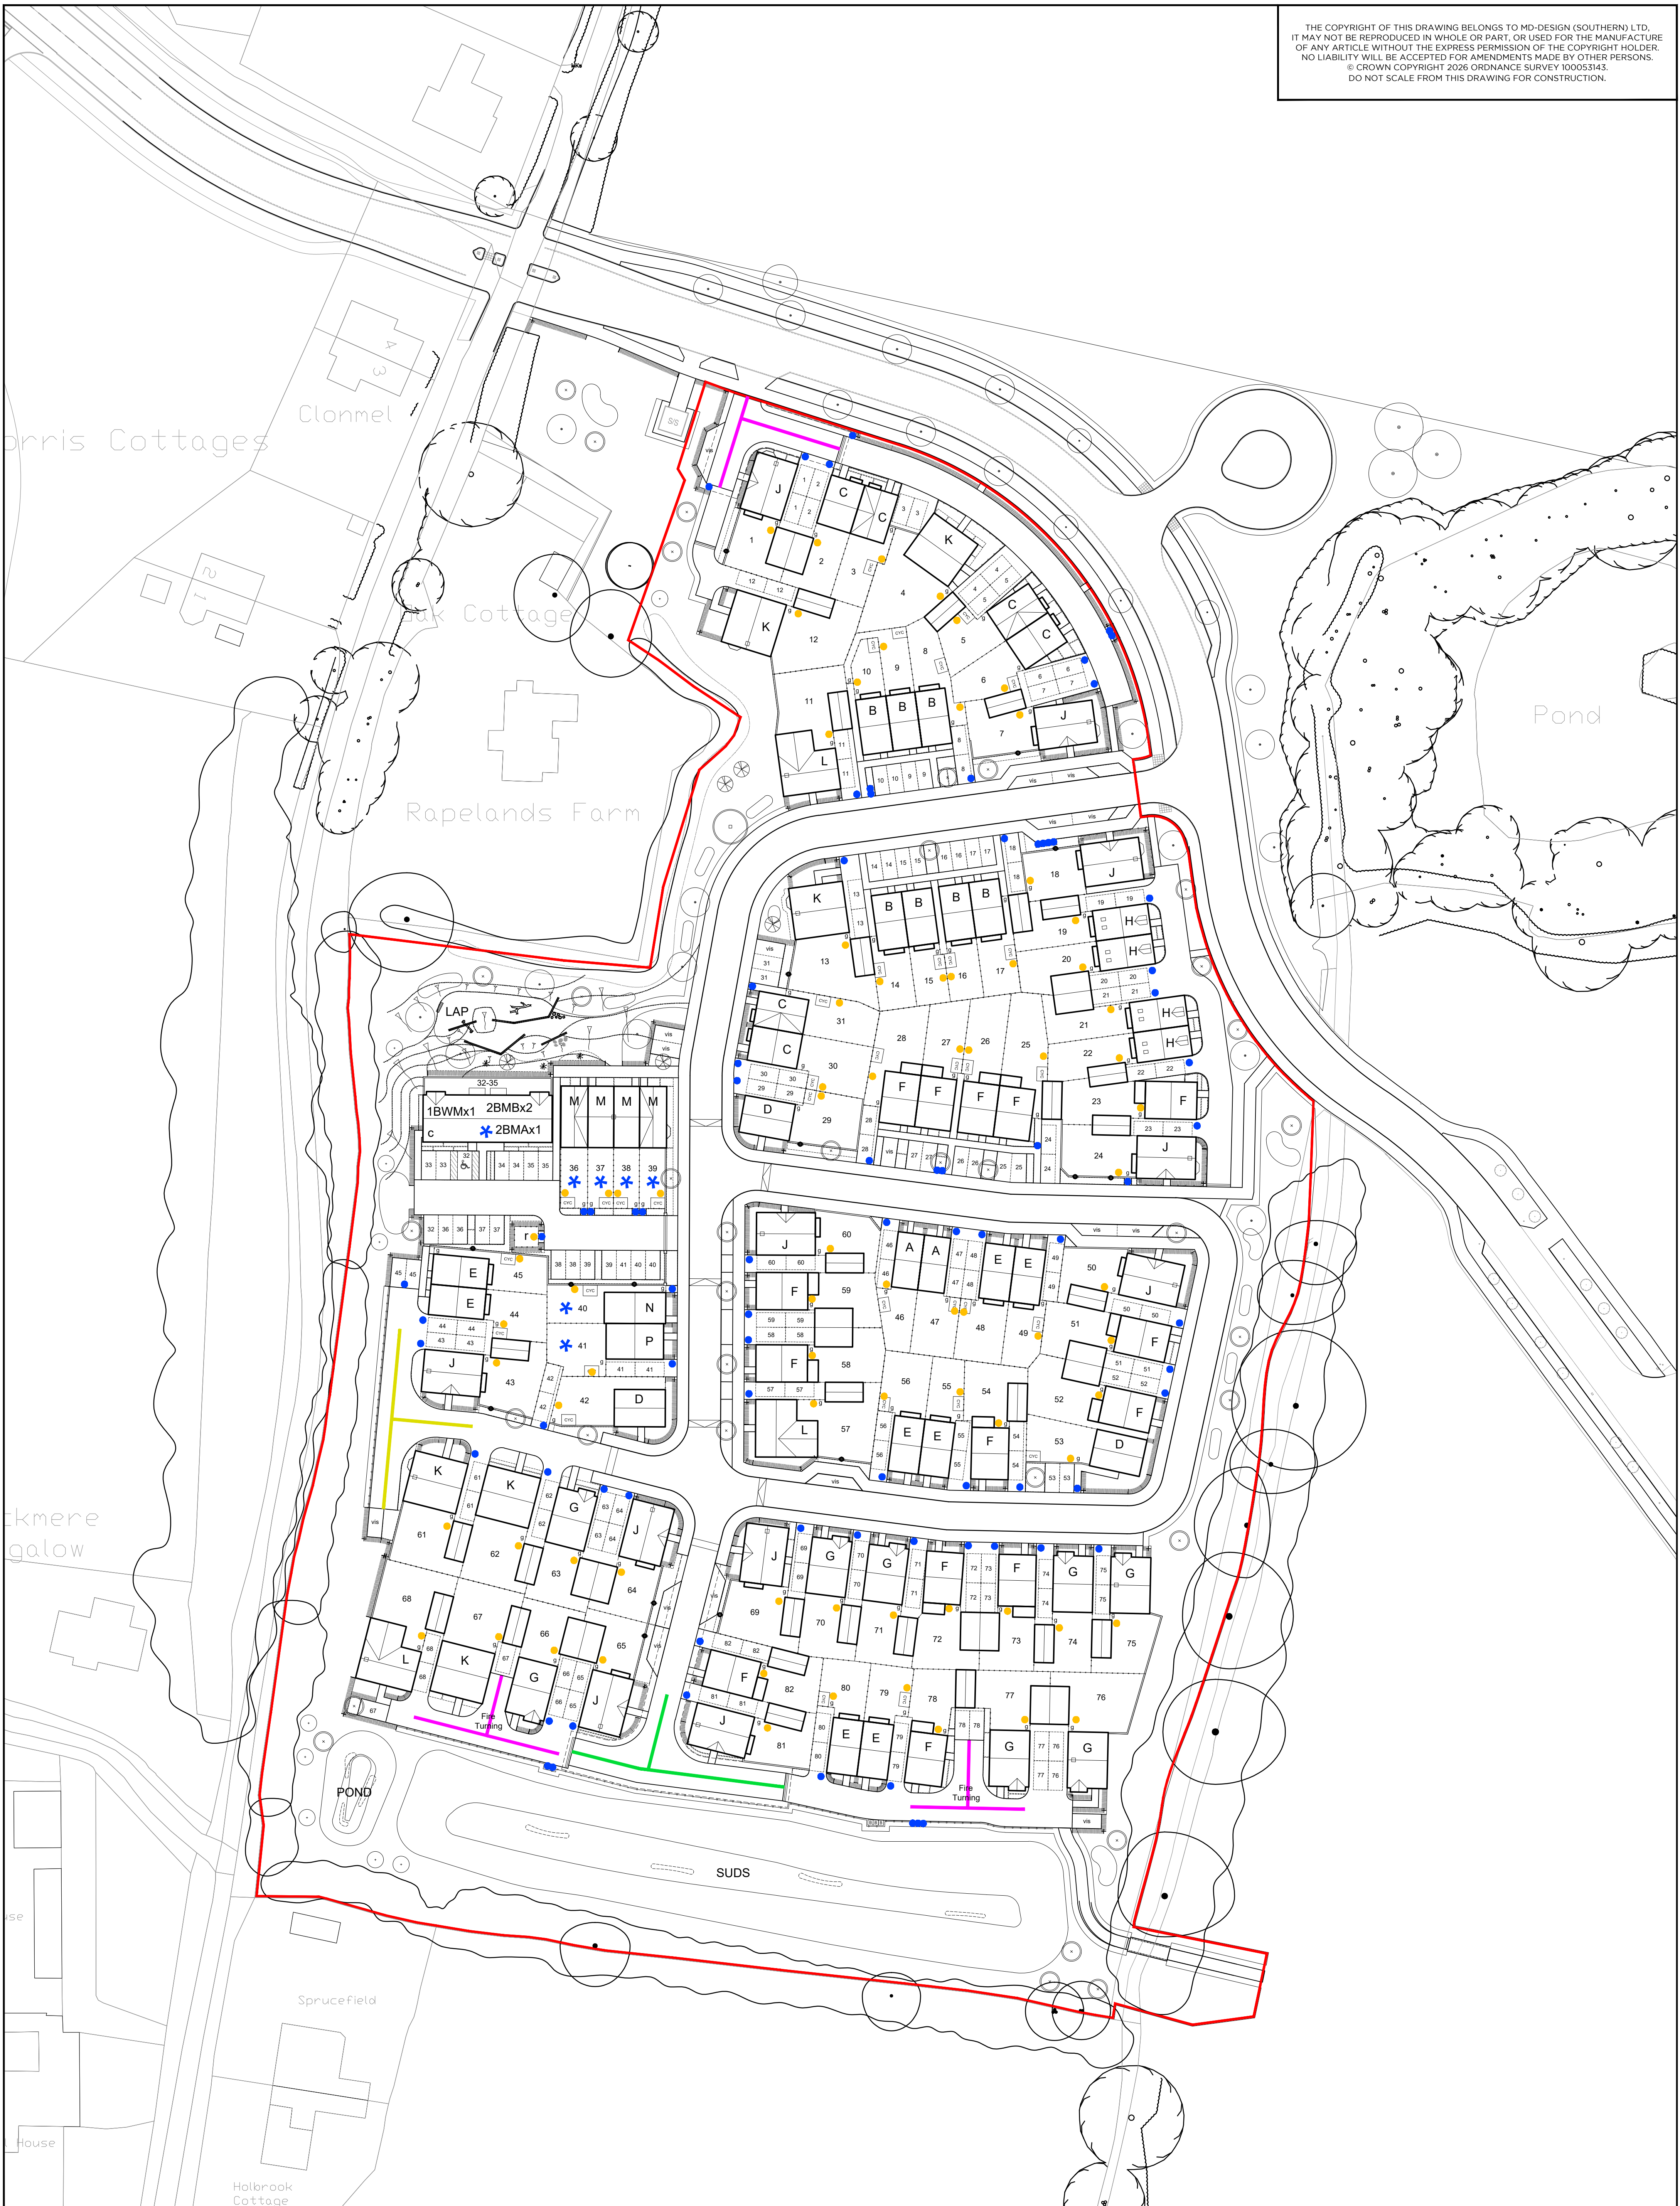

KEY On Plot Storage Bins Collection Point Bins Fire Turning Fire & Refuse Turning Refuse Turning	CLIENT: Bellway Homes Southern Counties	1:500	SITE: Area 4, North Horsham
MDD ARCHITECTURE & URBAN DESIGN	MDD Architecture & Urban Design 18 Mulberry Walk - Bordon Hampshire - GU35 0UL Email: info@md-design.co.uk	A Planning Issue MD 27.05.26 REV: DESCRIPTION: BY: DATE:	TITLE: Refuse & Servicing
SCALE AT A1: 1:500	DATE: 27.05.26	DRAWN: MD	CHECKED: MD
PROJECT NO: BSC-010	DRAWING NO: RS-01	REVISION: A	