


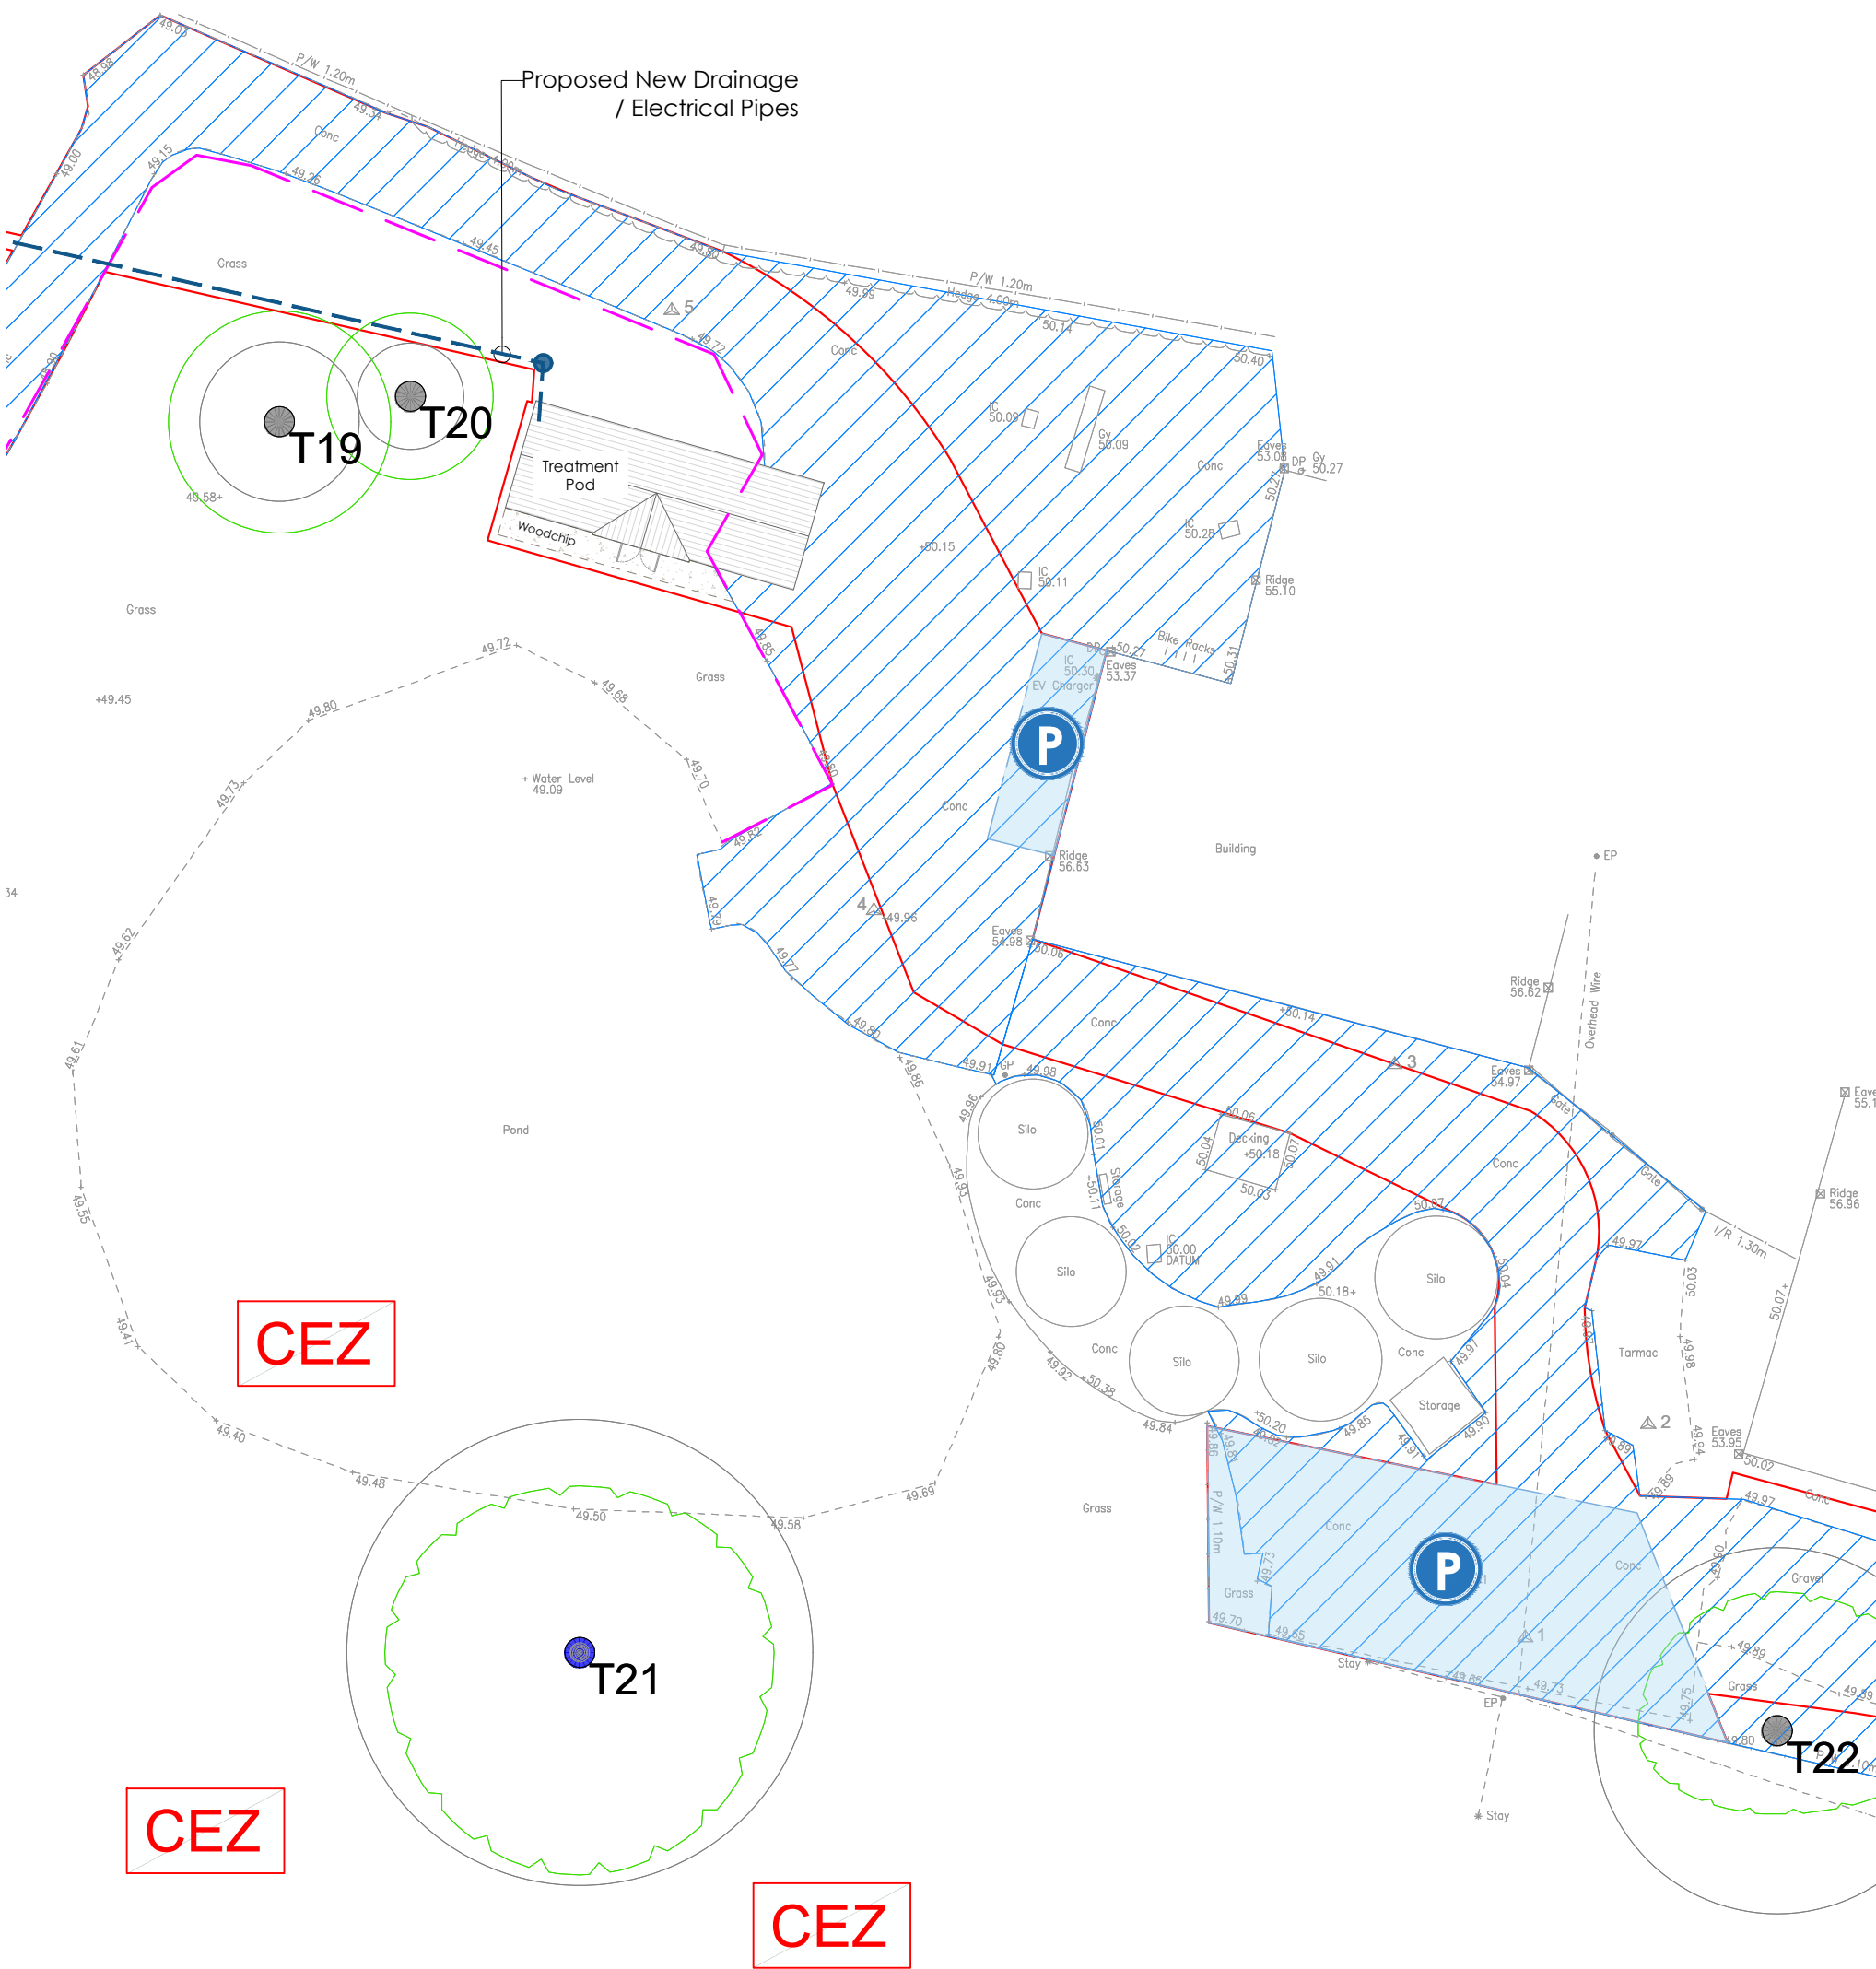


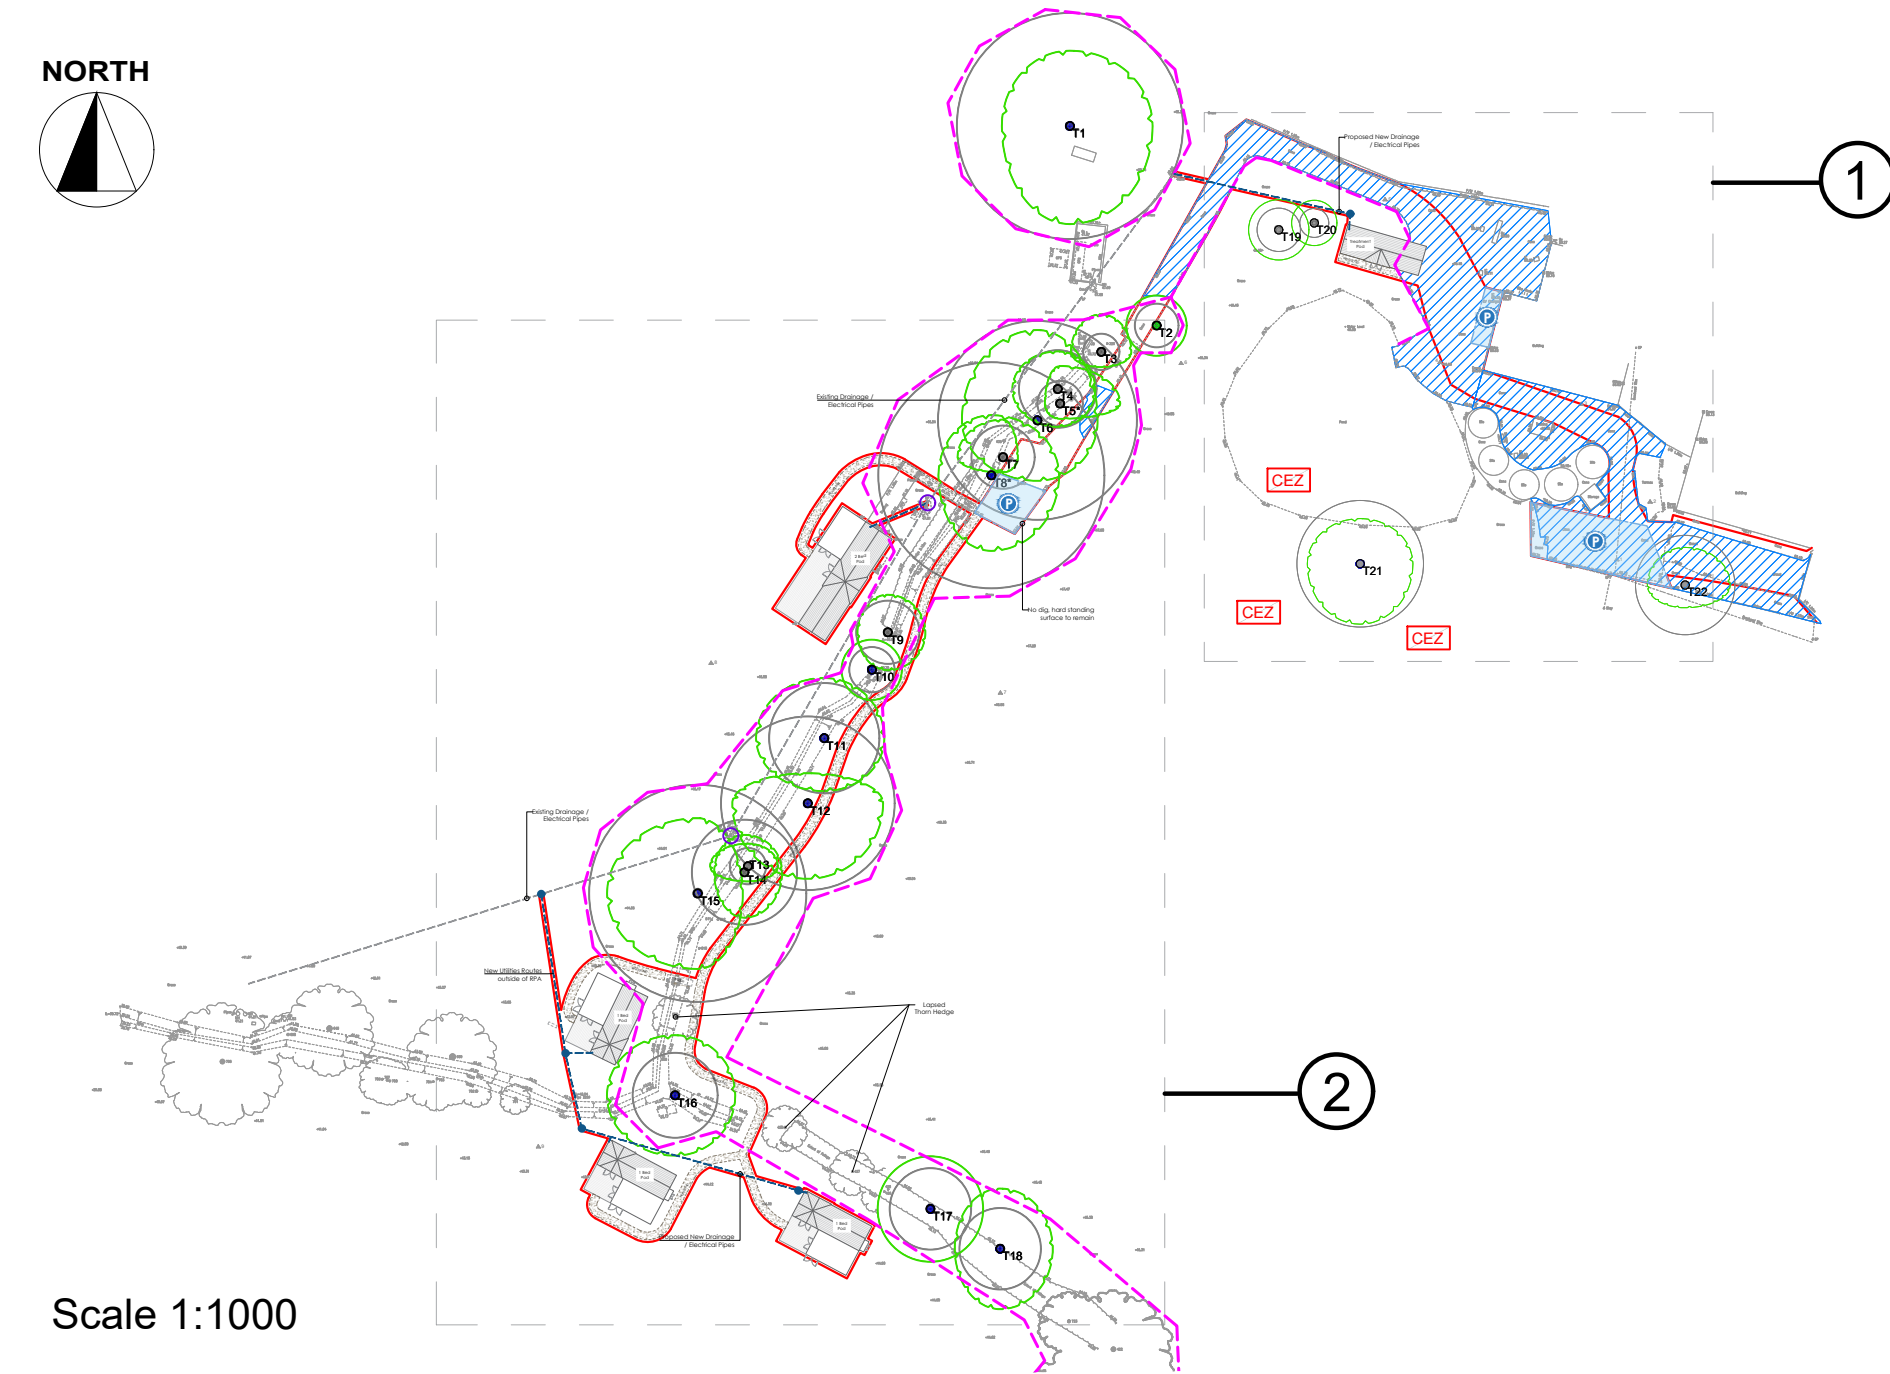

Scale 1:1000

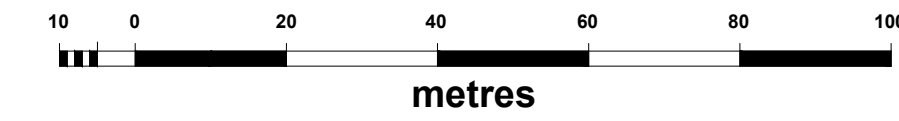


① Scale 1:250

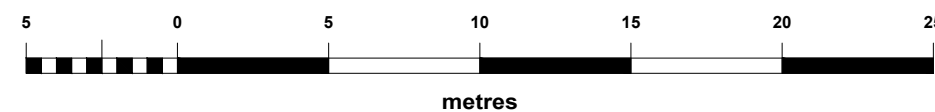

SITE BOUNDARY

② Scale 1:250

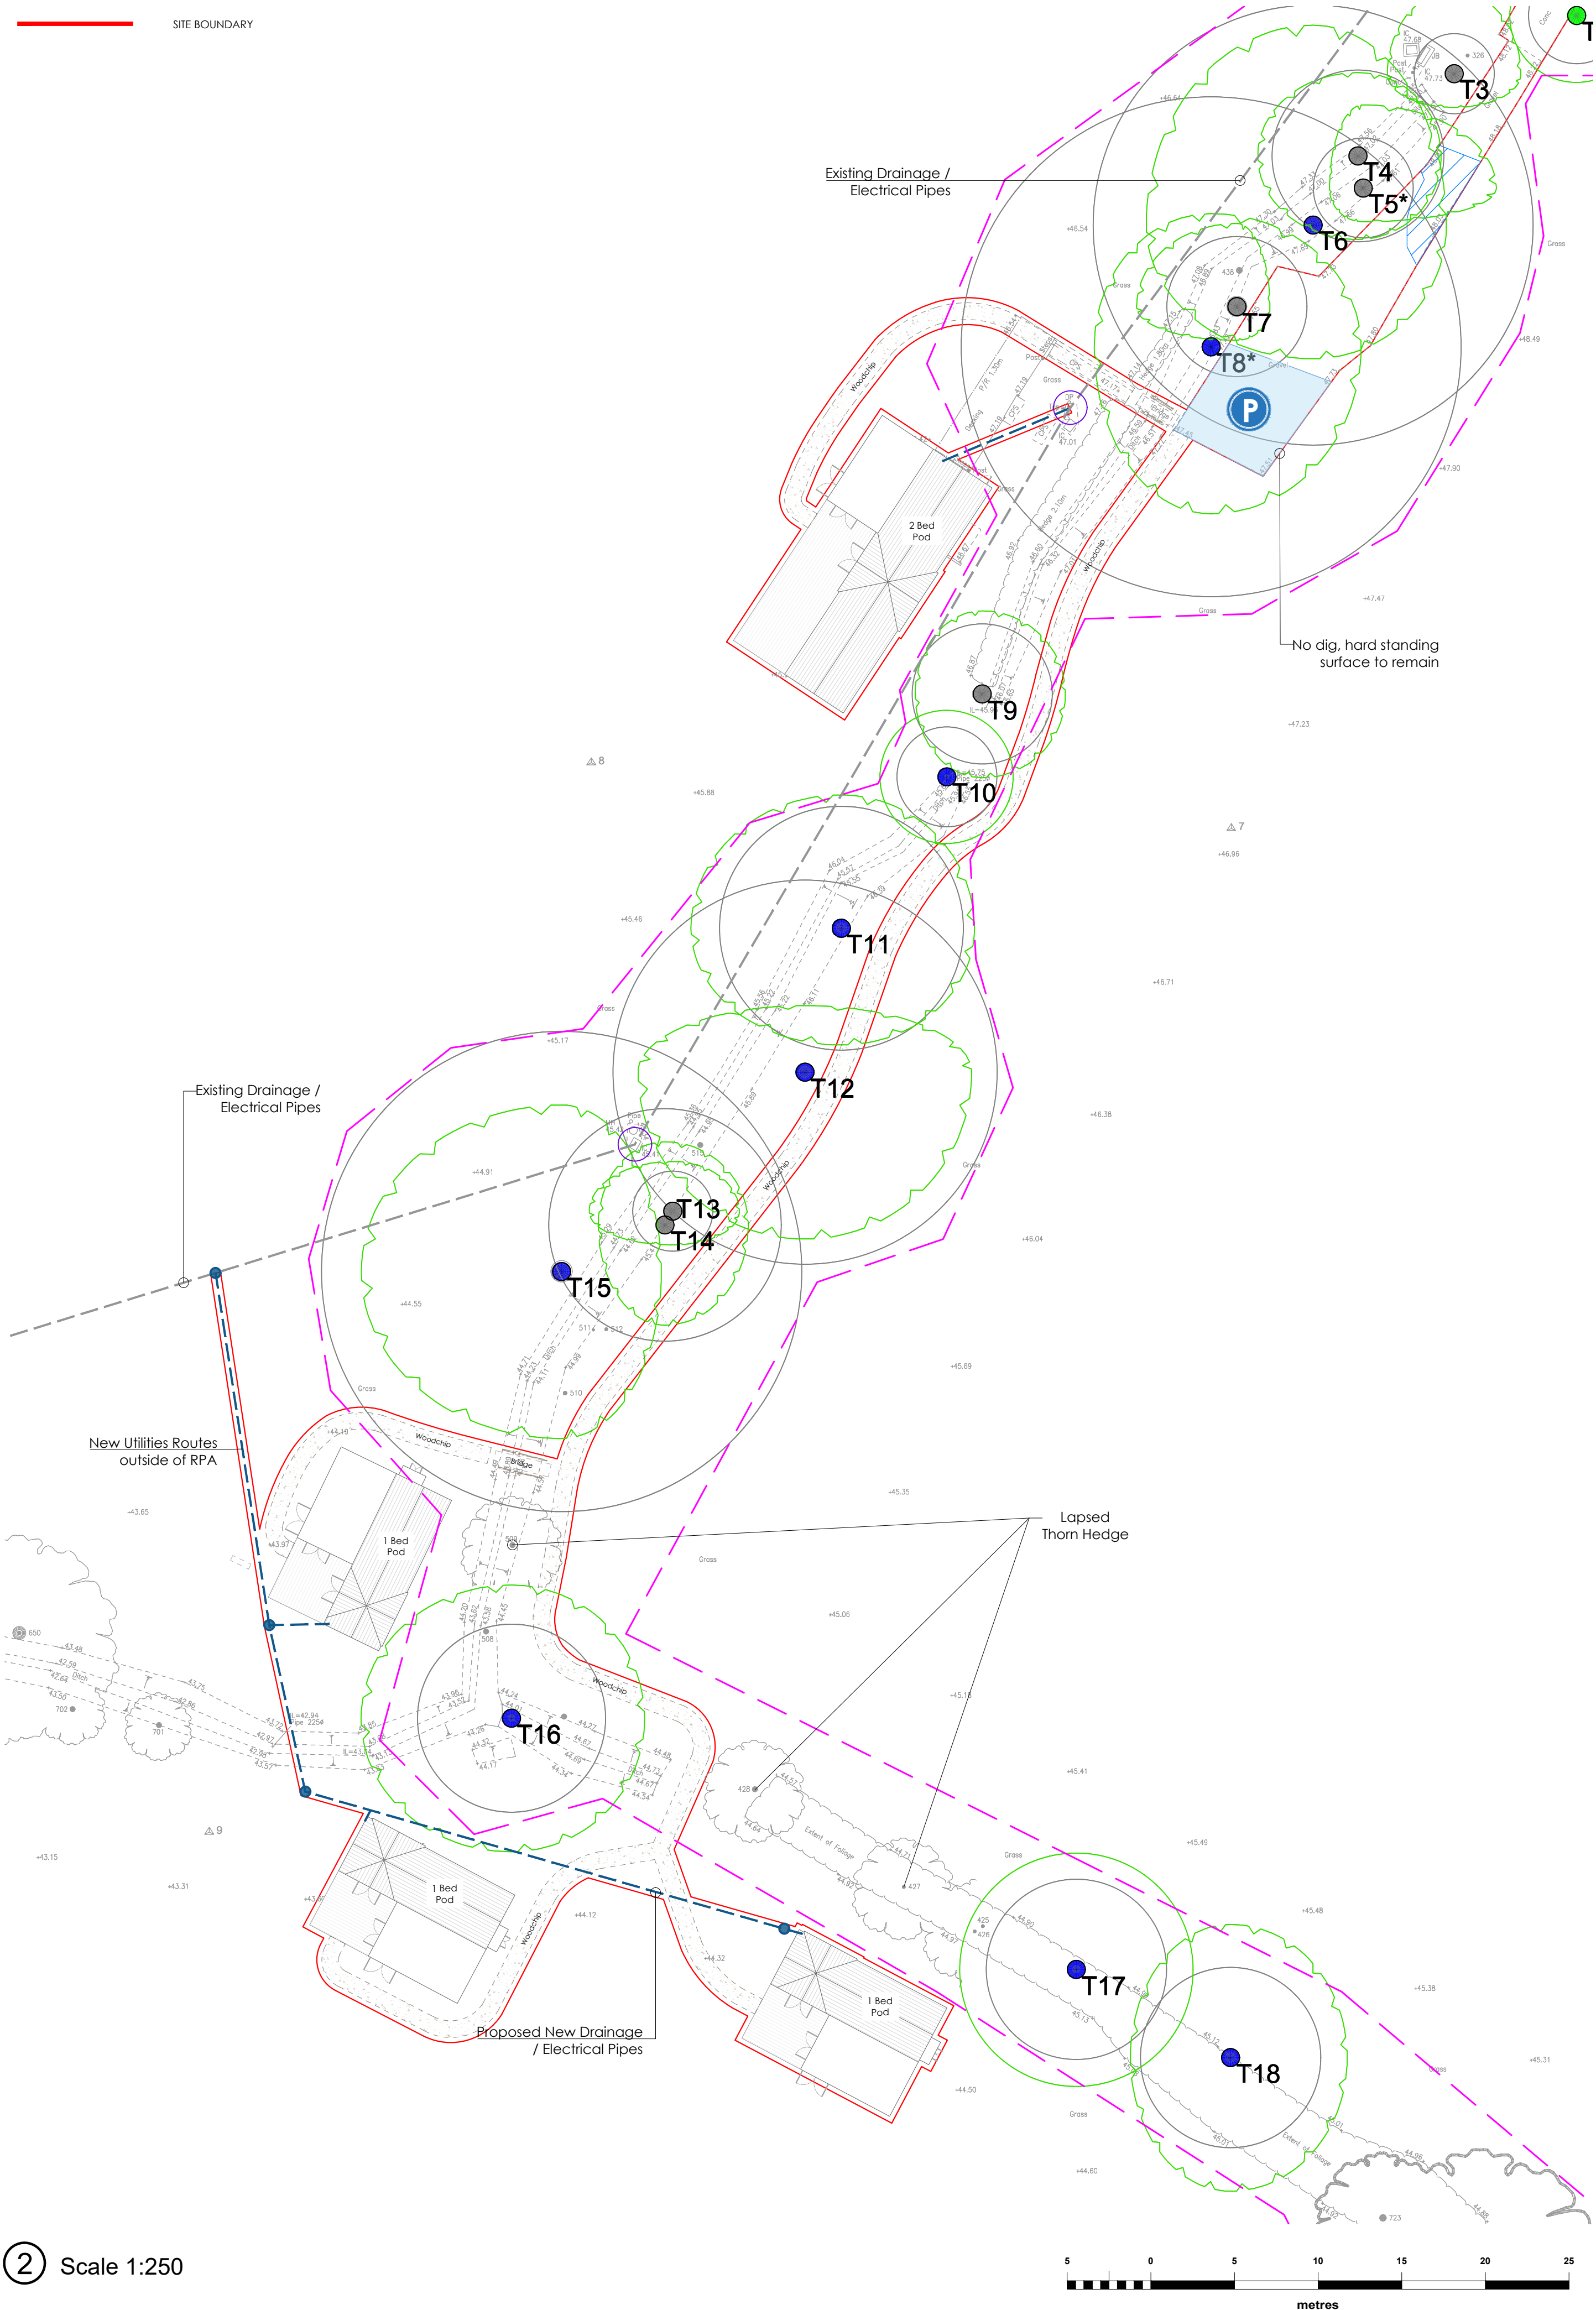

GLAMPitect

W: WWW.GLAMPITECT.CO.UK
E: CONTACT@GLAMPITECT.CO.UK
T: 0131 202 9002

Survey Legend

FENCES

BARBED WIRE FENCE	BW	Trees	
CORRUGATED IRON FENCE	C/I	Hedges	
CLOSE BOARD FENCE	C/B	Walls	
CHESTNUT PALING FENCE	C/P	Fences	
IRON RAILING FENCE	I/R		
POST AND CHAIN FENCE	P/C		
POST AND RAIL FENCE	P/R		
POST AND WIRE FENCE	P/W		
CHAIN LINK FENCE	C/L		
LARCH LAP FENCE	L/L		
INTERWOVEN FENCE	I/W		
WIRE MESH FENCE	W/M		

ABBREVIATIONS

AIR CON UNIT	AC	JUNCTION BOX	JB
AIR VALVE	AV	KERS OUTLET	KO
BELISHA BEACON	BB	LAMP POST	LP
BOLLARD	BO	MAN HOLE	MH
BRITISH TELECOM 'C'	BT	MARKER	MK
CABLE TELEVISION	CATV	PARKING METER	PM
CEILING LEVEL	CL	ROADSIDE EYE	RE
COVER LEVEL	CL	ROAD NAME PLATE	RNP
CONCRETE PAVING SLABS	CPS	ROAD SIGN	RS
DRAINAGE CHANNEL	DC	RETAINING WALL	RTW
DOOR HEAD	DH	STOP COCK	SC
DROP KERB	DK	STONE PAVING SLABS	SPS
DOWN PIPE	DP	STOP VALVE	SV
ELECTRIC INSPECTION COVER	EIC	TRAFFIC LIGHT	TL
ELECTRICITY POLE	EP	TELEGRAPH POLE	TP
EARTH ROD	ERod	UNDERSIDE OF BEAM	UB
FLOWER BED	FB	UNABLE TO LIFT	UTL
FIRE HYDRANT	FH	VENT PIPE	VP
FLOOR LEVEL	FL	WINDOW HEAD	WH
GAS VALVE	GV	WATER METER	WM
GULLY	Gy	WATER OUTLET	WO
INSPECTION COVER	IC	WINDOW SILL	WS
PIPE INVERT LEVEL	IL	DIAMETER	Ø

Key:

Category A	Category B	Category C	Category U
Existing Hard Standing	Existing Manholes	Existing Drainage/Electrical Pipes	Tree Protection Fencing
Proposed Manholes	Proposed Drainage/Electrical Pipes	CEZ - Construction Exclusion Zone	
NOTE: Tree/group numbers marked with an * have approximate locations.			

26.6.26	Instructed Amendments	A	ER
Date	Description	Rev	By

Project:
Proposed Glamping Site - For L.Winder
Chase Farm, Shaw's Lane, Southwater, West Sussex
RH13 9BX

Drawing Title:
PROPOSED LAYOUT PLAN

Drawing Number:
260310-01-02

Revision: A
Date: 26/03/2026
Scale: Ref Individual @ A1
Drawn By: ER
CAD Dwg File: -
Checked By: TA

Issue Status:
Full Planning Application