


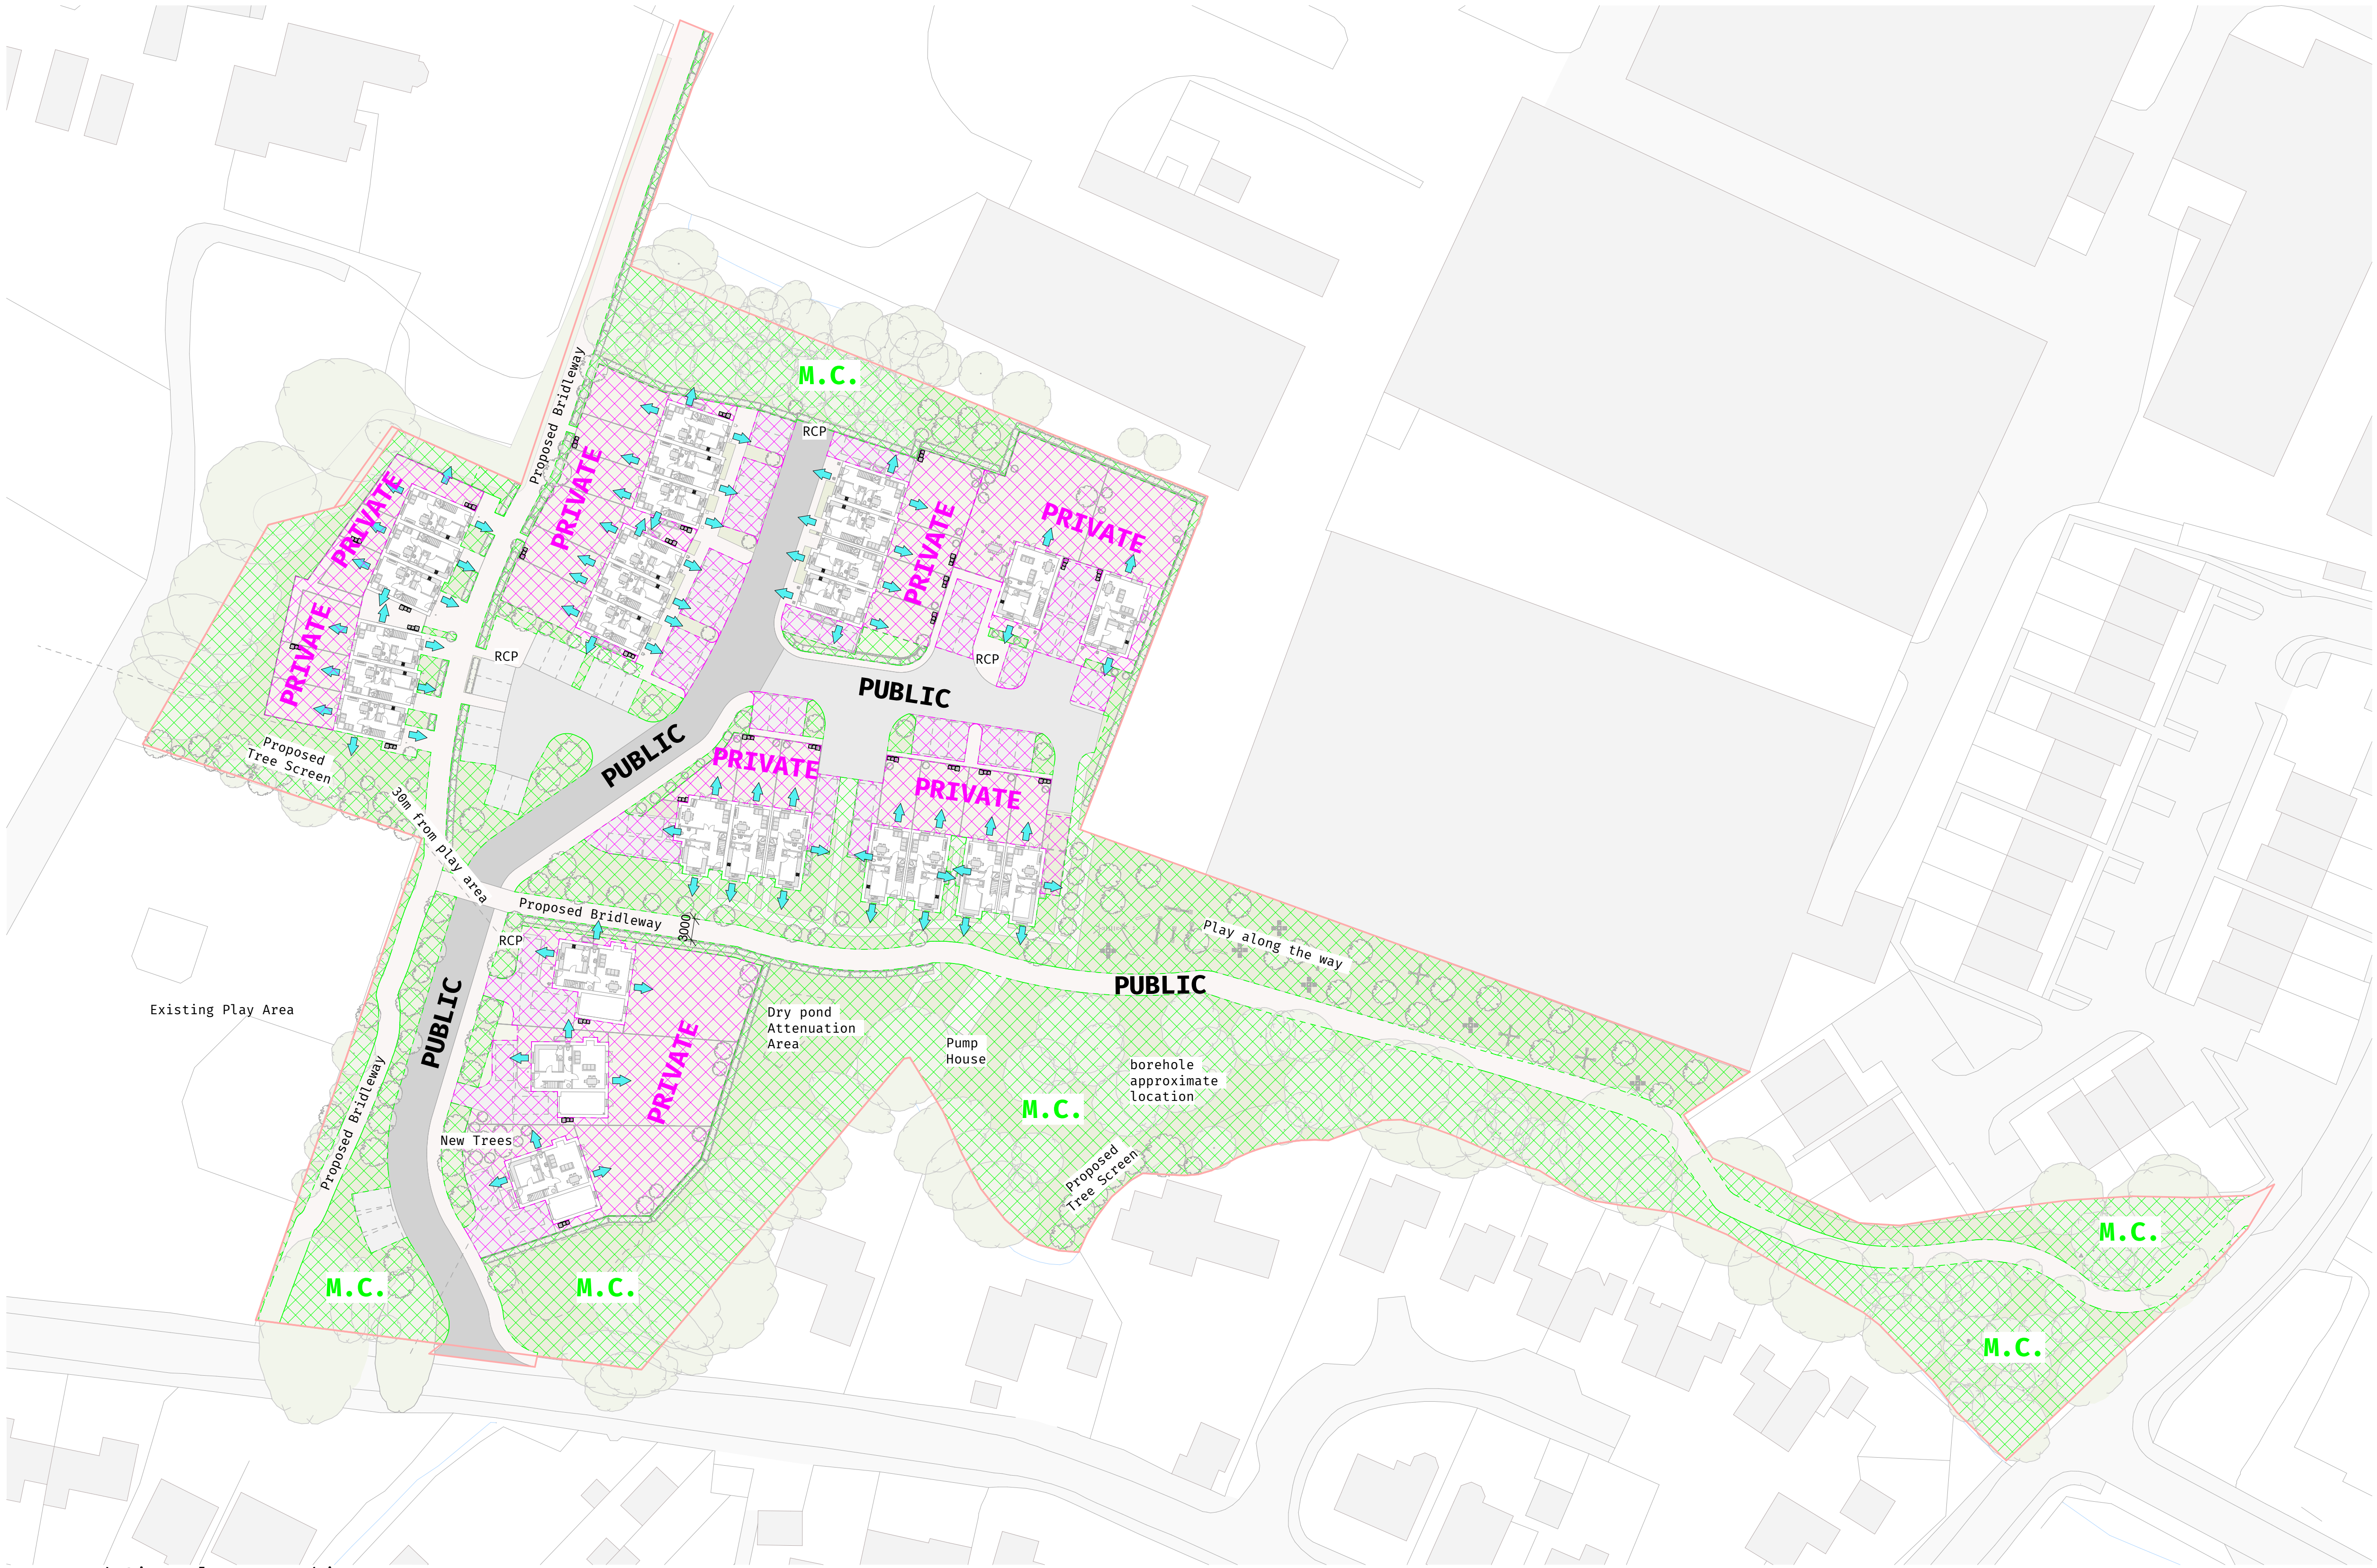

Key :

- Private Gardens
- Managed by Management Company
- Natural Site Surveillance Views from Dwelling

Proposed Site Plan - Parking
1 : 500