


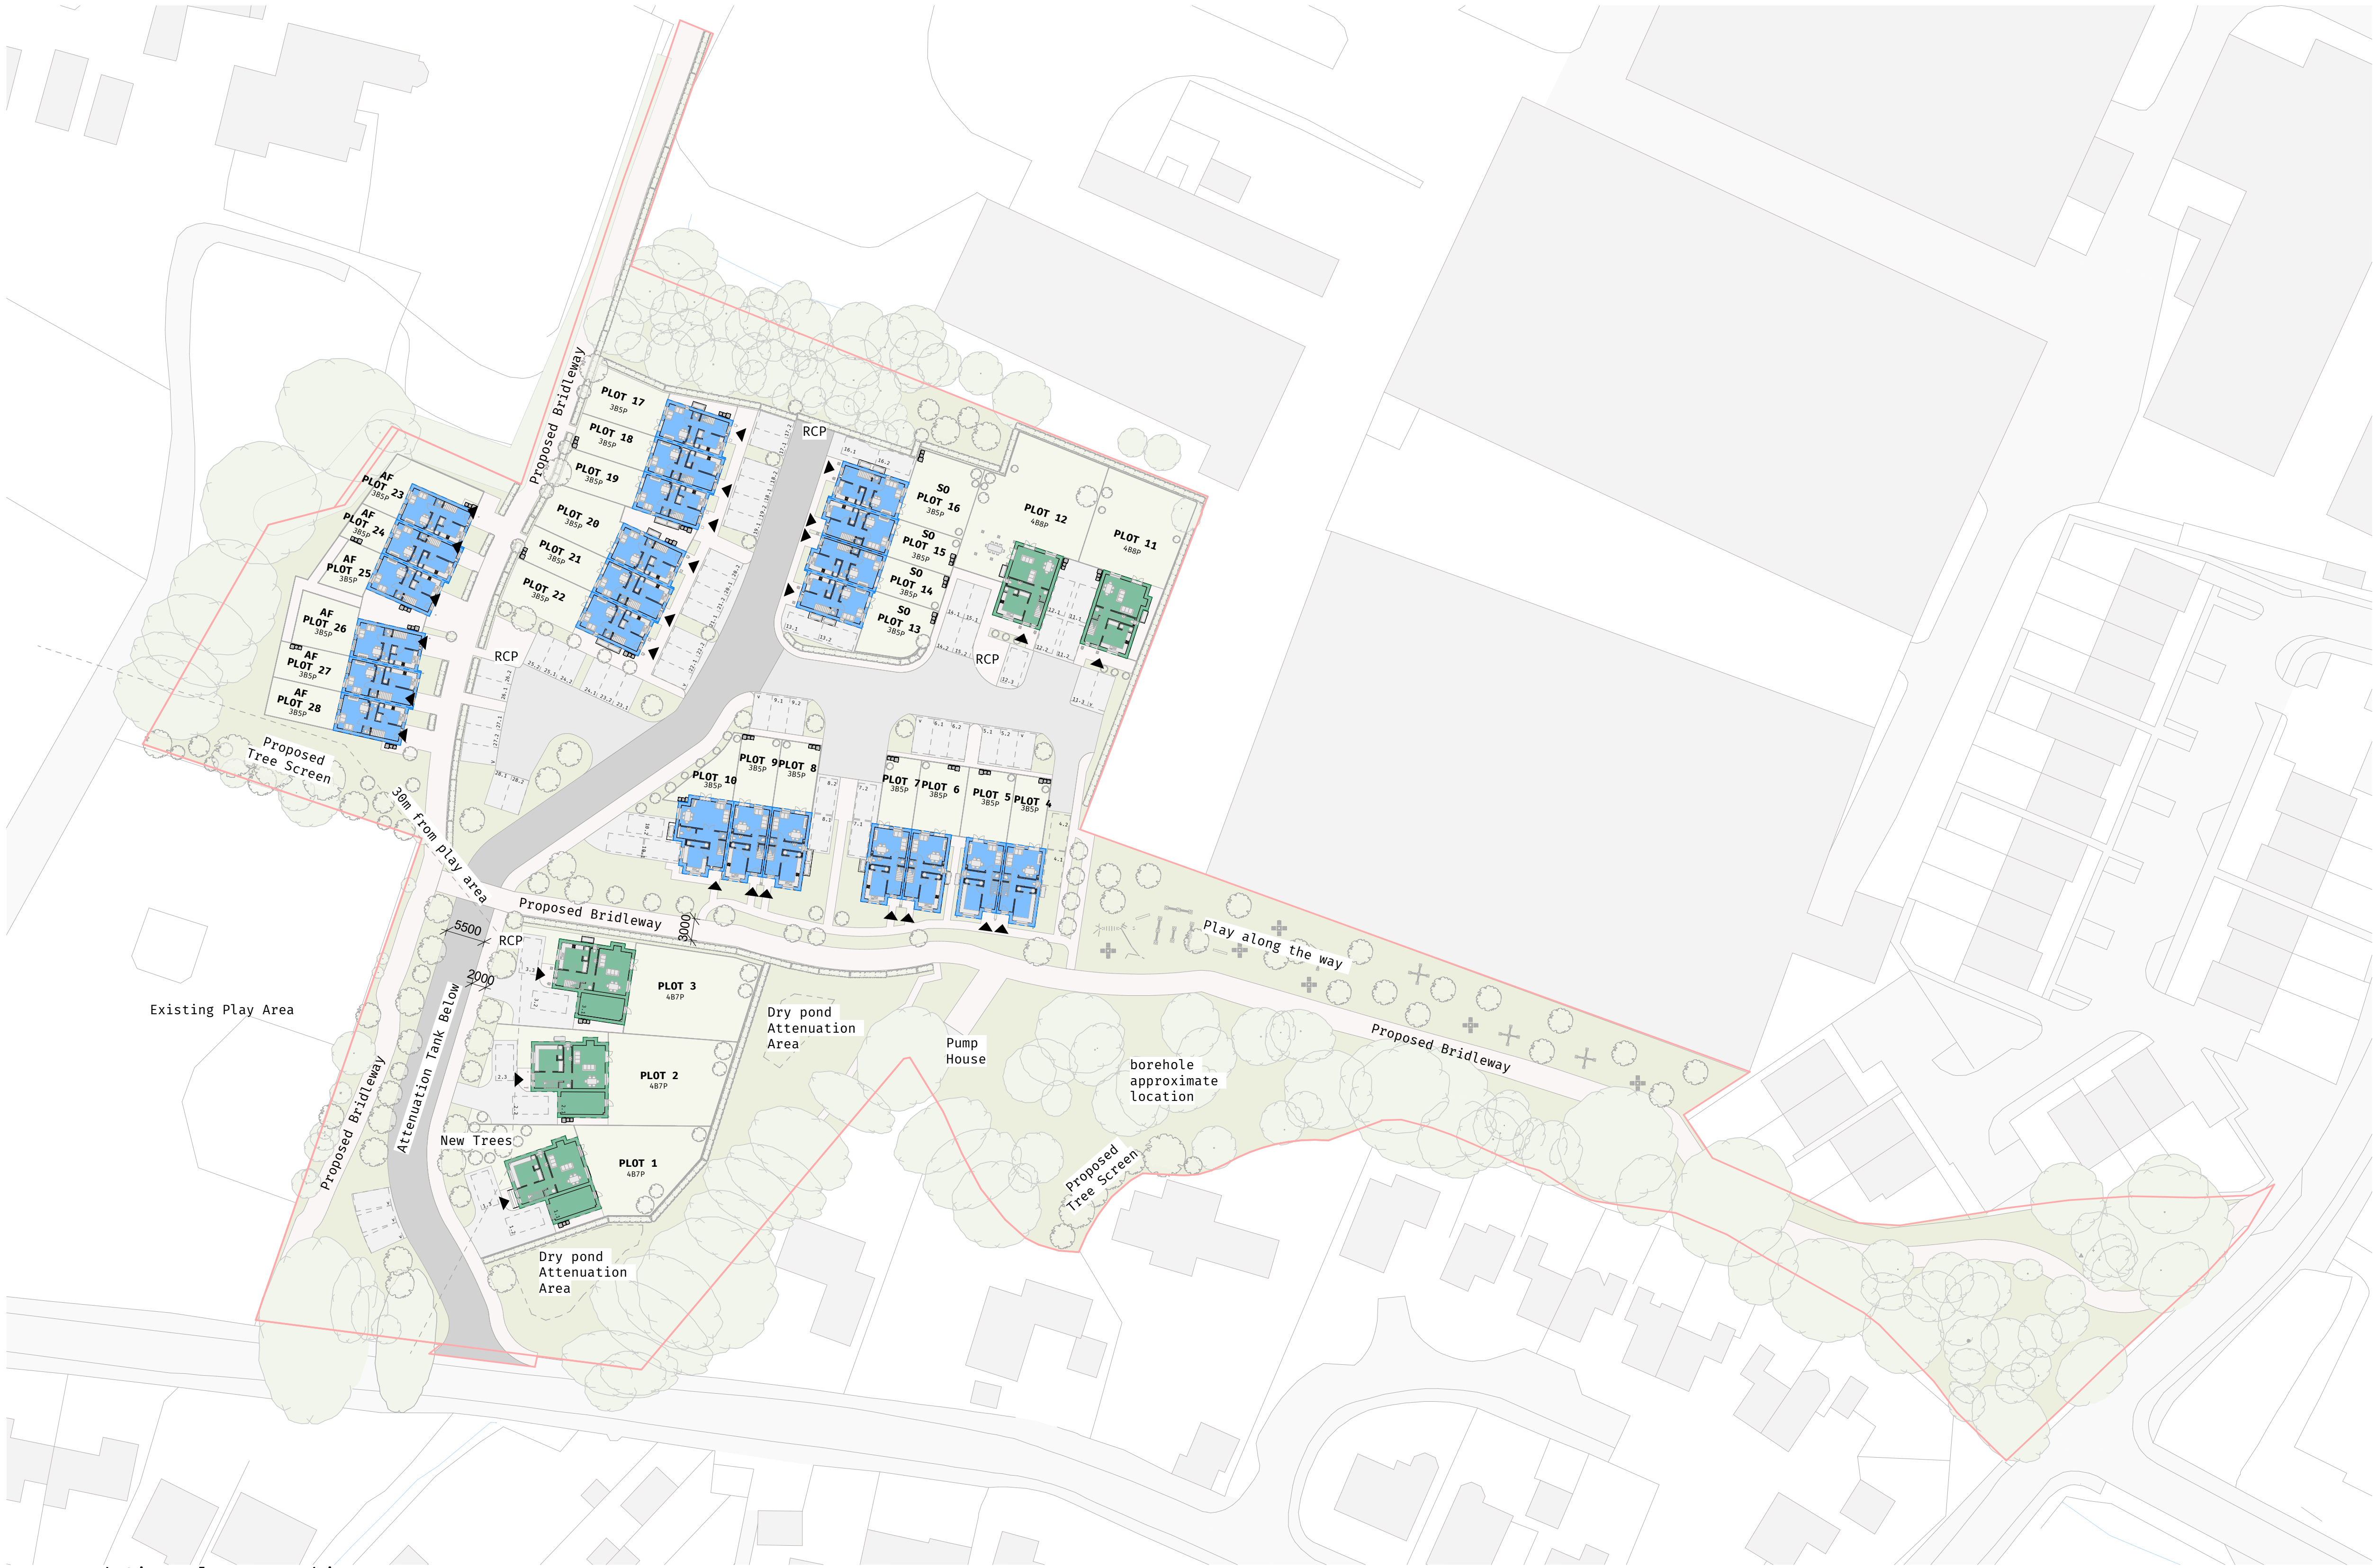

Key :

23no. 3 Bed House

5no. 4 Bed House

Total 28 Houses

S0 - 4no. Shared Ownership Houses

Plots 13 - 16

AF - 6no. Affordable Houses

Plots 23 - 28

Proposed Site Plan - Parking
1 : 500