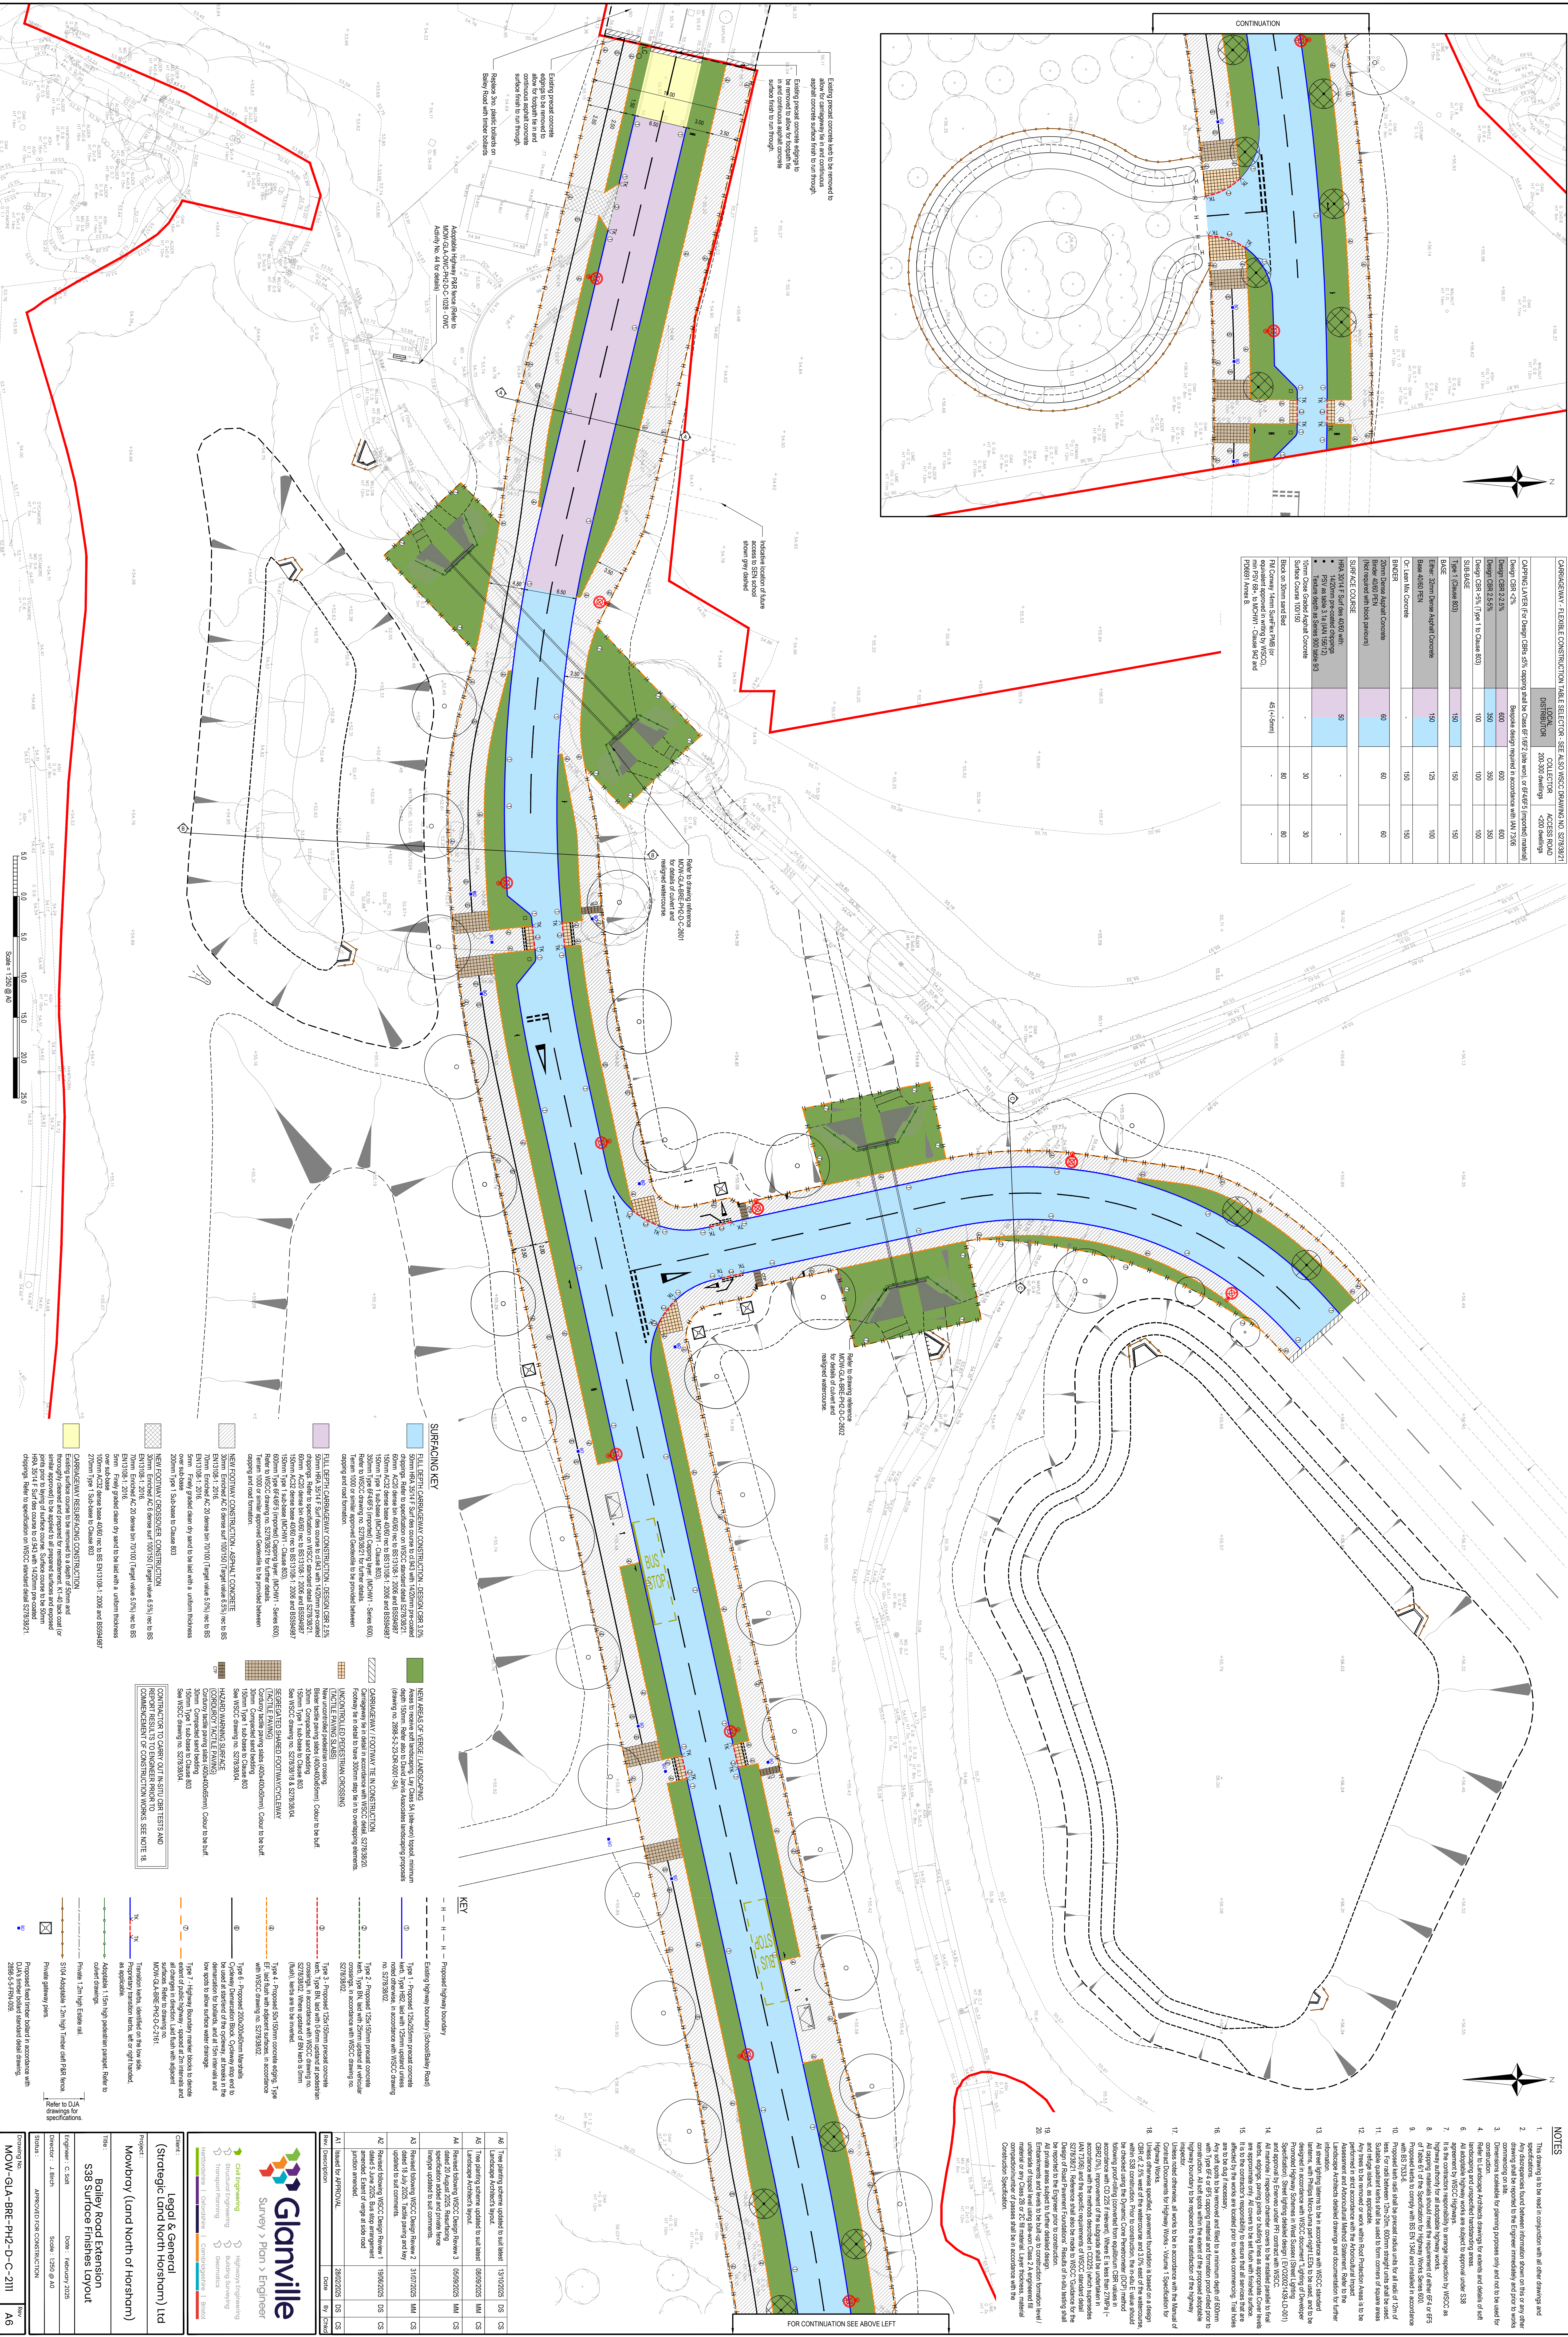
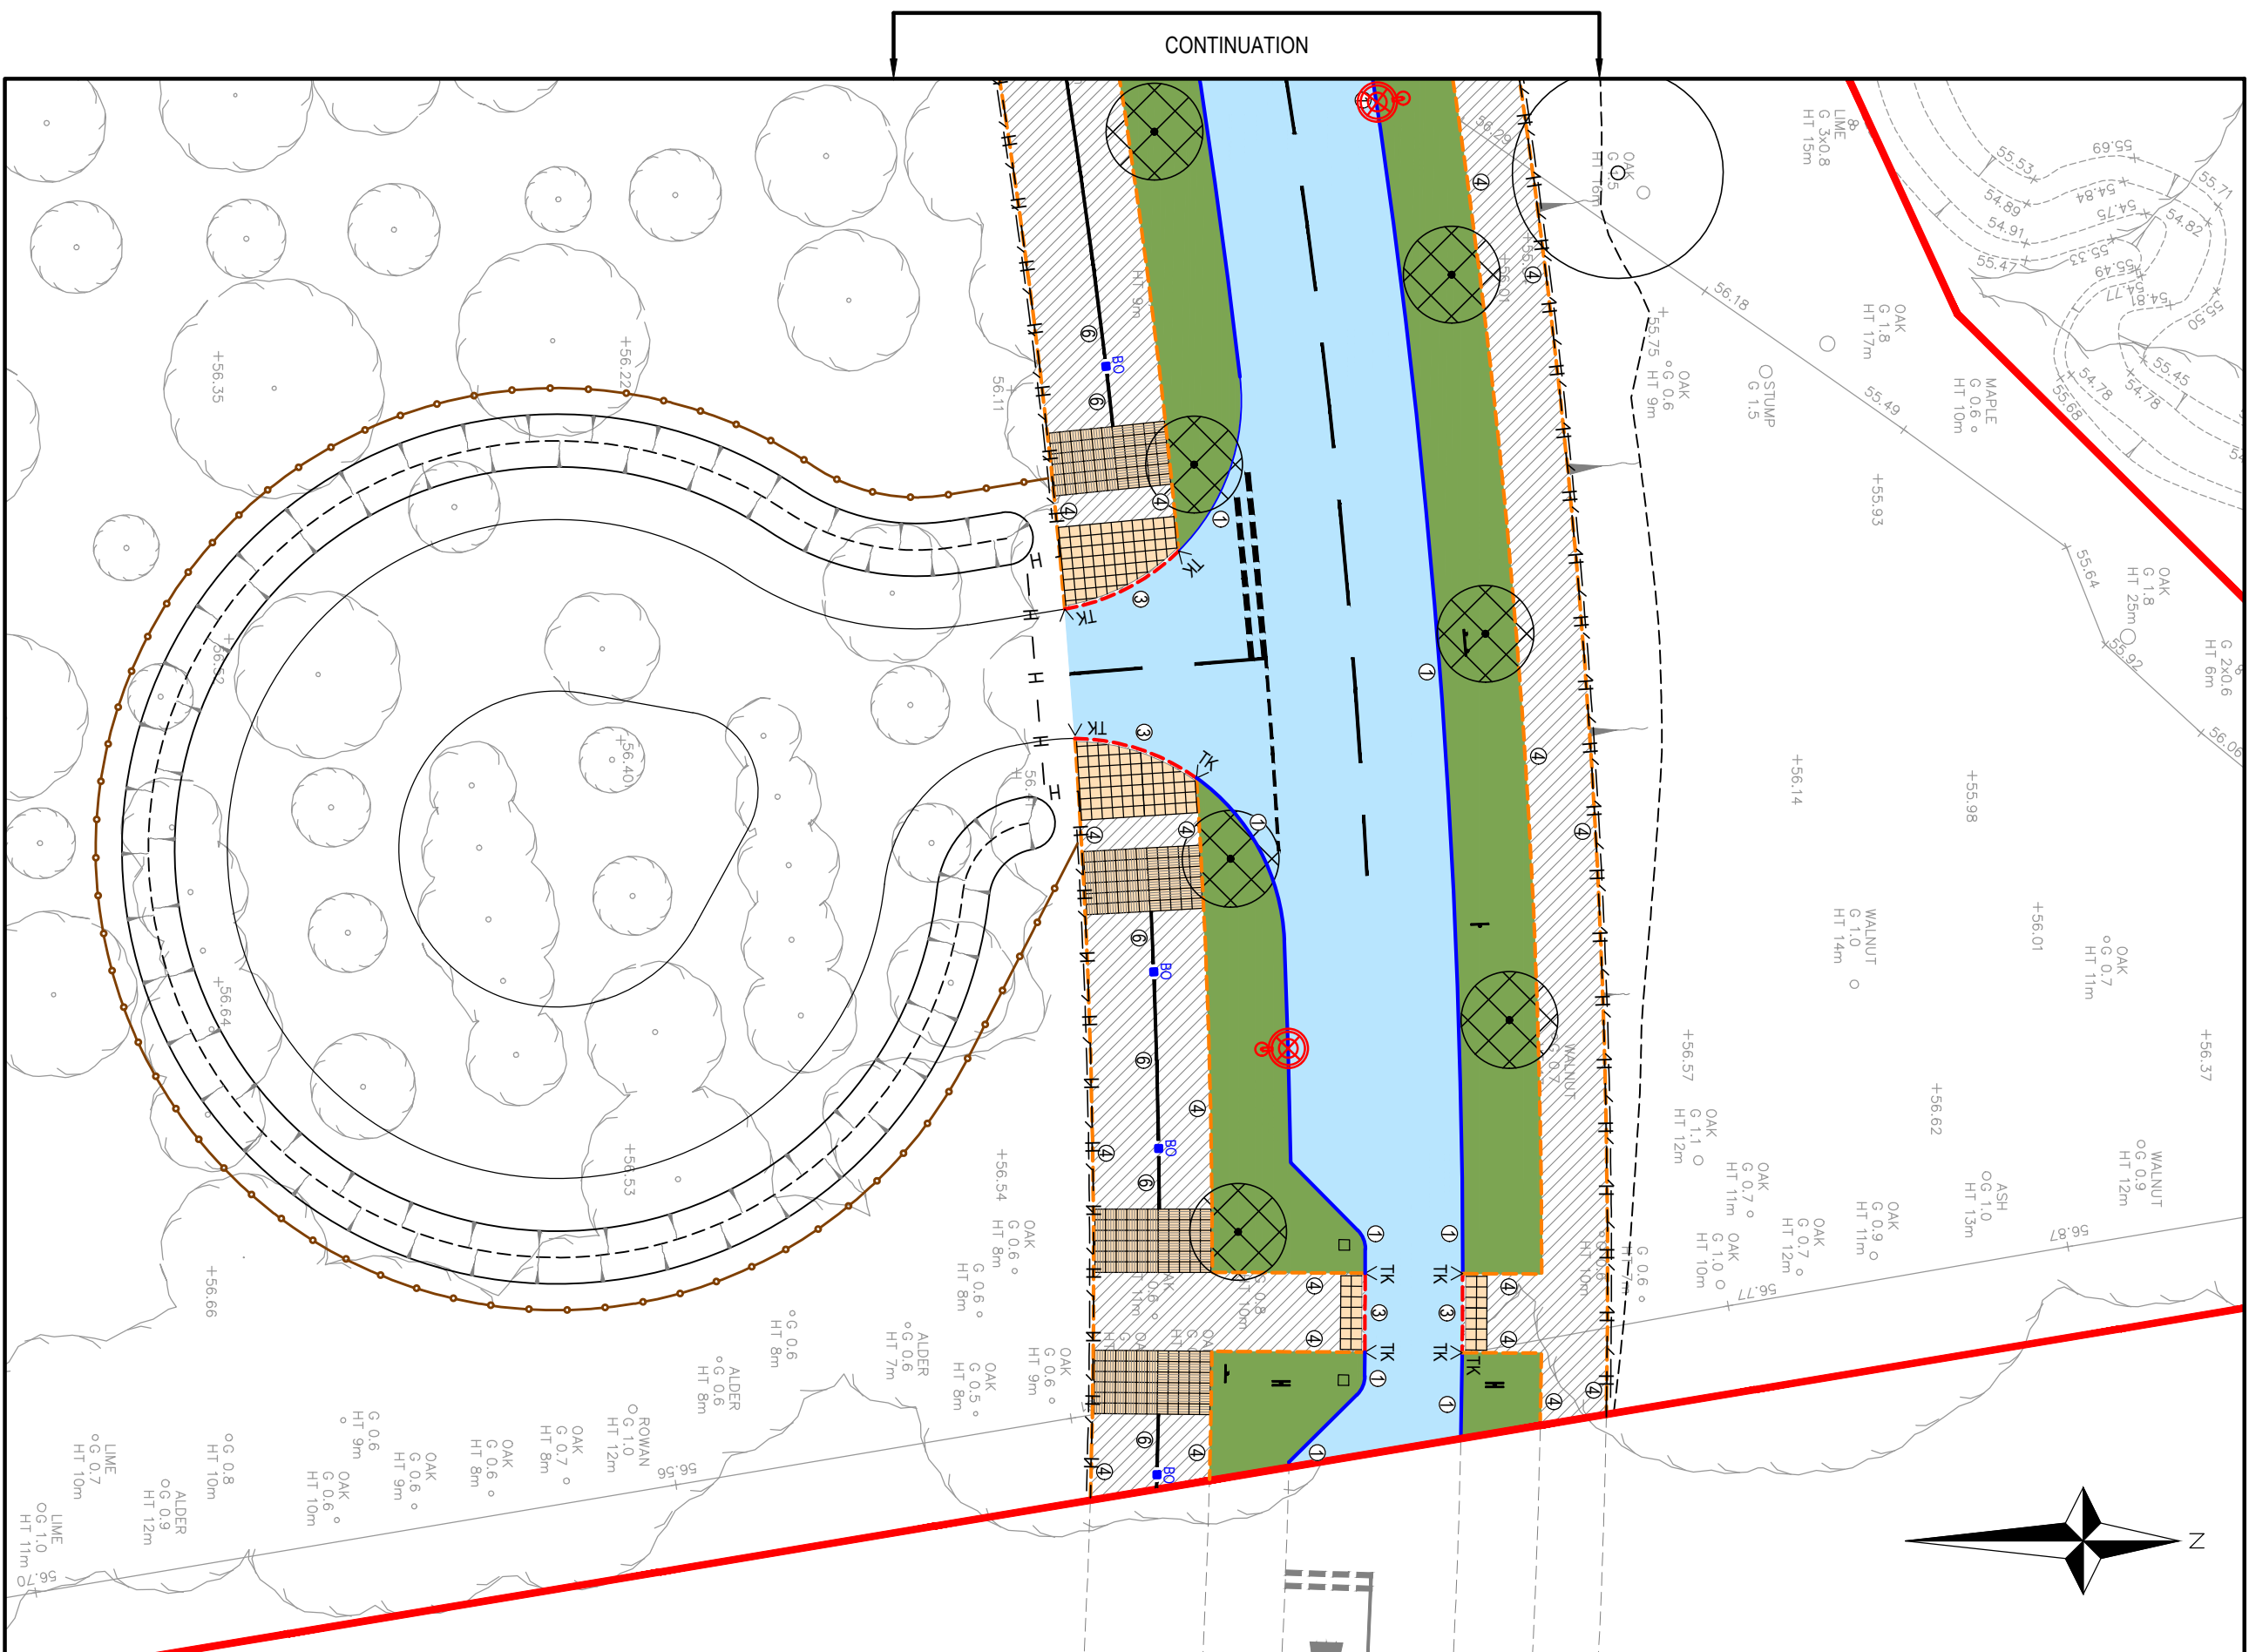
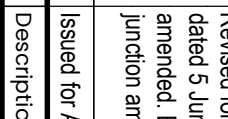


[illegible]

- [illegible]

 Survey > Plan > Engineer	Client Legal & General (Strategic Land North Horsnham) Ltd	
	Project: Mowbray (Land North of Horsnham)	
Title: Bailey Road Extension S38 Surface Finishs Layout	Engineer: C. Sear Date: February 2025	Scale: 1:250 @ A0
Drawing No: MWV-01A-BRE-PIH2-D-C-211	Order: J. Birch Approved for Construction:	Rev A6