
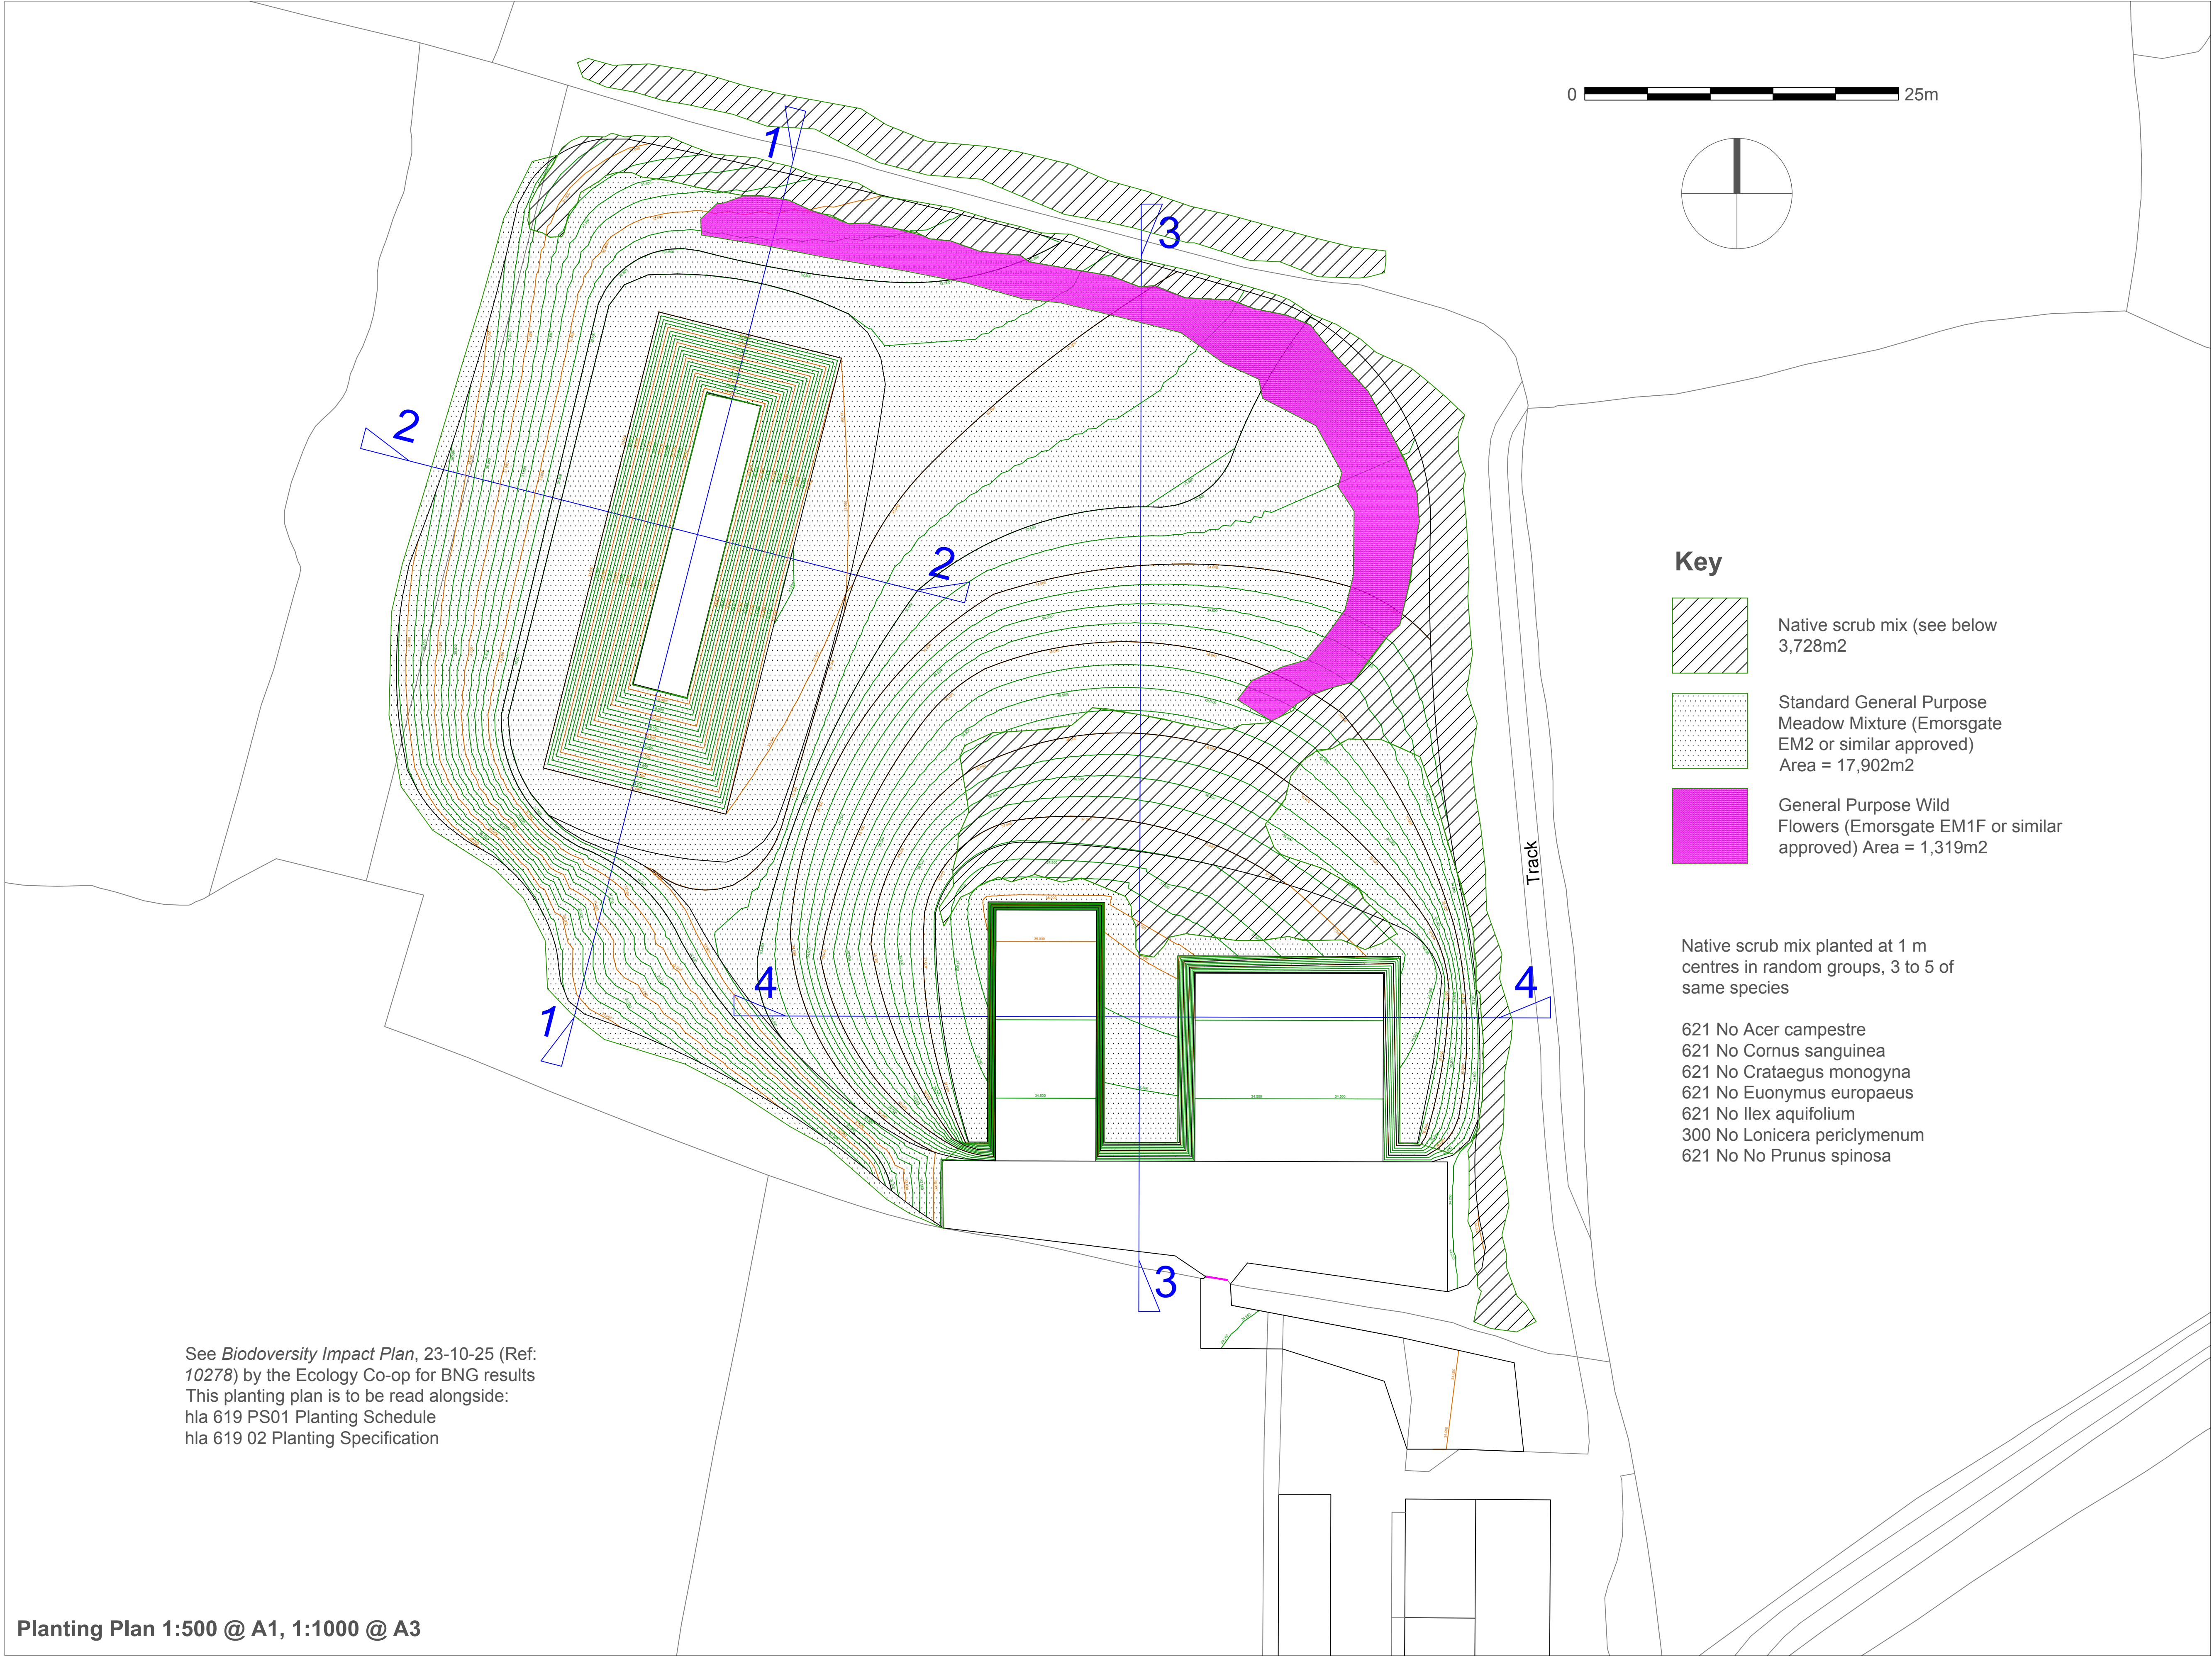
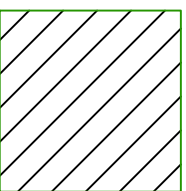
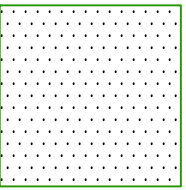


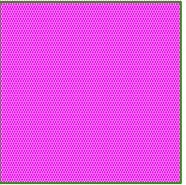

Key


-  Native scrub mix (see below 3,728m2)
-  Standard General Purpose Meadow Mixture (Emorsgate EM2 or similar approved) Area = 17,902m2
-  General Purpose Wild Flowers (Emorsgate EM1F or similar approved) Area = 1,319m2

Native scrub mix planted at 1 m centres in random groups, 3 to 5 of same species

- 621 No Acer campestre
- 621 No Cornus sanguinea
- 621 No Crataegus monogyna
- 621 No Euonymus europaeus
- 621 No Ilex aquifolium
- 300 No Lonicera periclymenum
- 621 No No Prunus spinosa

See Biodiversity Impact Plan, 23-10-25 (Ref: 10278) by the Ecology Co-op for BNG results
This planting plan is to be read alongside:
hla 619 PS01 Planting Schedule
hla 619 02 Planting Specification

Planting Plan 1:500 @ A1, 1:1000 @ A3

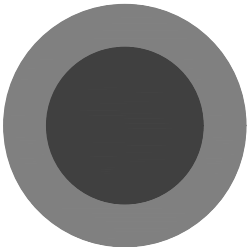

Drawing Planting Plan		Date 24-10-25	
Project/Client New Silage Clamp and Lagoon Danefold Farms		Scale 1:500	
Job 619	Drawing number hla 619 101	Revision	Purpose Planning