



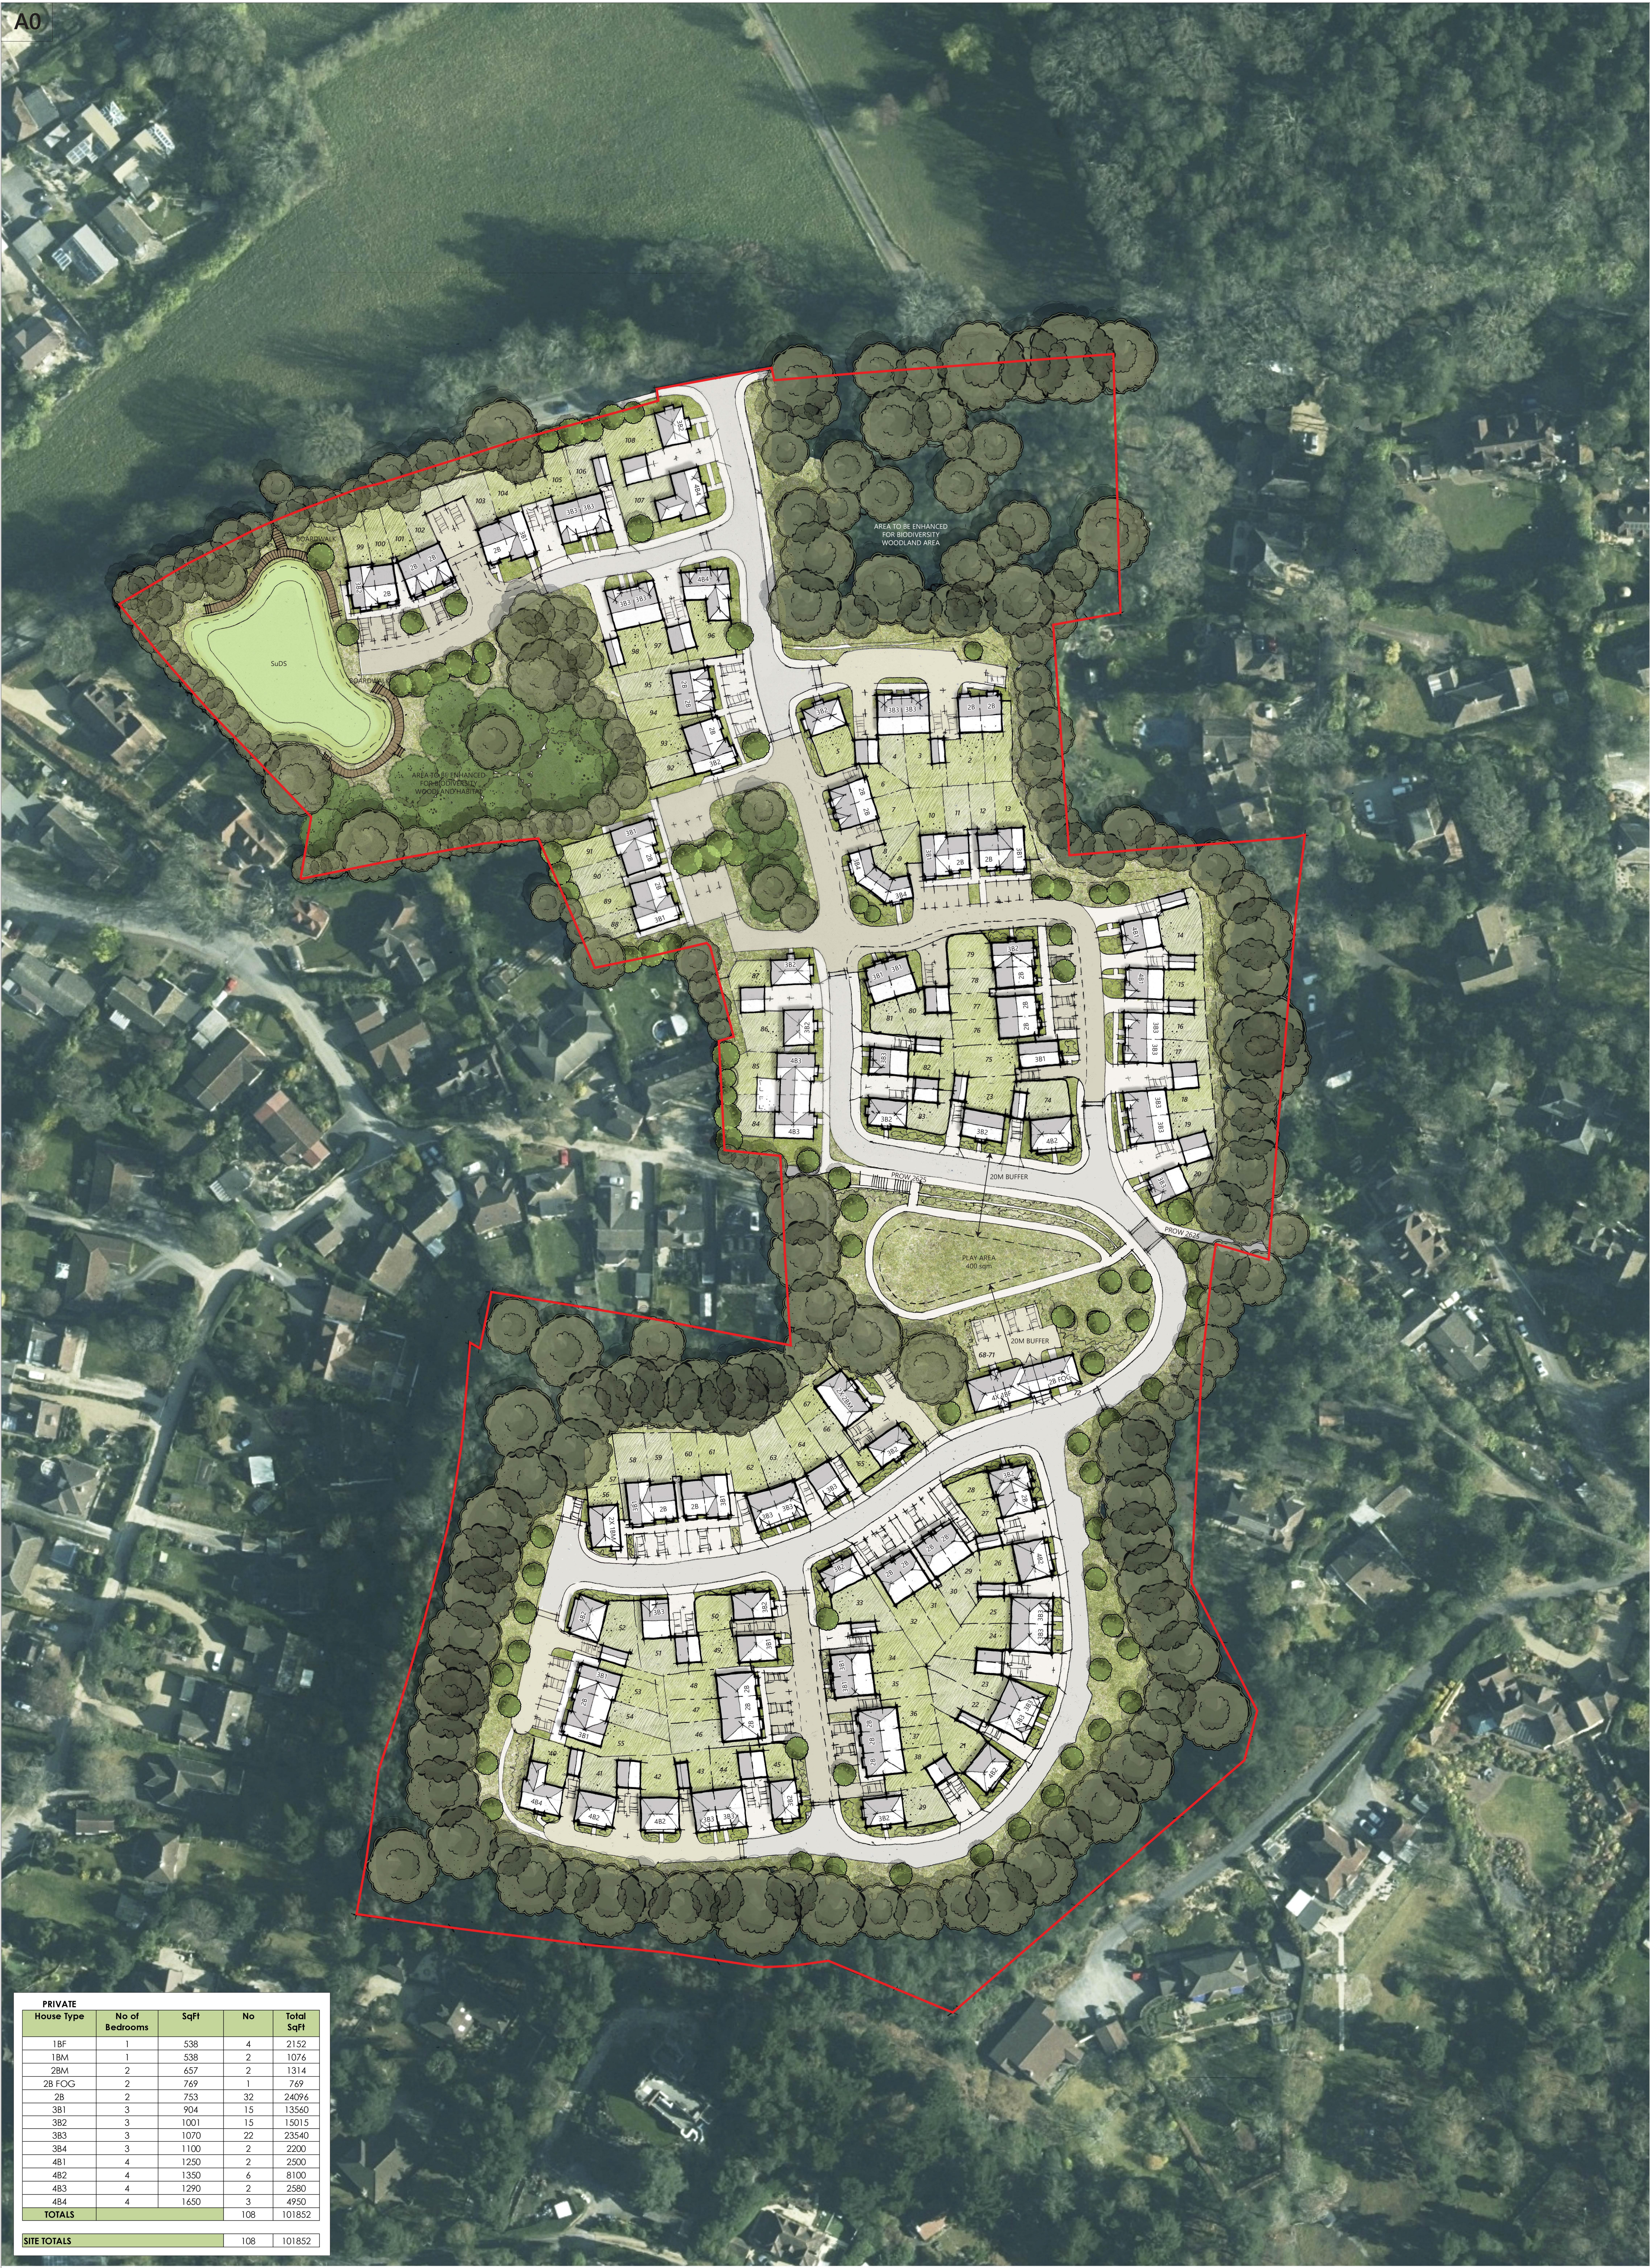

PRIVATE				
House Type	No of Bedrooms	SqFt	No	Total SqFt
18F	1	538	4	2152
18M	1	538	2	1076
28M	2	657	2	1314
28 FOG	2	769	1	769
28	2	753	32	24096
381	3	904	15	13560
382	3	1001	15	15015
383	3	1070	22	23540
384	3	1100	2	2200
481	4	1250	2	2500
482	4	1350	6	8100
483	4	1290	2	2580
484	4	1650	3	4950
TOTALS			108	101852
SITE TOTALS			108	101852

— Site Boundary
26 Plot Number
382 House Type

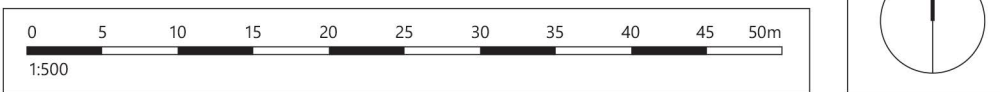

Romsey T: 01794 367703
Portsmouth T: 01275 407000
London T: 01794 367703

www.thrivearchitects.co.uk

This drawing is the copyright of Thrive Architects Ltd. All rights reserved. Ordinance Survey Data © Crown Copyright. All rights reserved. Licence No. 100007350. Permission is granted to scale from this drawing for the purposes of Local Authority Planning Applications only. For all other purposes DO NOT scale from this drawing. Contractors, Sub-Contractors and suppliers are to check all relevant dimensions and levels of the site and building before commencing any shop drawings or building work. Any discrepancies should be recorded to the Architect. Where applicable this drawing is to be read in conjunction with the Consultant's drawings/ Client's Construction Specification.

Rev	Description	Date	Au	Ch
A	Issued for Planning	10.09.25	CI/HP	-/-
B	Updated Layout	26.03.26	CI/HP	-/-
C	Trees Amended	30.04.26	CI/HP	-/-
D	Patches Added	12.05.26	CI/HP	-/-

Project	Land at Thakeham Tiles, Storrington		
Drawing	Illustrative Masterplan - 04		
Client	Thakeham Tiles Ltd		
Job no.	THAK230417	Date	10.09.25
Dwg no.	IMP-04	Rev.	D
Author	CI/HP	Checked	-/-
Status	PLANNING	Scale	1:500@A0
Client ref.	-	Office	Romsey

