


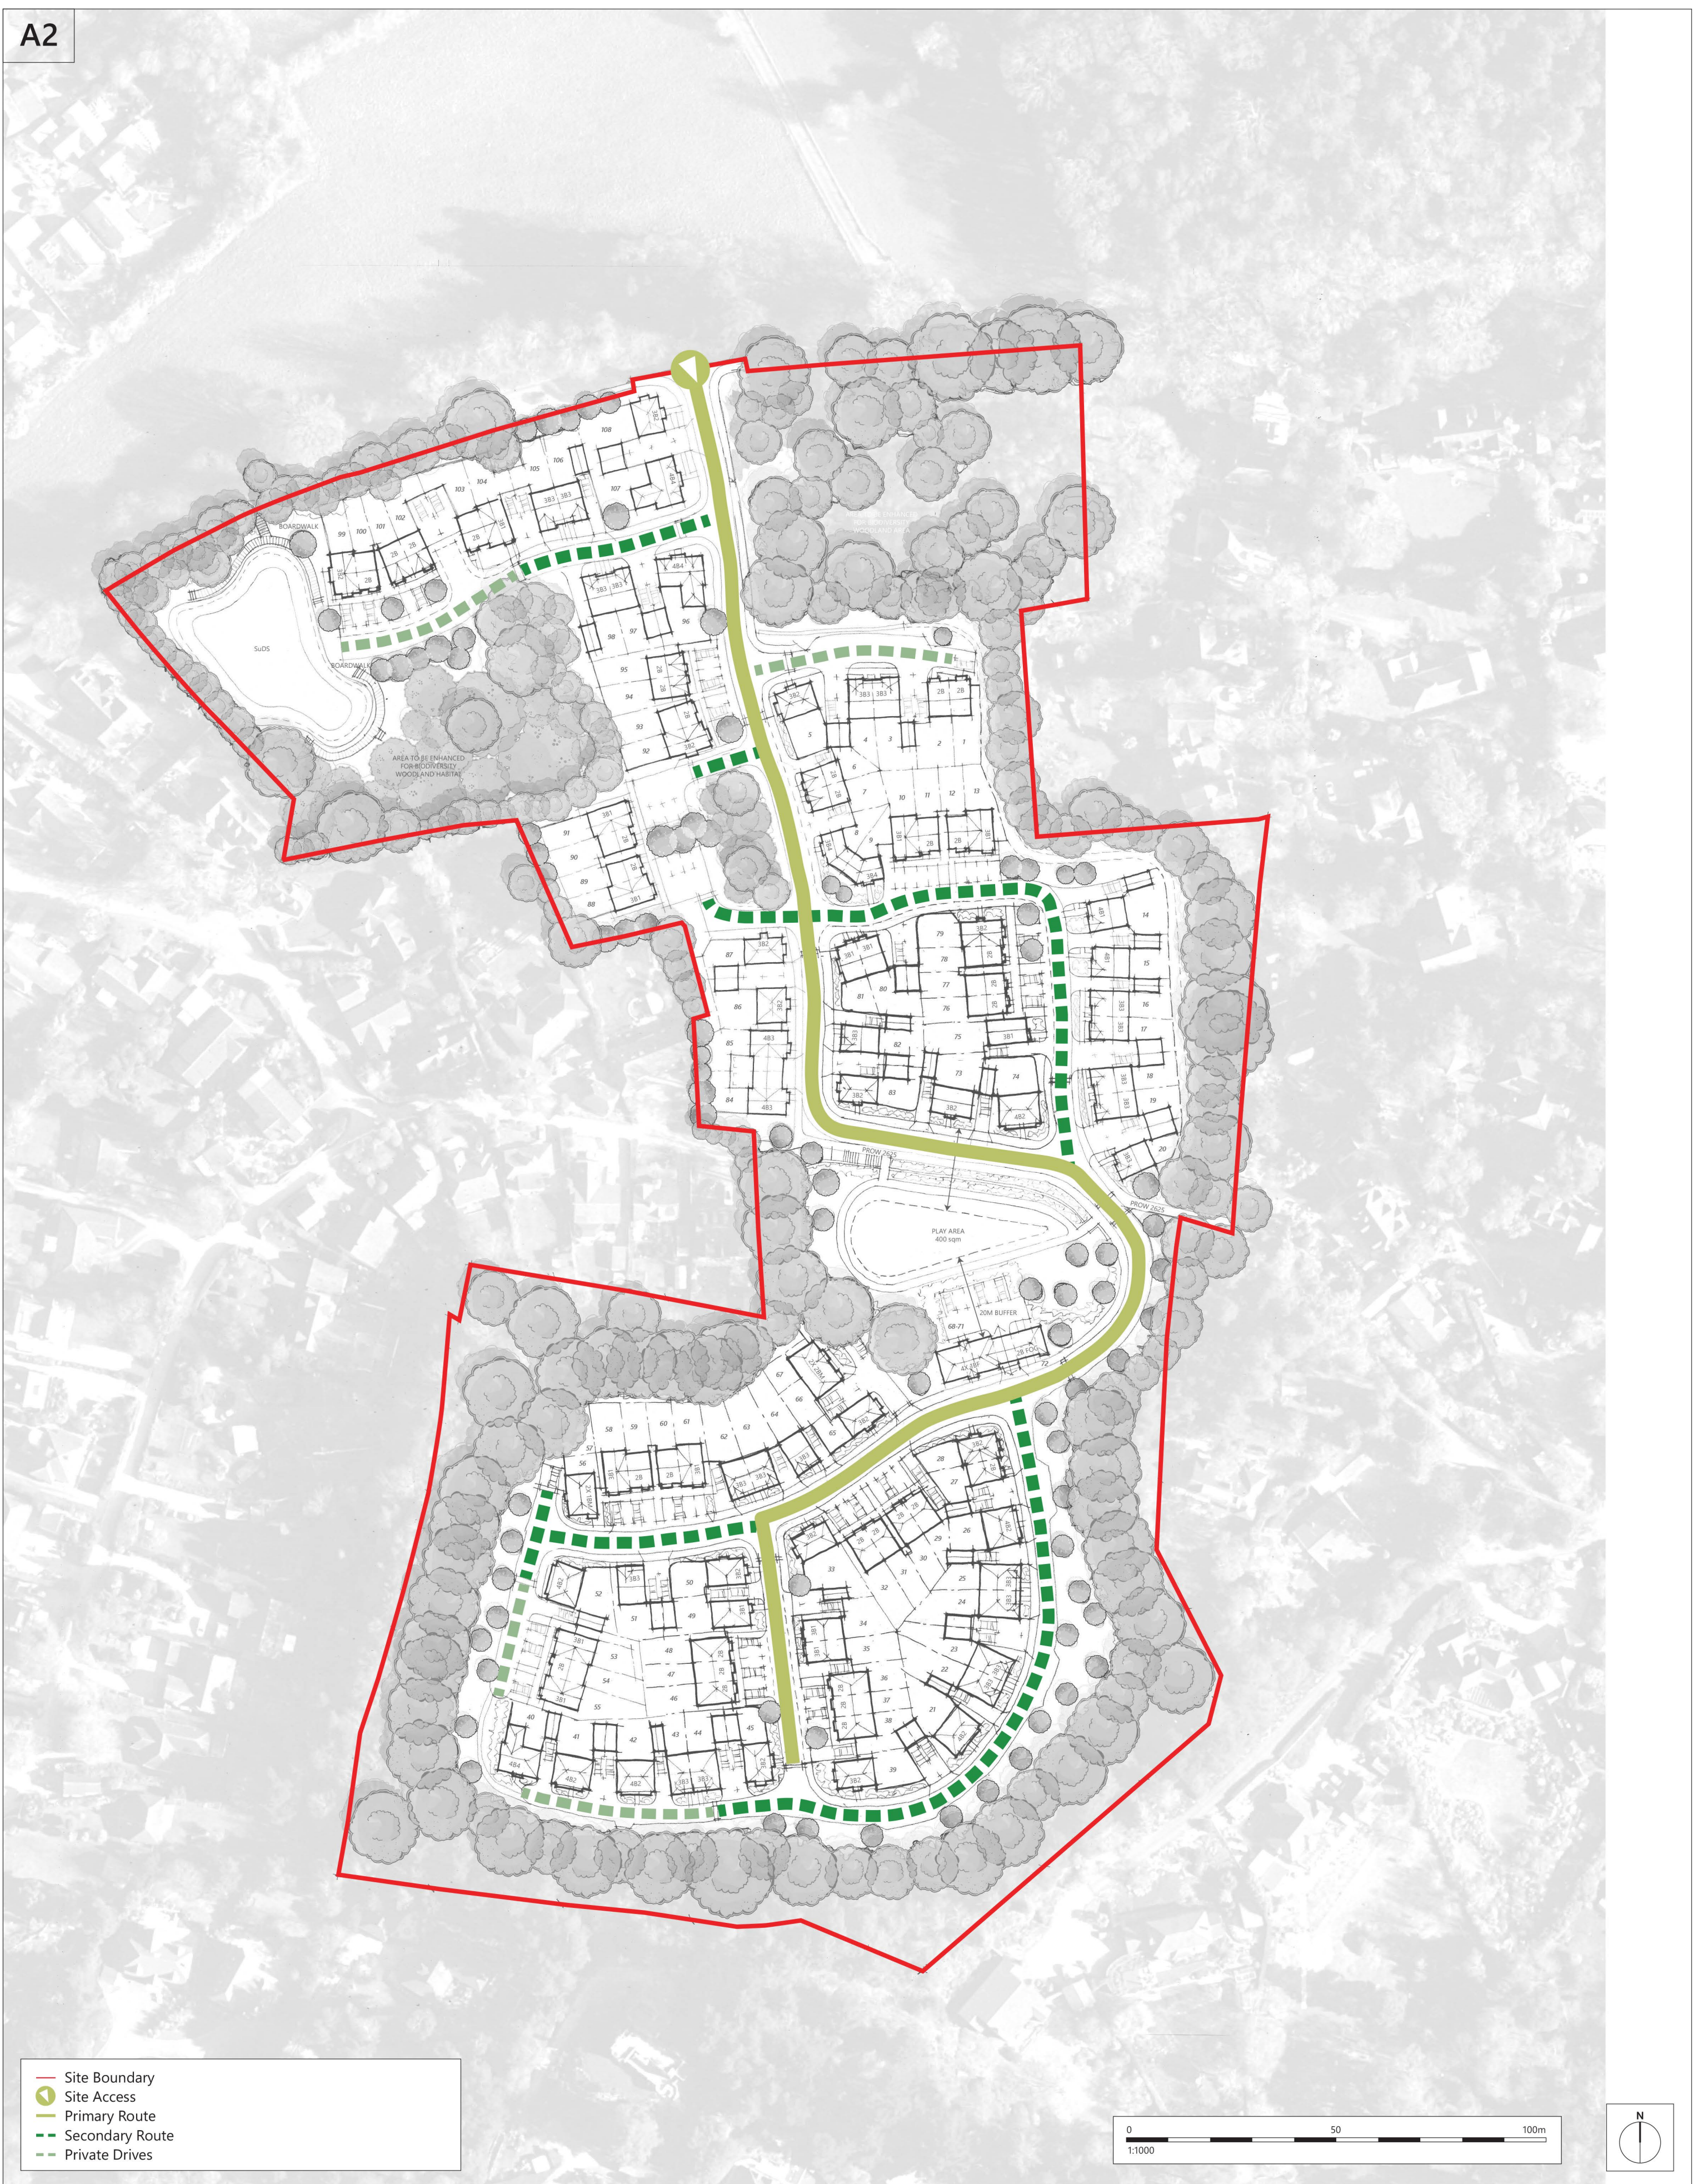

Romsey T: 01794 367703
Portishead T: 01275 407000
London T: 01794 367703

www.thrivearchitects.co.uk

This drawing is the copyright of Thrive Architects Ltd ©. All rights reserved. Ordnance Survey Data © Crown Copyright. All rights reserved. Licence No. 100007359. Permission is granted to scale from this drawing for the purposes of **Local Authority Planning Applications only**. For all other purposes DO NOT scale from this drawing. Contractors, Sub-Contractors and suppliers are to check all relevant dimensions and levels of the site and building before commencing any shop drawings or building work. Any discrepancies should be recorded to the Architect. Where applicable this drawing is to be read in conjunction with the Consultants' drawings / Clients' Construction Specification.

Rev	Description
A	Preliminary Issue
D	Updated to Latest Layout

Date	Au	Ch
05.11.25	CI/NR	---/---
19.05.26	CI/BC	

Project	Land at Thakeham Tiles, Storrington
Drawing	Access & Movement Parameter Plan - 01

Client	THAKEHAM TILES LTD				
Job no.	THAK230417	Date	05.11.25		
Dwg no.	AMPP-01	Rev.	D		
Author	CI/NR	Checked	-/-	Scale	1:1000@A2
Status	PRELIMINARY	Office	Romsey		

Client ref. -