


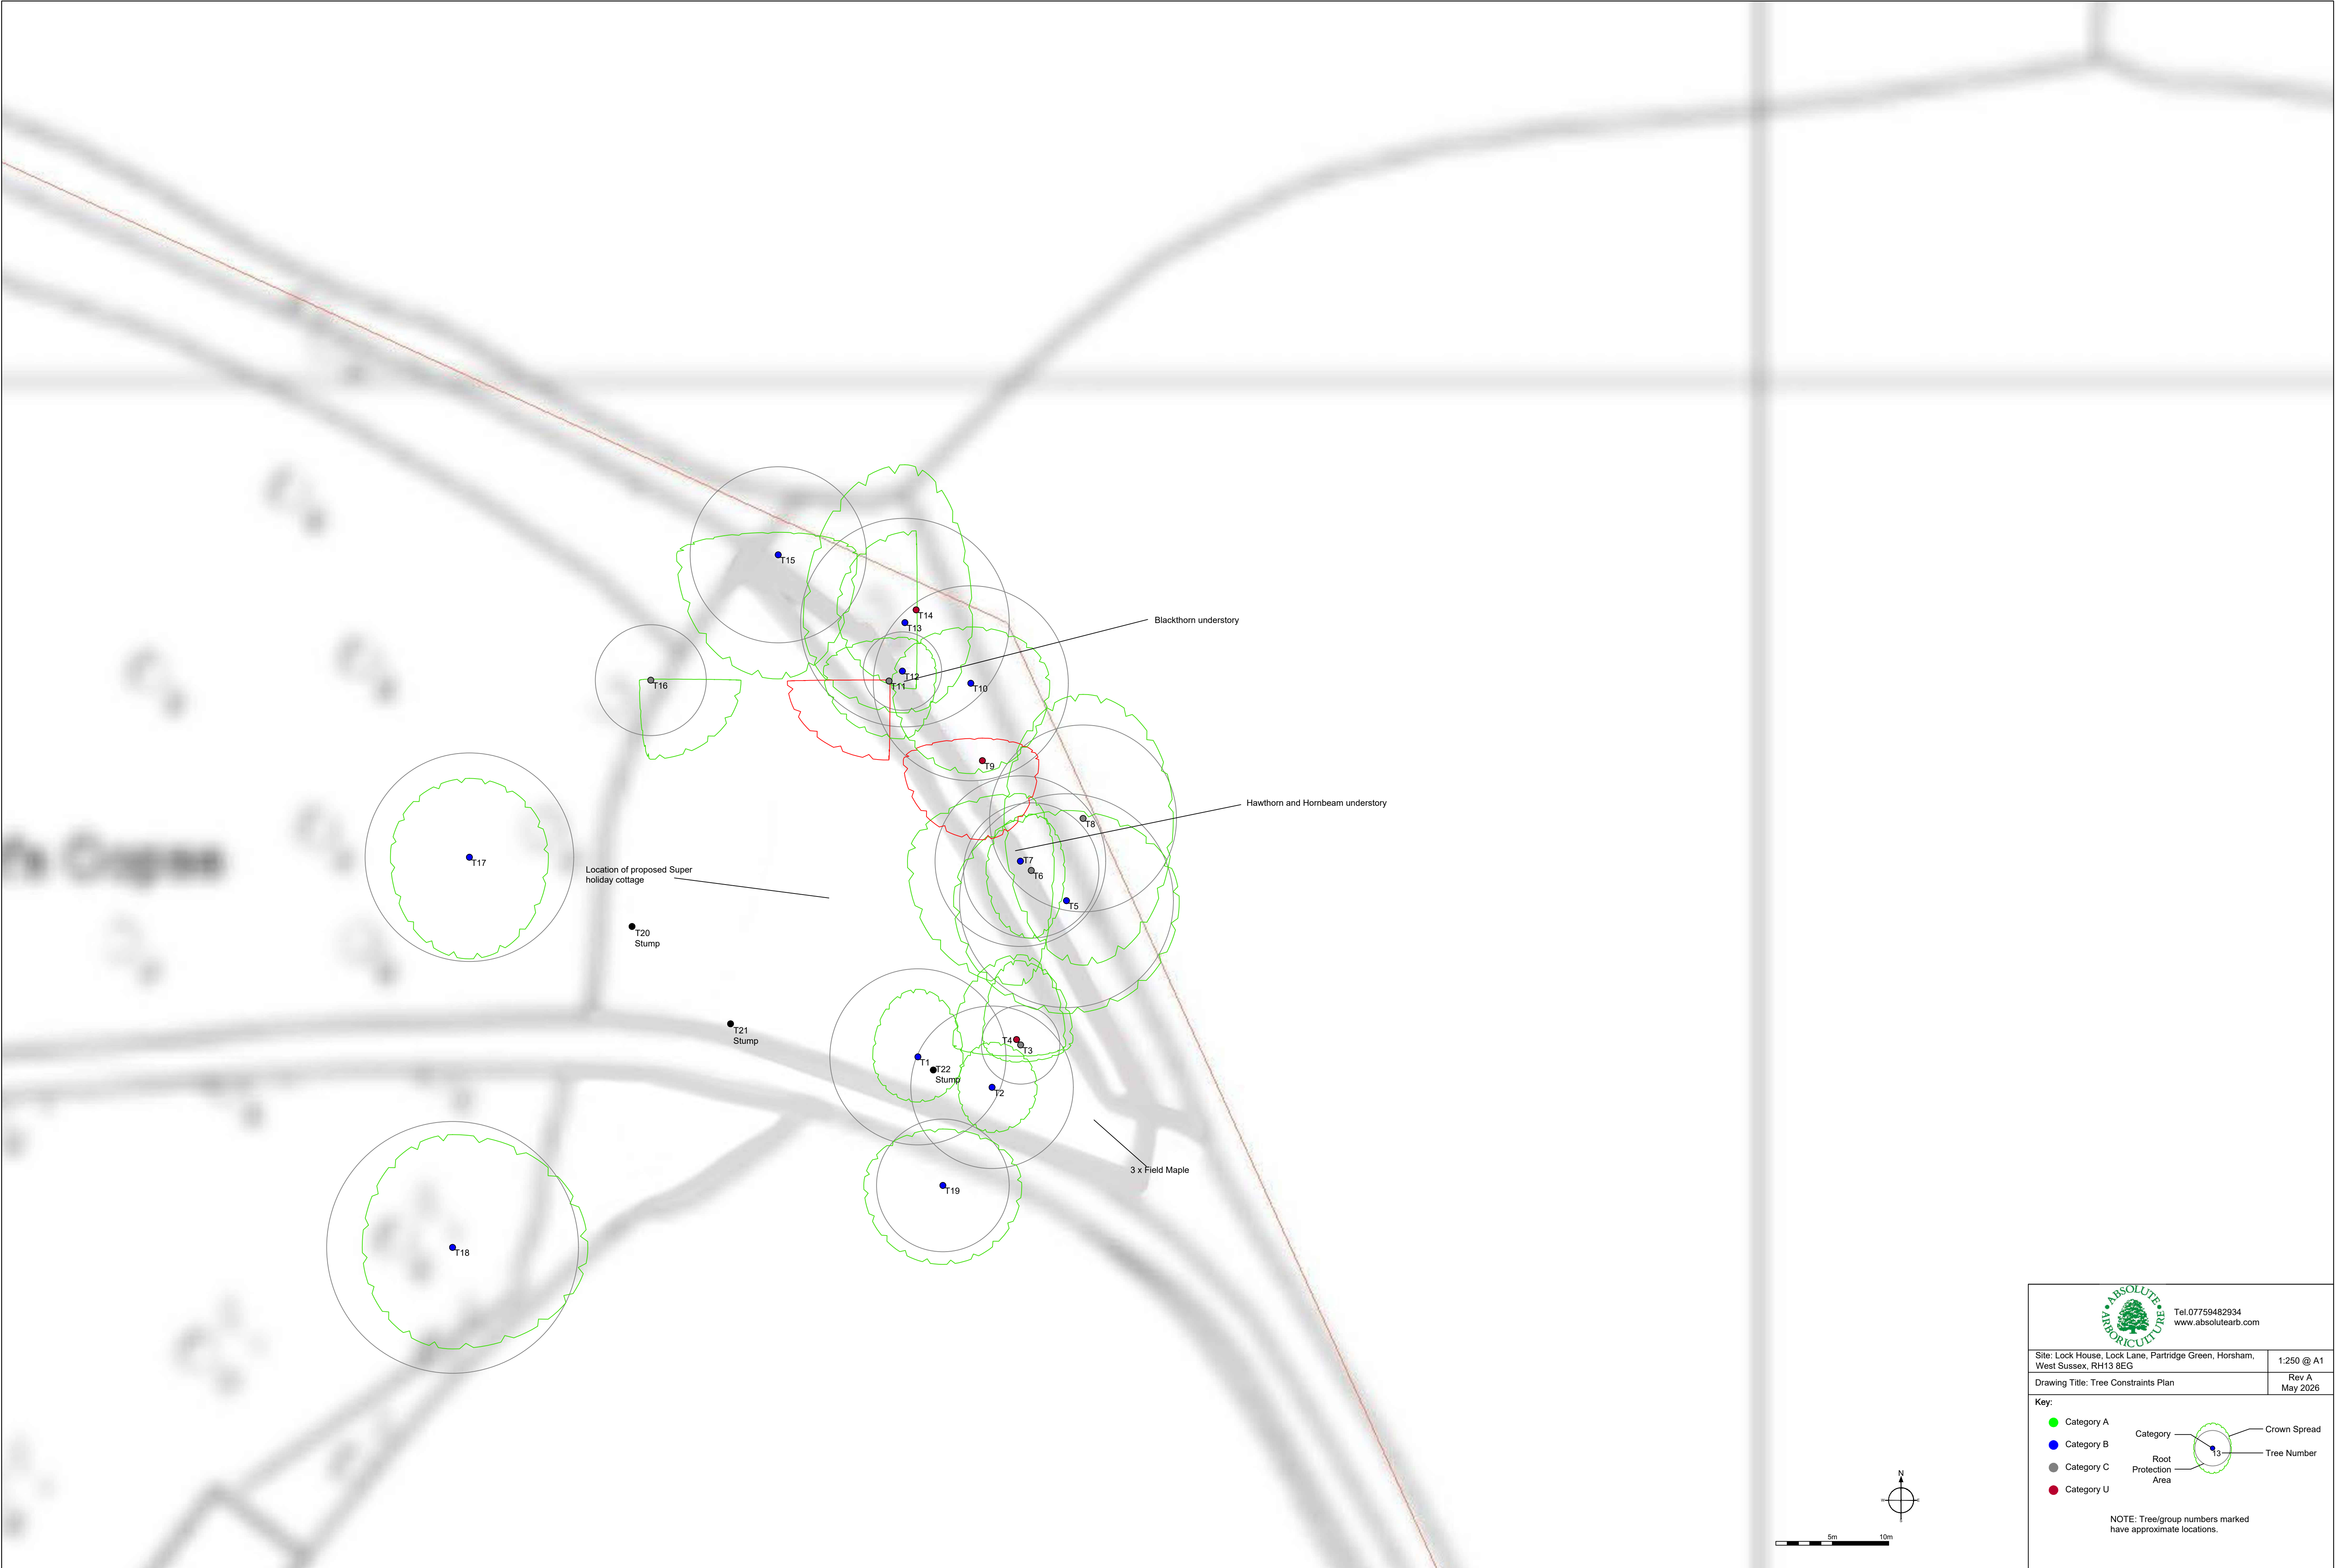



Tel. 07759482934
www.absolutearb.com

Site: Lock House, Lock Lane, Partridge Green, Horsham, West Sussex, RH13 8EG		1:250 @ A1
Drawing Title: Tree Constraints Plan		Rev A May 2026

Key:

● Category A

● Category B

● Category C

● Category U

Category

Root Protection Area

Crown Spread

Tree Number

NOTE: Tree/group numbers marked have approximate locations.