





Appendix B – Highway Drawings

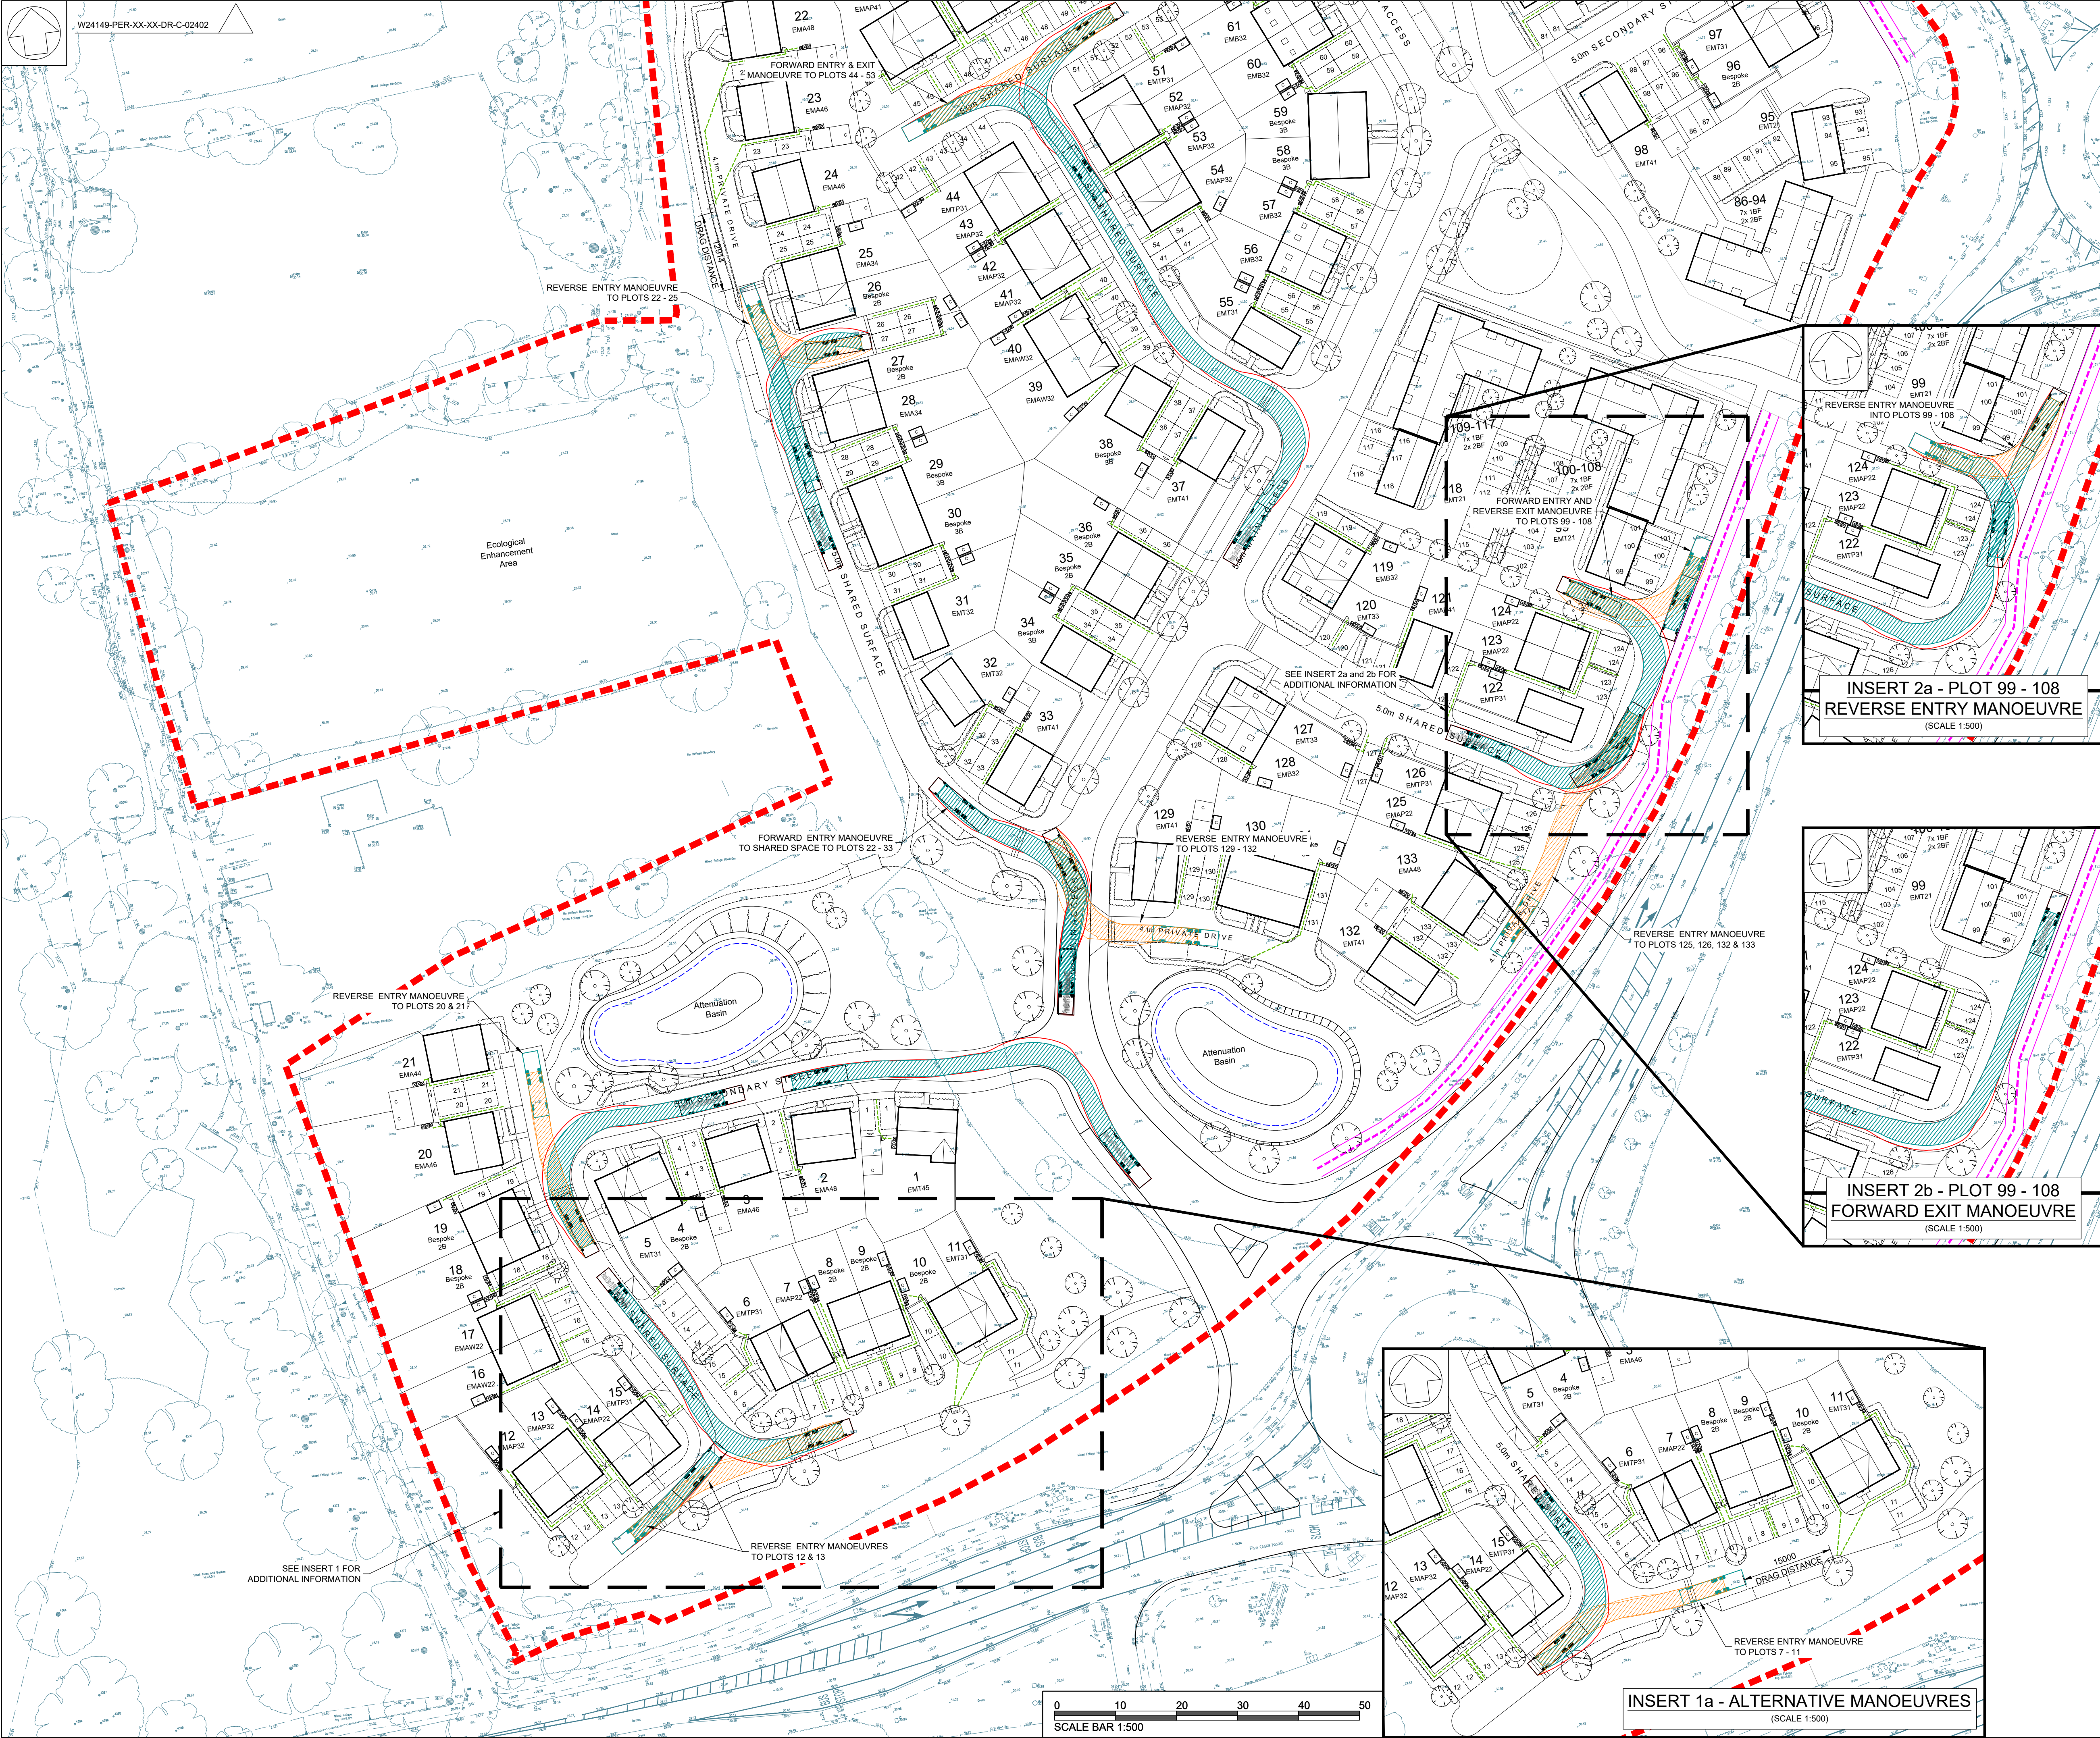

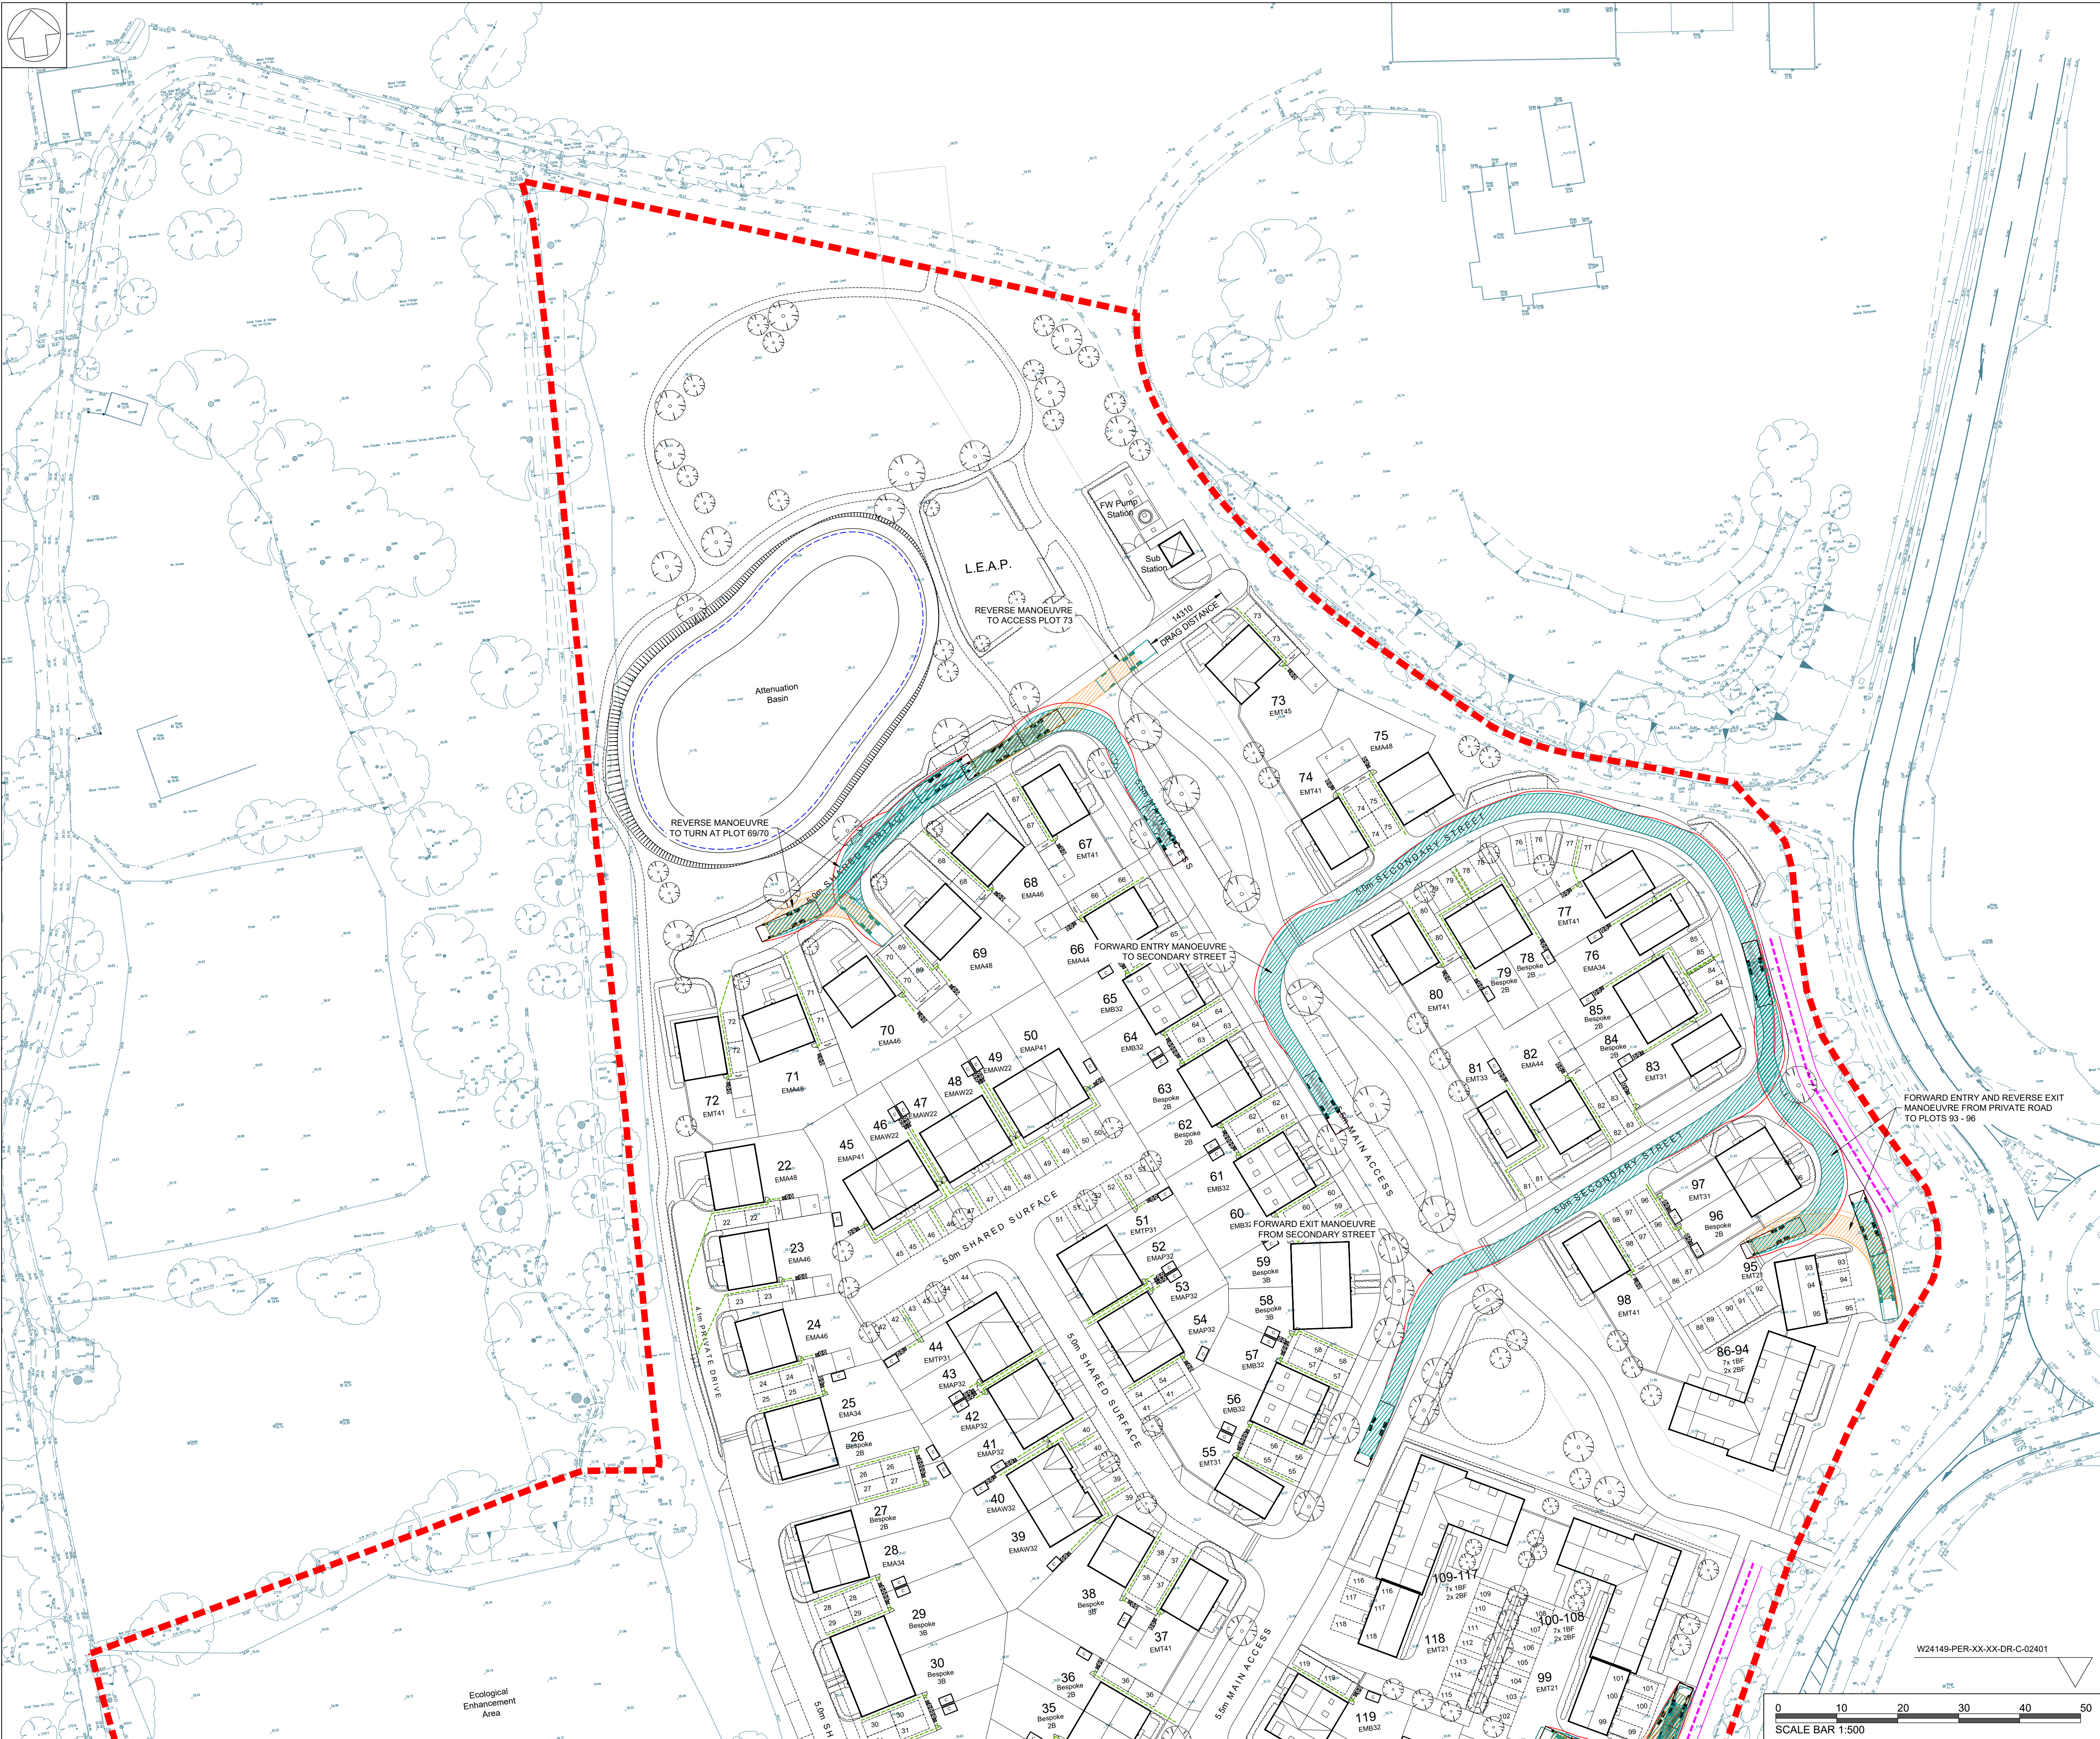

© THIS DRAWING AND ITS CONTENTS ARE STRICTLY THE COPYRIGHT OF PEREGA

SAFETY, HEALTH AND ENVIRONMENTAL INFORMATION

IN ADDITION TO THE HAZARDS/RISKS NORMALLY ASSOCIATED WITH THE TYPES OF WORK DETAILED ON THIS DRAWING, NOTE THE FOLLOWING

CONSTRUCTION

MAINTENANCE

DEMOLITION


ALL WORKS TO BE CARRIED OUT BY A COMPETENT CONTRACTOR,
WORKING (WHERE APPROPRIATE) TO AN APPROVED METHOD STATEMENT

THIS DRAWING SHOULD NOT BE USED FOR CONSTRUCTION UNLESS THE
DRAWING STATUS IS "CONSTRUCTION"

GENERAL NOTES:


- THIS DRAWING SHALL BE READ IN CONJUNCTION WITH ALL THE RELEVANT ARCHITECTS, ENGINEERS' AND SERVICE ENGINEERS DRAWINGS & SPECIFICATIONS.
- ALL UNITS IN MILLIMETERS U.N.O. ON THE DRAWING.
- DO NOT SCALE OFF THE DRAWING.
- THE WORKS DESCRIBED AND SPECIFIED ON THIS DRAWING AND ASSOCIATED DRGS SHALL BE UNDERTAKEN IN ACCORDANCE WITH ALL CURRENT HEALTH AND SAFETY LEGISLATION AND THE PROJECT HEALTH & SAFETY PLAN, PREPARED BY THE PLANNING SUPERVISOR FOR THE PROJECT.
- WHERE NOTES AND INFORMATION ON THIS DRG DIFFER FROM THE SPECIFICATION, CLARIFICATION SHOULD BE SOUGHT FROM THE ENGINEER.

LEGEND

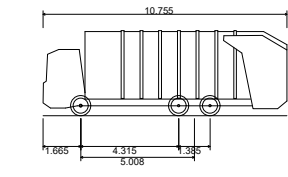


Phoenix 2 Duo (P2-12W with Elite 6x2 chassis)	
Overall Length	10.755m
Overall Width	2.530m
Overall Body Height	3.756m
Min Body Ground Clearance	0.309m
Track Width	2.530m
Lock to lock time	4.00s
Kerb to Kerb Turning Radius	11.450m

FORWARD MANOEUVRE

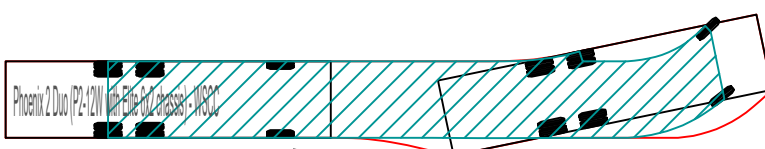

REVERSE MANOEUVRE

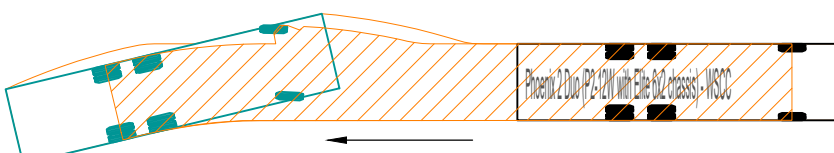

FORWARD MANOEUVRE - CHASSIS OUTLINE

REVERSE MANOEUVRE - CHASSIS OUTLINE

FORWARD MANOEUVRE - BODY OUTLINE

RESIDENTS BIN DRAGGING DISTANCE

RECEIVED BY THE DIRECTOR, OCTOBER 19, 1966

P2	AMENDED TO ACCOMMODATE DESIGN TEAM COMMENTS	GS	31/03/2026	HS
P1	ISSUED FOR INFORMATION	GS	24/03/2026	HS
Rev	Description	By	Date	Chkd

PEREGA

Quarry Court, Lime Quarry Mews, Guildford, GU1 2RD 01483 565 886

Client

Taylor Wimpey


Project
BROADBRIDGE FARM
HORSHAM

Title

VEHICLE TRACKING

REFUSE VEHICLE - SHT 2 OF 2

Peregrine Project No.				Checked	Passed	Size	Scale
W24149				HS	-	A1	1:500
Project Code	Originator	Zone	Level	Type	Role	Drawing No.	
W24149	PER	XX	XX	DR	C	02402	
Suitability Code				Status			Revision
S2		INFORMATION				P2	

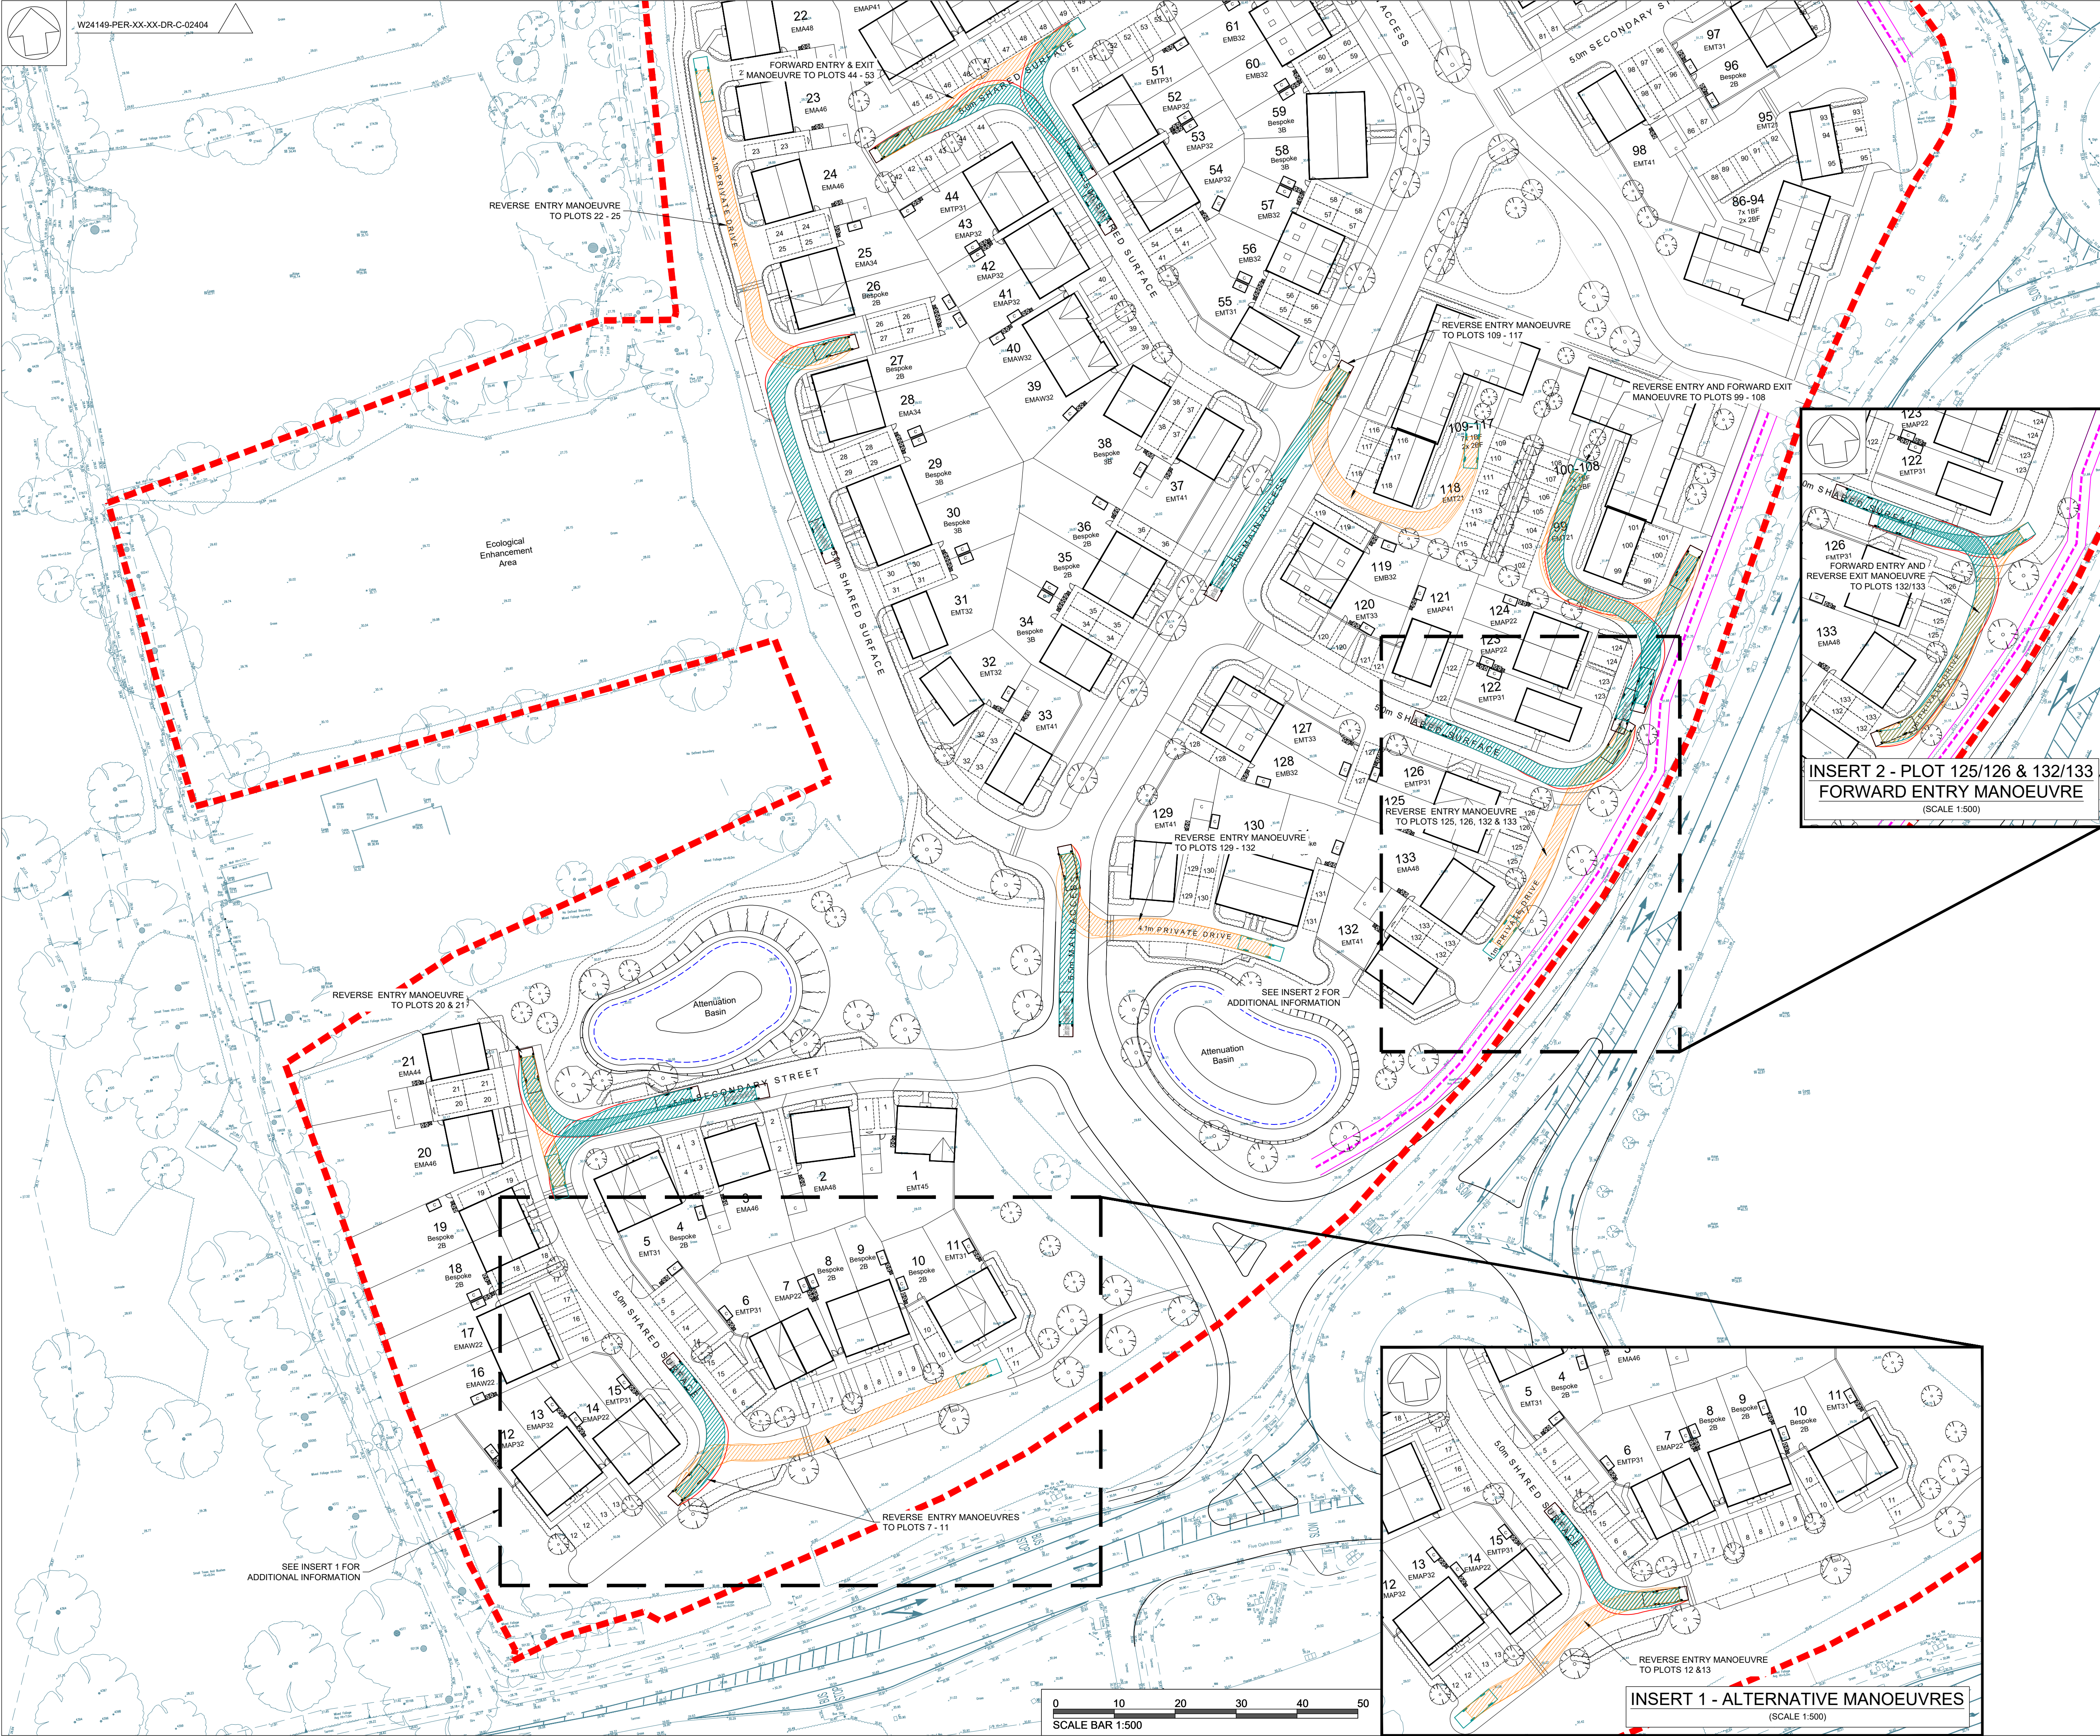

© THIS DRAWING AND ITS CONTENTS ARE STRICTLY THE COPYRIGHT OF PEREGA

SAFETY, HEALTH AND ENVIRONMENTAL INFORMATION

IN ADDITION TO THE HAZARDS/RISKS NORMALLY ASSOCIATED WITH THE TYPES OF WORK DETAILED ON THIS DRAWING, NOTE THE FOLLOWING

CONSTRUCTION

1. -

MAINTENANCE

1. -

DEMOLITION

1. -

ALL WORKS TO BE CARRIED OUT BY A COMPETENT CONTRACTOR, WORKING (WHERE APPROPRIATE) TO AN APPROVED METHOD STATEMENT

THIS DRAWING SHOULD NOT BE USED FOR CONSTRUCTION UNLESS THE DRAWING STATUS IS "CONSTRUCTION"

- ### GENERAL NOTES:
- THIS DRAWING SHALL BE READ IN CONJUNCTION WITH ALL THE RELEVANT ARCHITECTS, ENGINEERS' AND SERVICE ENGINEERS DRAWINGS & SPECIFICATIONS
 - ALL UNITS IN MILLIMETERS U.N.O. ON THE DRAWING.
 - DO NOT SCALE OFF THE DRAWING.
 - THE WORKS DESCRIBED AND SPECIFIED ON THIS DRAWING AND ASSOCIATED DRGS SHALL BE UNDERTAKEN IN ACCORDANCE WITH ALL CURRENT HEALTH AND SAFETY LEGISLATION AND THE PROJECT HEALTH & SAFETY PLAN, PREPARED BY THE PLANNING SUPERVISOR FOR THE PROJECT.
 - WHERE NOTES AND INFORMATION ON THIS DRG DIFFER FROM THE SPECIFICATION, CLARIFICATION SHOULD BE SOUGHT FROM THE ENGINEER.

LEGEND

Dennis Sabre Fire Tender (MWB) - WSCC

Overall Length	7.334m
Overall Width	2.266m
Overall Body Height	3.495m
Min Body Ground Clearance	0.380m
Track Width	2.266m
Lock to lock time	5.10s
Kerb to Kerb Turning Radius	8.000m

FORWARD MANOEUVRE

REVERSE MANOEUVRE

- FORWARD MANOEUVRE - CHASSIS OUTLINE
- REVERSE MANOEUVRE - CHASSIS OUTLINE
- FORWARD MANOEUVRE - BODY OUTLINE
- REVERSE MANOEUVRE - BODY OUTLINE

P2	AMENDED TO ACCOMMODATE DESIGN TEAM COMMENTS	GS	31/03/2026	HS
P1	ISSUED FOR INFORMATION	GS	24/03/2026	HS
Rev	Description	By	Date	Chkd

PEREGA

Quarry Court, Lime Quarry Mews, Guildford, GU1 2RD 01483 565 886


Client

Taylor Wimpey

Project
**BROADBRIDGE FARM
HORSHAM**

Title
**VEHICLE TRACKING
FIRE TENDER - SHT 1 OF 2**

Perega Project No.	W24149	Checked	HS	Passed	-	Size	A1	Scale	1:500
Project Code	W24149	Originator	PER	Zone	XX	Level	XX	Type	DR
Suitability Code	S2	Status	INFORMATION	Role	C	Revision	02403		

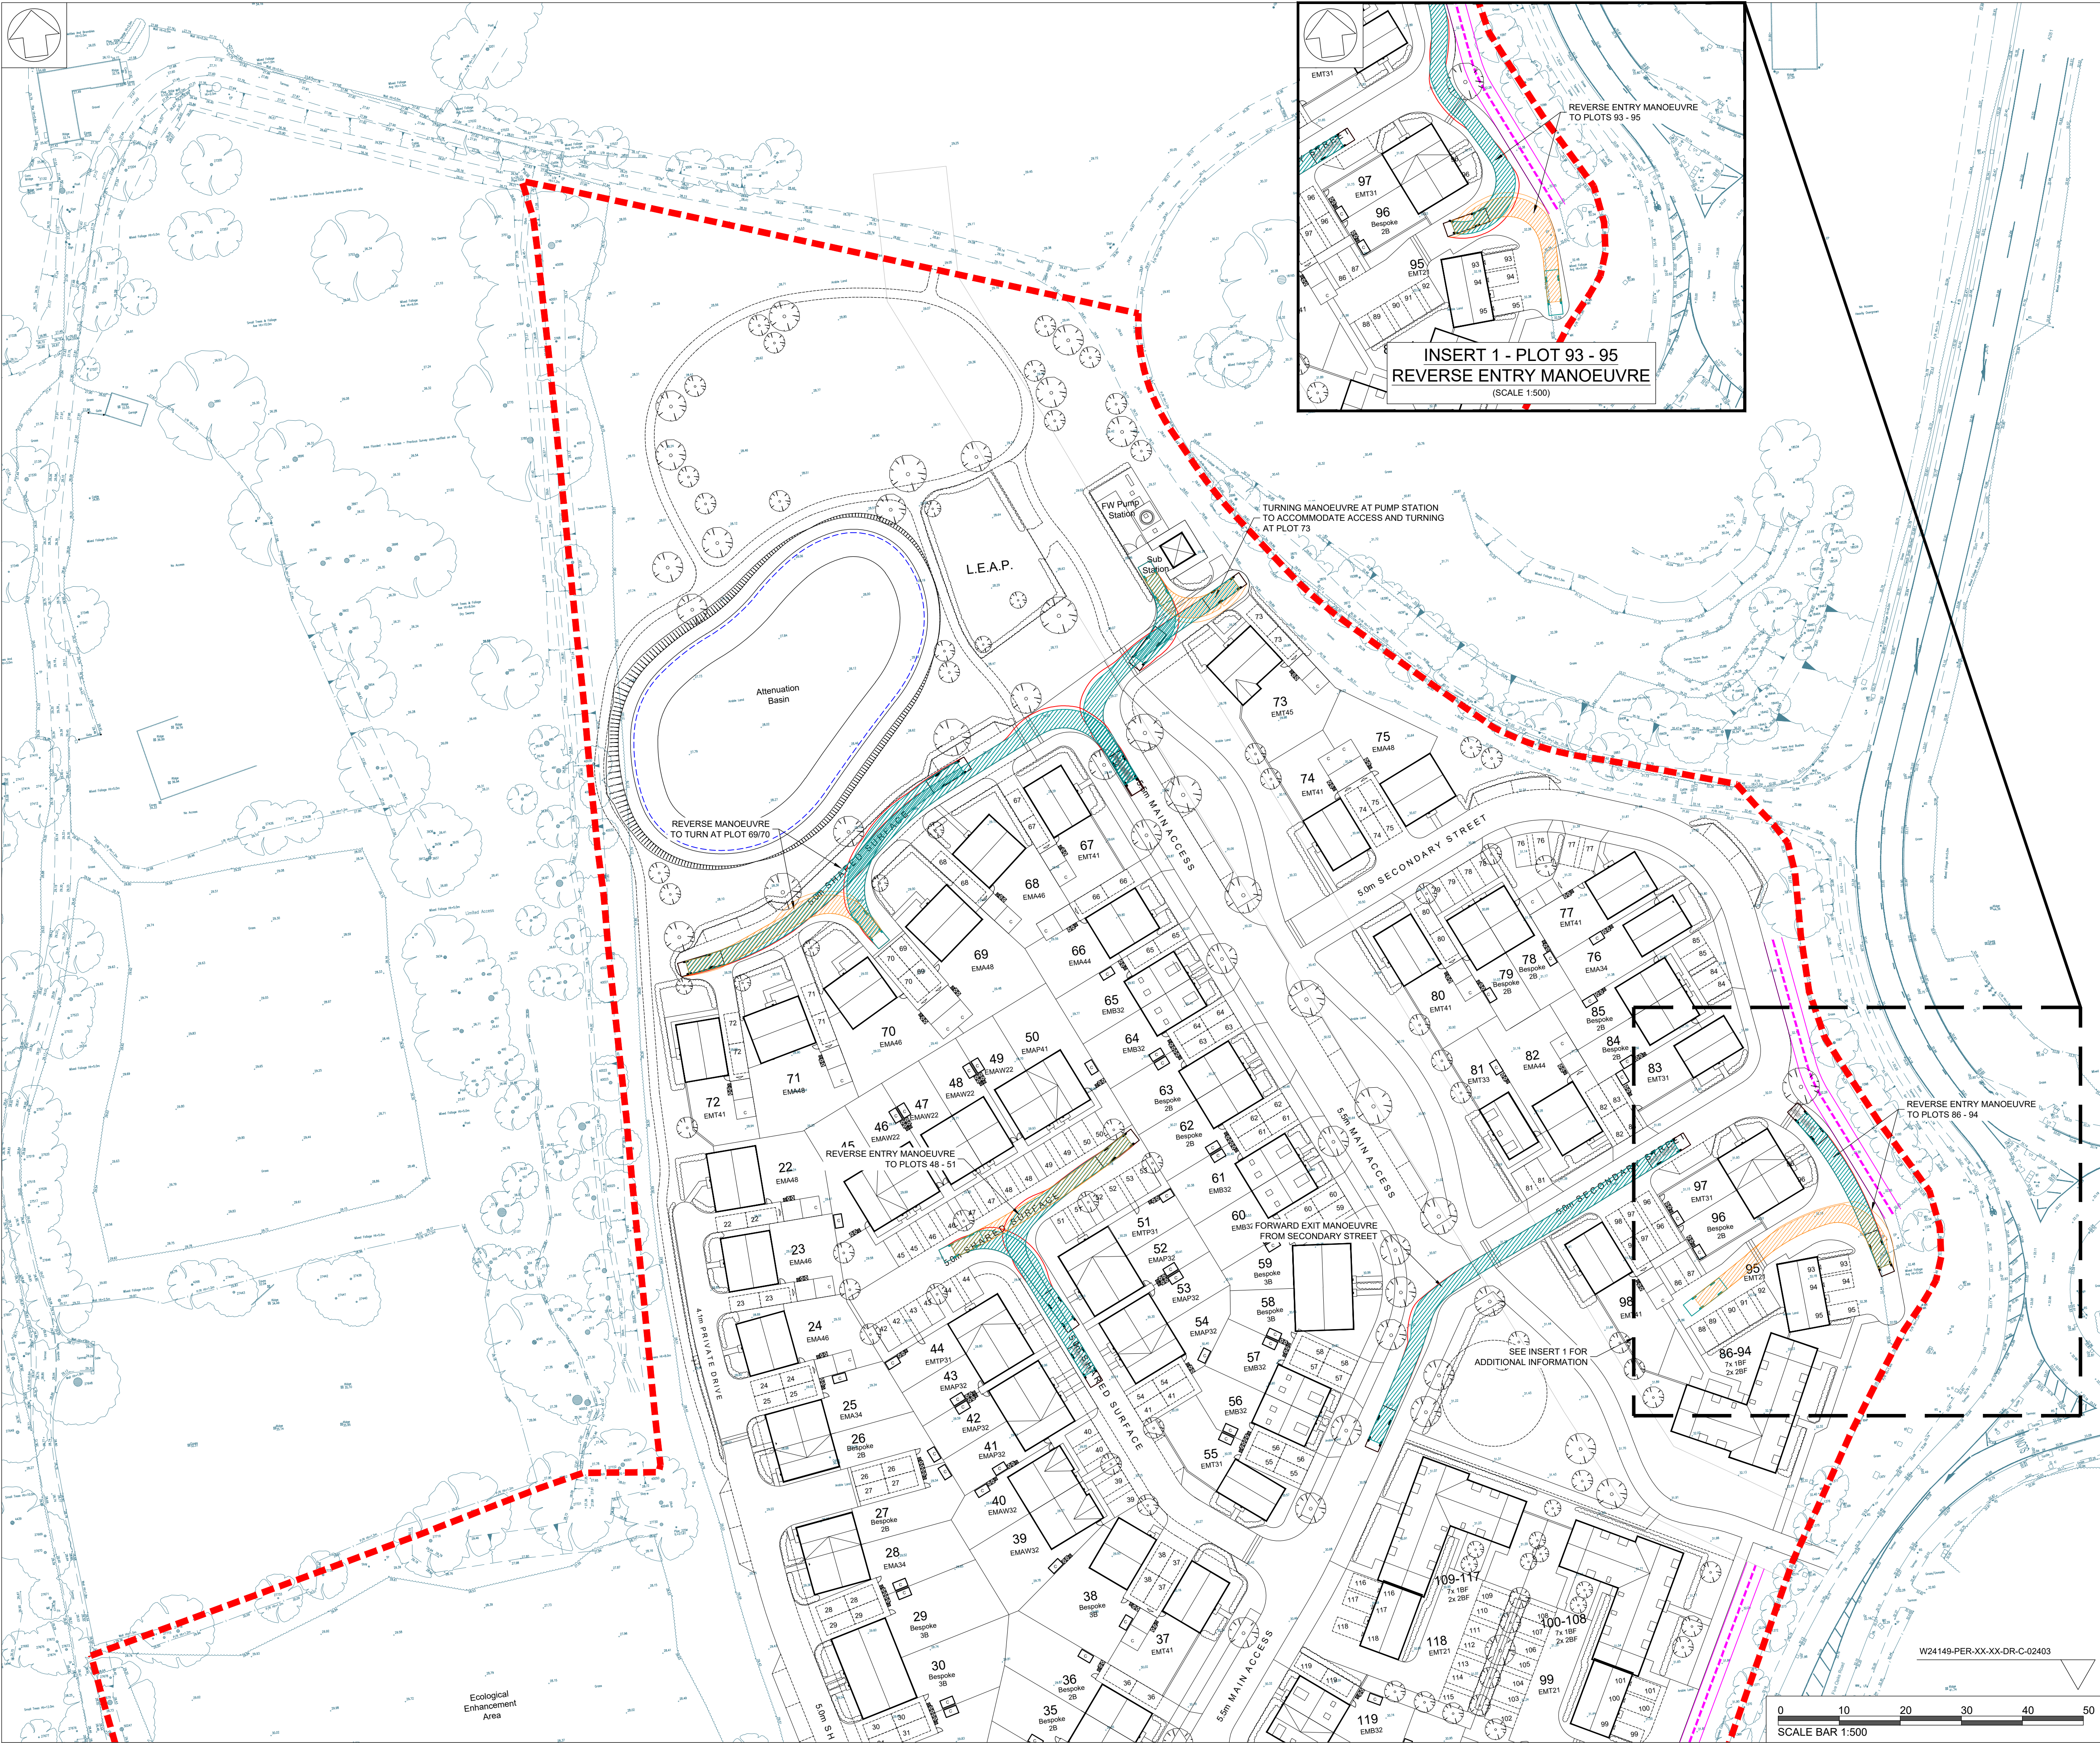

© THIS DRAWING AND ITS CONTENTS ARE STRICTLY THE COPYRIGHT OF PEREGA

SAFETY, HEALTH AND ENVIRONMENTAL INFORMATION

IN ADDITION TO THE HAZARDS/RISKS NORMALLY ASSOCIATED WITH THE TYPES OF WORK DETAILED ON THIS DRAWING, NOTE THE FOLLOWING

CONSTRUCTION

1. -

MAINTENANCE

1. -

DEMOLITION

1. -

ALL WORKS TO BE CARRIED OUT BY A COMPETENT CONTRACTOR, WORKING (WHERE APPROPRIATE) TO AN APPROVED METHOD STATEMENT



THIS DRAWING SHOULD NOT BE USED FOR CONSTRUCTION UNLESS THE DRAWING STATUS IS "CONSTRUCTION"

- #### GENERAL NOTES:
- THIS DRAWING SHALL BE READ IN CONJUNCTION WITH ALL THE RELEVANT ARCHITECTS, ENGINEERS' AND SERVICE ENGINEERS DRAWINGS & SPECIFICATIONS.
 - ALL UNITS IN MILLIMETERS U.N.O. ON THE DRAWING.
 - DO NOT SCALE OFF THE DRAWING.
 - THE WORKS DESCRIBED AND SPECIFIED ON THIS DRAWING AND ASSOCIATED DRGS SHALL BE UNDERTAKEN IN ACCORDANCE WITH ALL CURRENT HEALTH AND SAFETY LEGISLATION AND THE PROJECT HEALTH & SAFETY PLAN, PREPARED BY THE PLANNING SUPERVISOR FOR THE PROJECT.
 - WHERE NOTES AND INFORMATION ON THIS DRG DIFFER FROM THE SPECIFICATION, CLARIFICATION SHOULD BE SOUGHT FROM THE ENGINEER.

LEGEND

Dennis Sabre Fire Tender (MVB) - WSCC

Overall Length	7.334m
Overall Width	2.286m
Overall Body Height	3.495m
Min Body Ground Clearance	0.380m
Track Width	2.286m
Lock to lock time	5.10s
Kerb to Kerb Turning Radius	8.000m

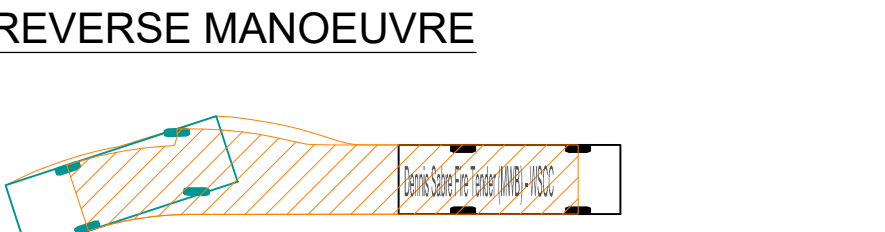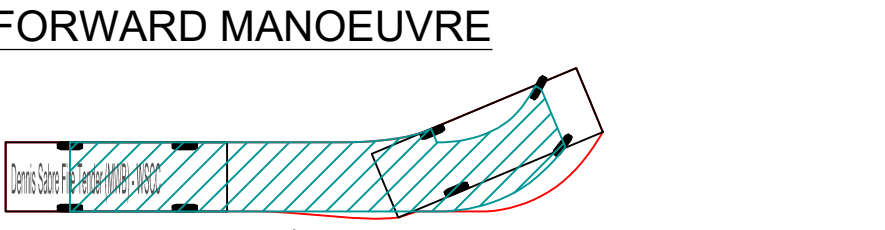

- FORWARD MANOEUVRE - CHASSIS OUTLINE
- REVERSE MANOEUVRE - CHASSIS OUTLINE
- FORWARD MANOEUVRE - BODY OUTLINE
- REVERSE MANOEUVRE - BODY OUTLINE

P2	AMENDED TO ACCOMMODATE DESIGN TEAM COMMENTS	GS	31/03/2026	HS
P1	ISSUED FOR INFORMATION	GS	24/03/2026	HS
Rev	Description	By	Date	Chkd

PEREGA

Quarry Court, Lime Quarry Mews, Guildford, GU1 2RD 01483 565 886

Client

Taylor Wimpey

Project BROADBRIDGE FARM HORSHAM					
Title VEHICLE TRACKING FIRE TENDER - SHT 2 OF 2					
Perega Project No.	W24149	Checked	HS	Passed	-
Project Code	W24149	Originator	PER	Zone	XX
Suitability Code	S2	Status	INFORMATION	Size	A1
		Role	C	Scale	1:500
		Drawing No.	02404		
		Revision	P2		