
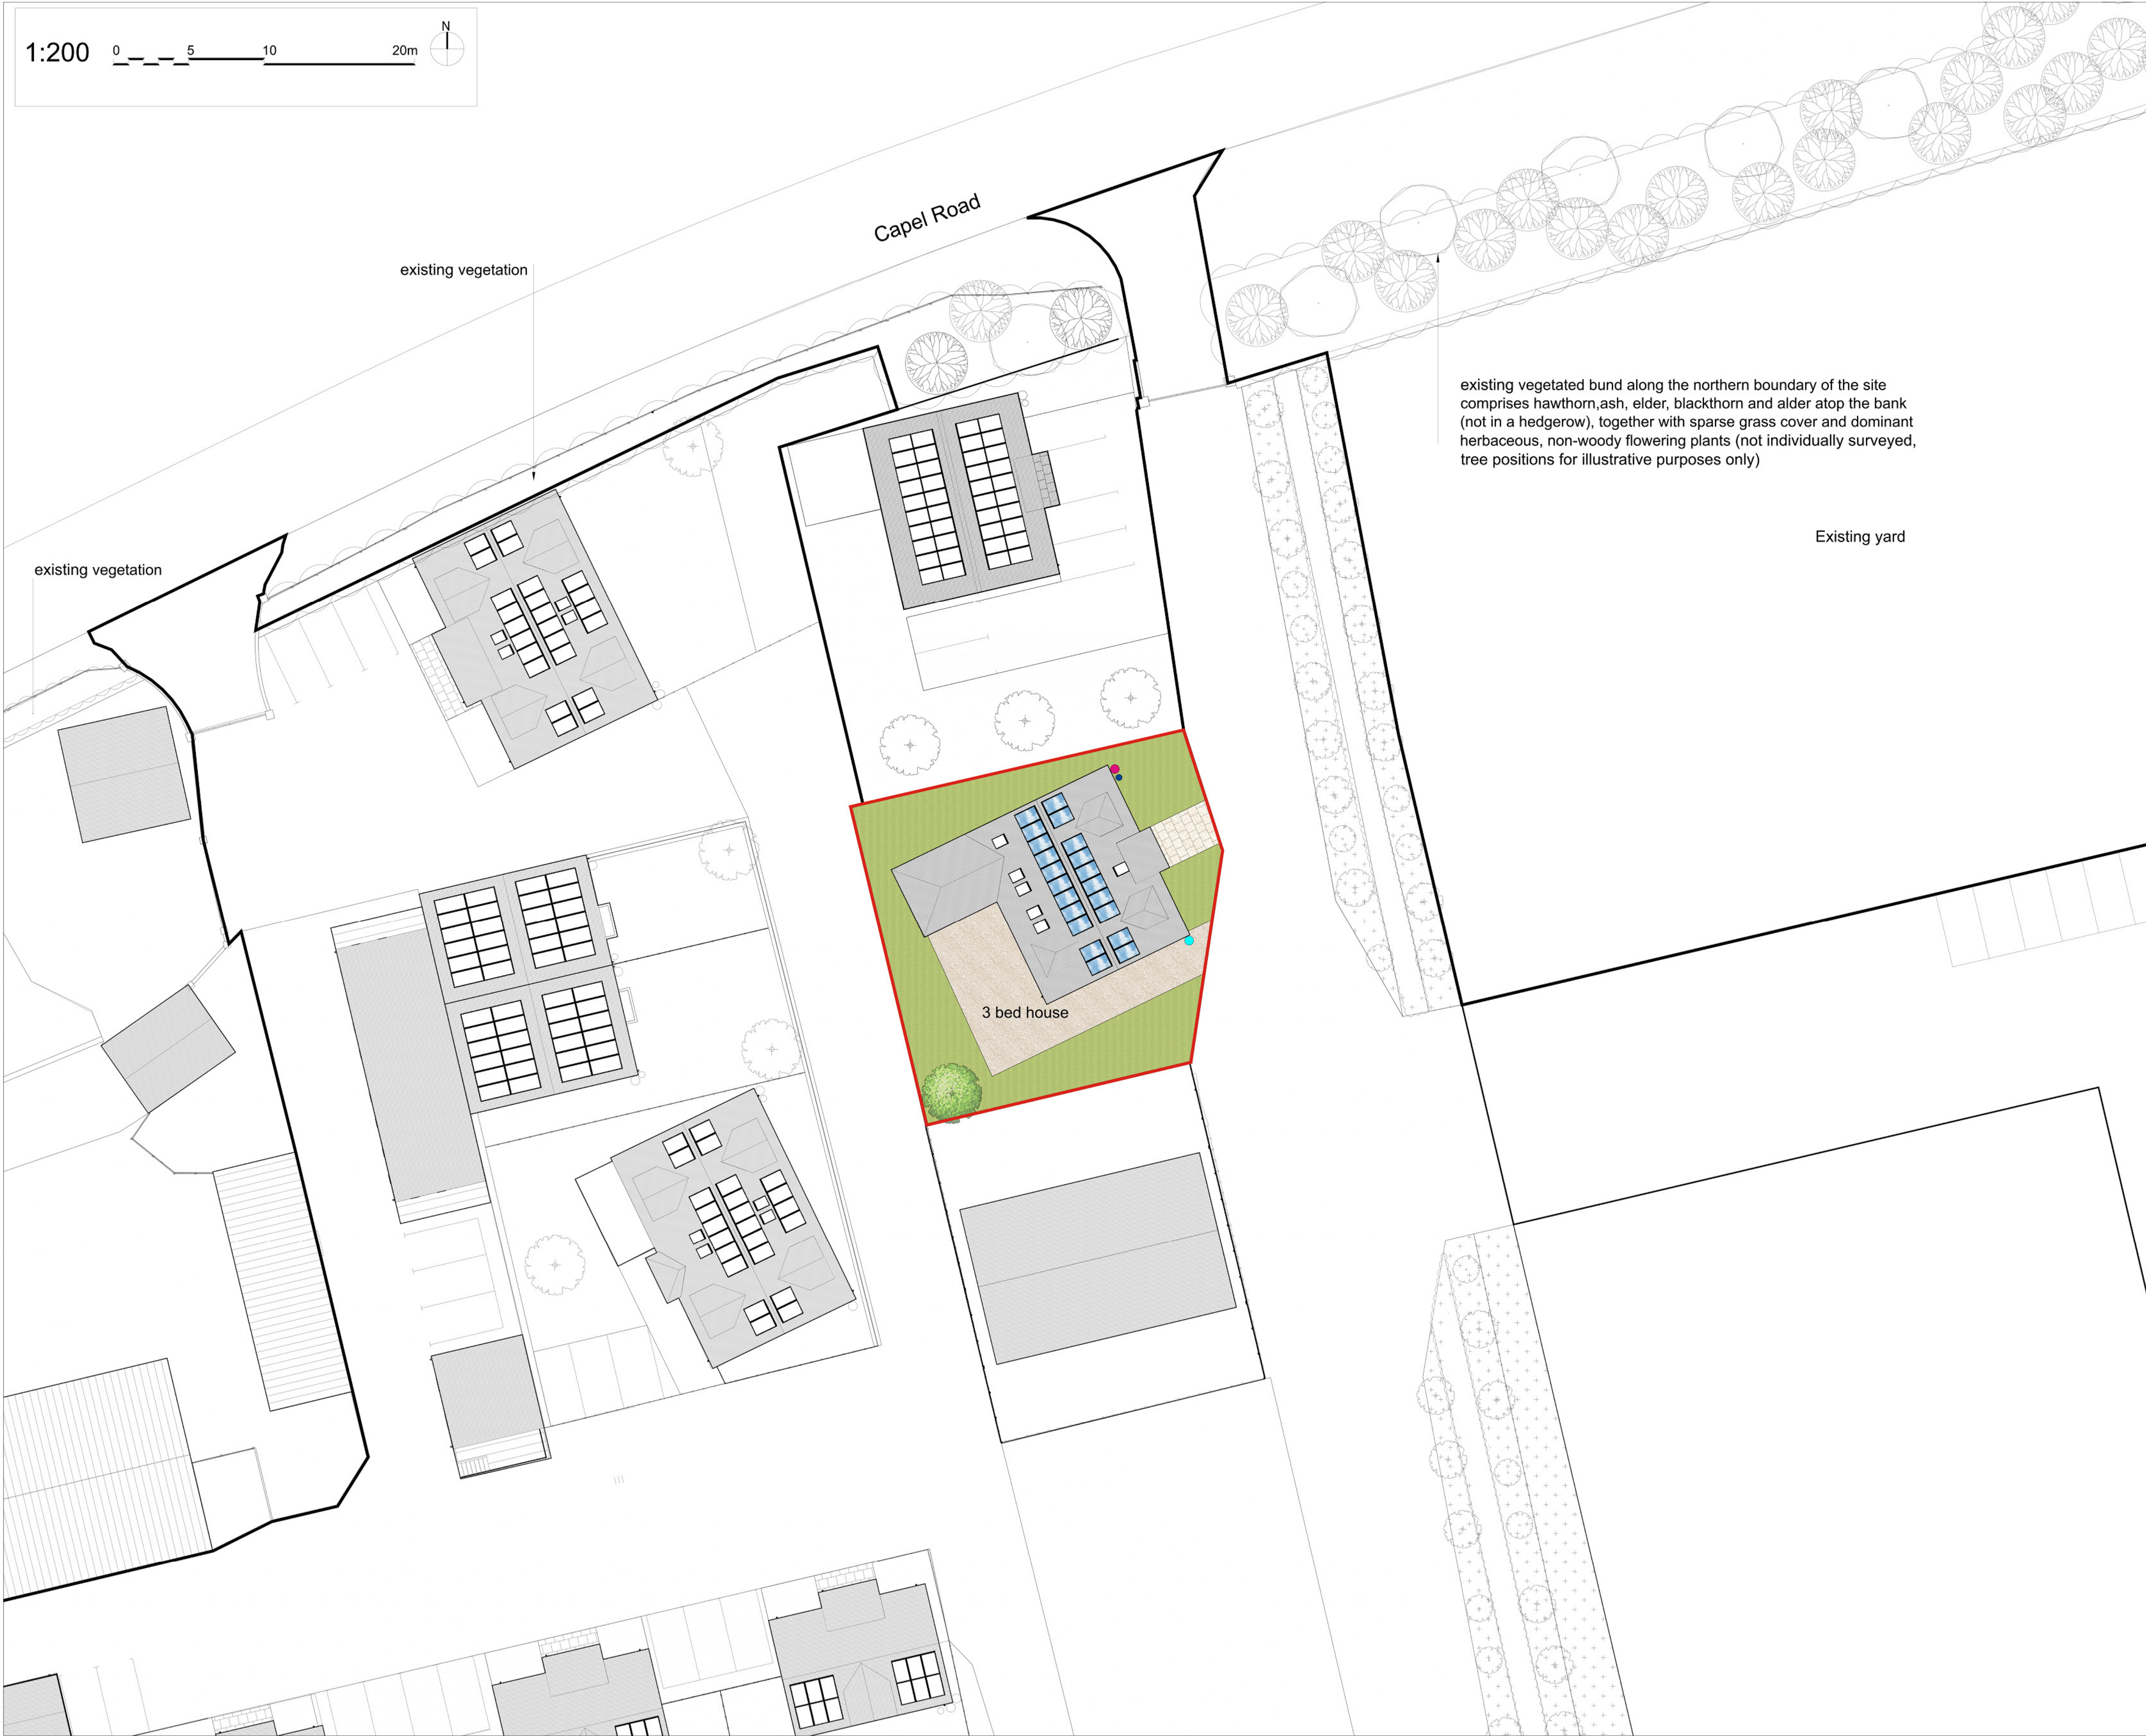
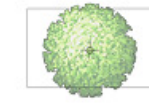


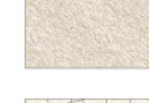

Contractors are not to scale dimensions from this drawing

LEGEND dwg 201

-  Existing vegetation retained
-  Proposed tree planting
-  turfed lawns
-  close boarded fence
-  permeable Gravel
-  Block paving
-  Bat box - Vivara Pro Woodstone Build in Bat Box
-  Bird box - Vivara Pro Woodstone House Sparrow Nest Box
-  Water butt to each property

REV	BY	DESCRIPTION	DATE
A	AR	frontage updated	4.8.26

 **landscape perspective**
Chartered Landscape Architects

'Fowlers'
Broxmead Lane,
Cuckfield,
Haywards Heath,
West Sussex,
RH17 5JH

T: 01483 343176 M: 07894 075577
www.landscapeperspective.co.uk

Client
Steve Lamb

Project
New Barn Farm, Capel Road, Rusper

Title
Landscape Strategy
proposed 3 bed house

Status
for planning

Scale
1/200@ A1
Job number
1811

Drawn
AR
Drawing number
L90-201

Date
JUN 2026
Revision
A