


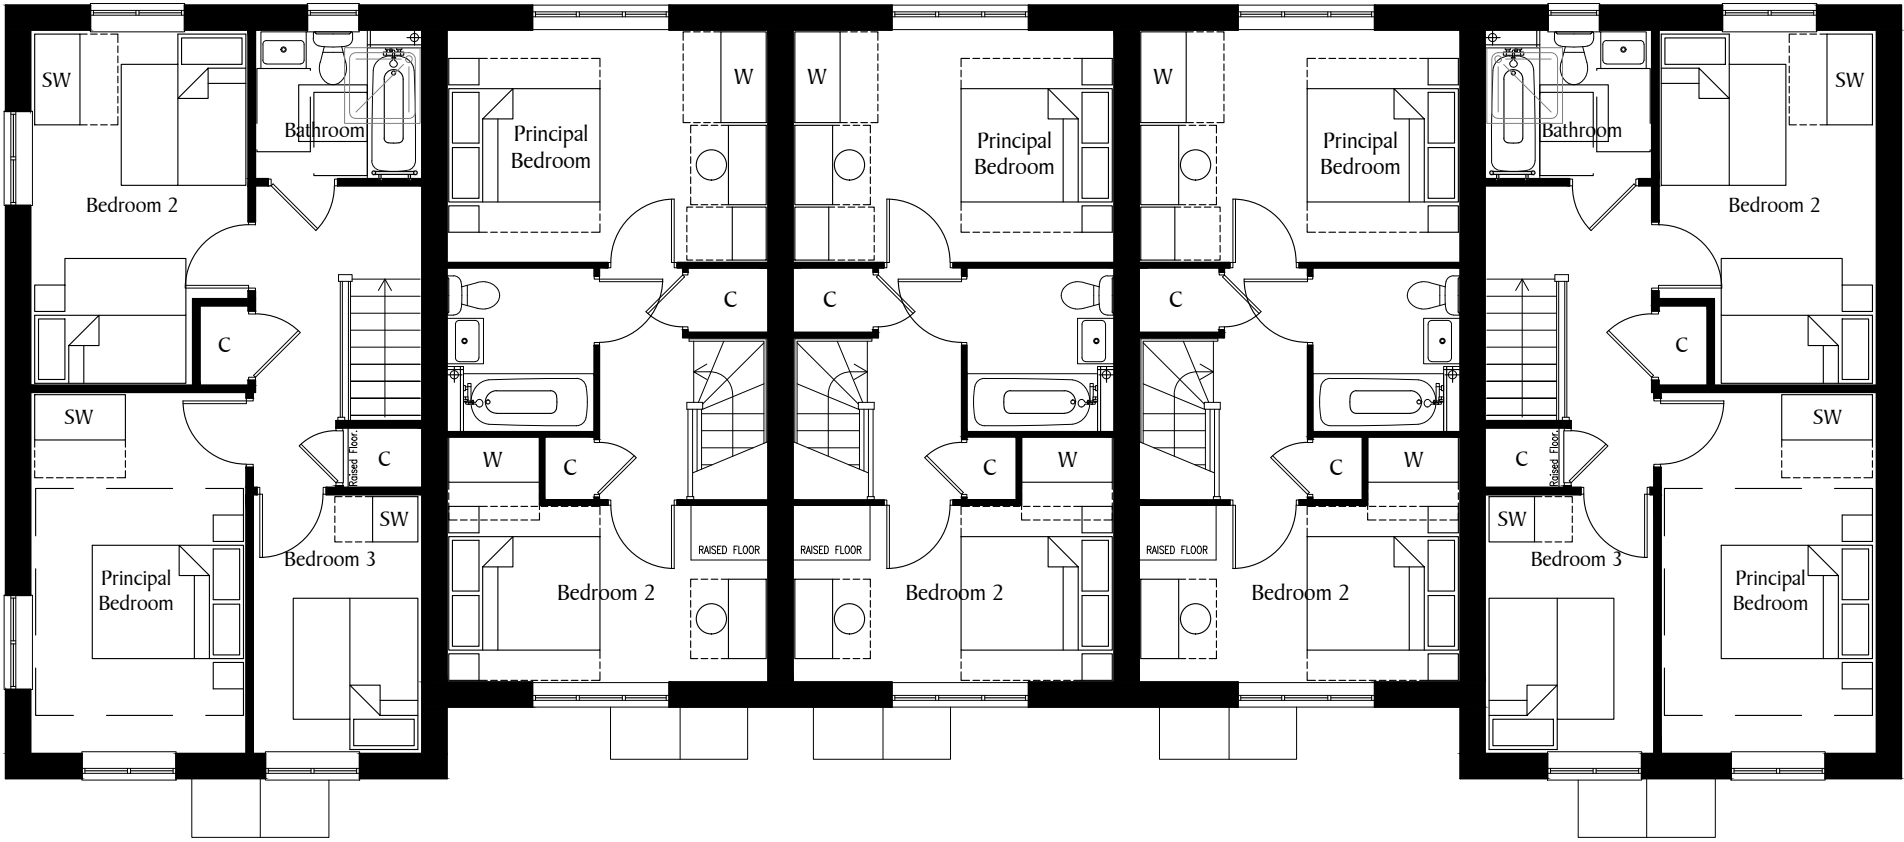

3BH(R) Plot 14      2BH(R) Plot 15      2BH(R) Plot 16      2BH(R) Plot 17      3BH(R) Plot 18

First Floor