



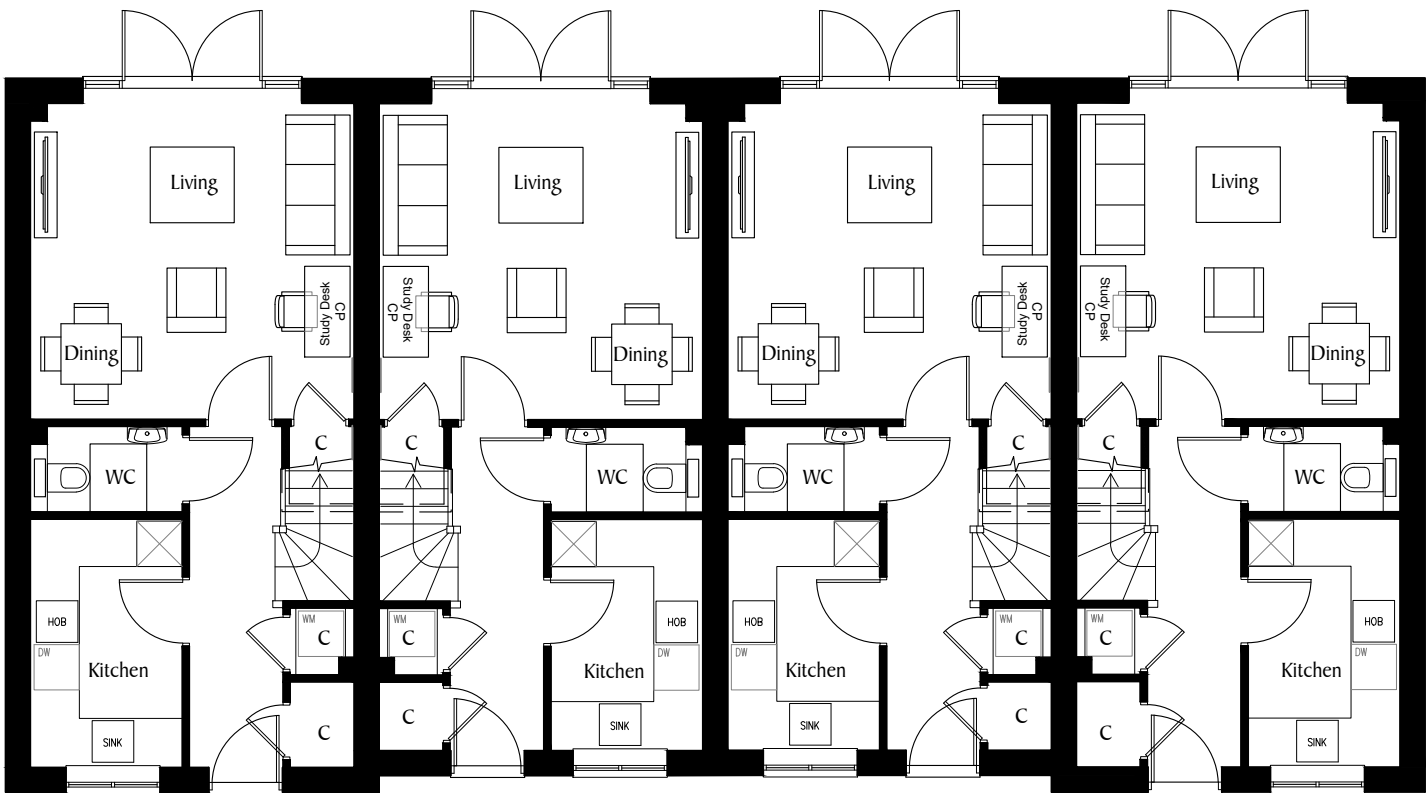

M2.2(ex) Plot 115      M2.2 Plot 116      M2.2 Plot 117      M2.2(ex) Plot 118

Ground Floor

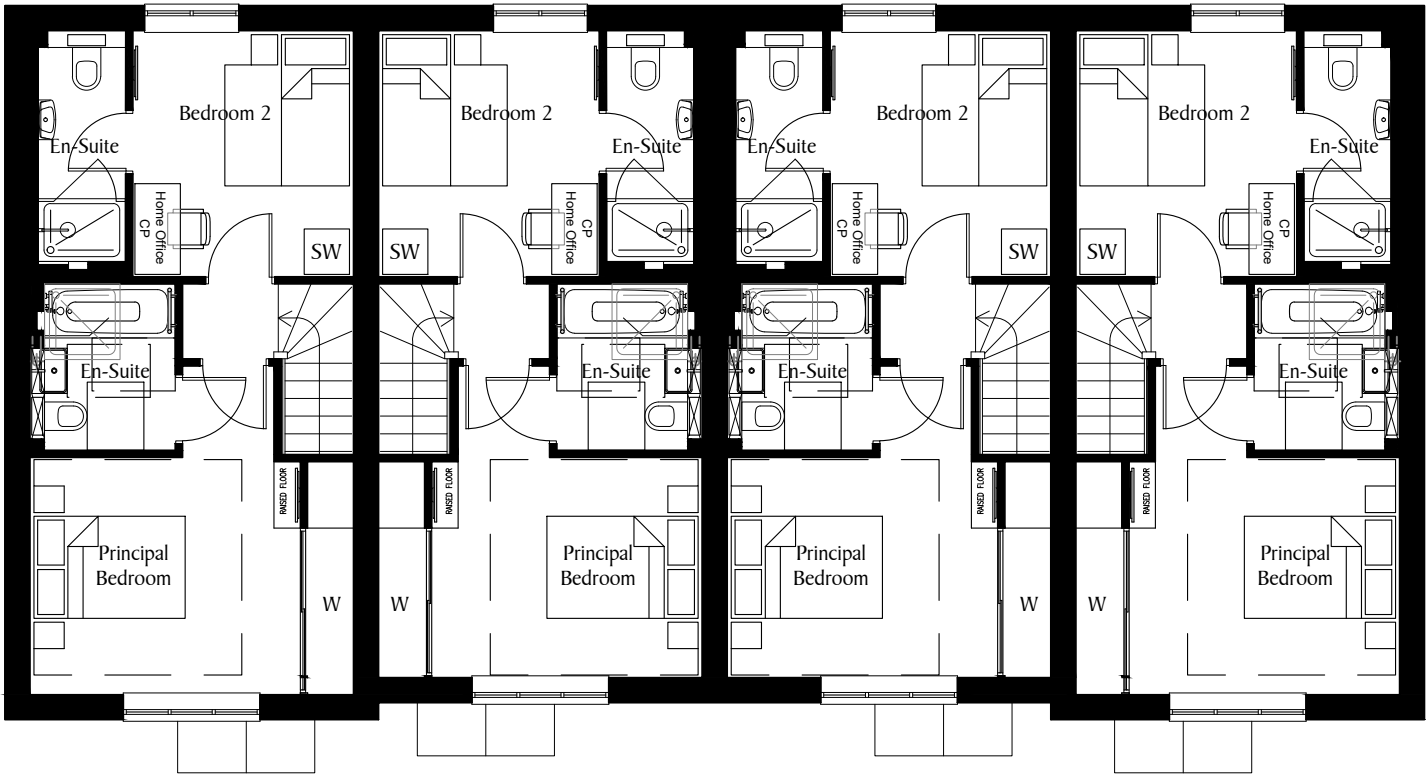

M2.2(ex) Plot 115      M2.2 Plot 116      M2.2 Plot 117      M2.2(ex) Plot 118

First Floor