


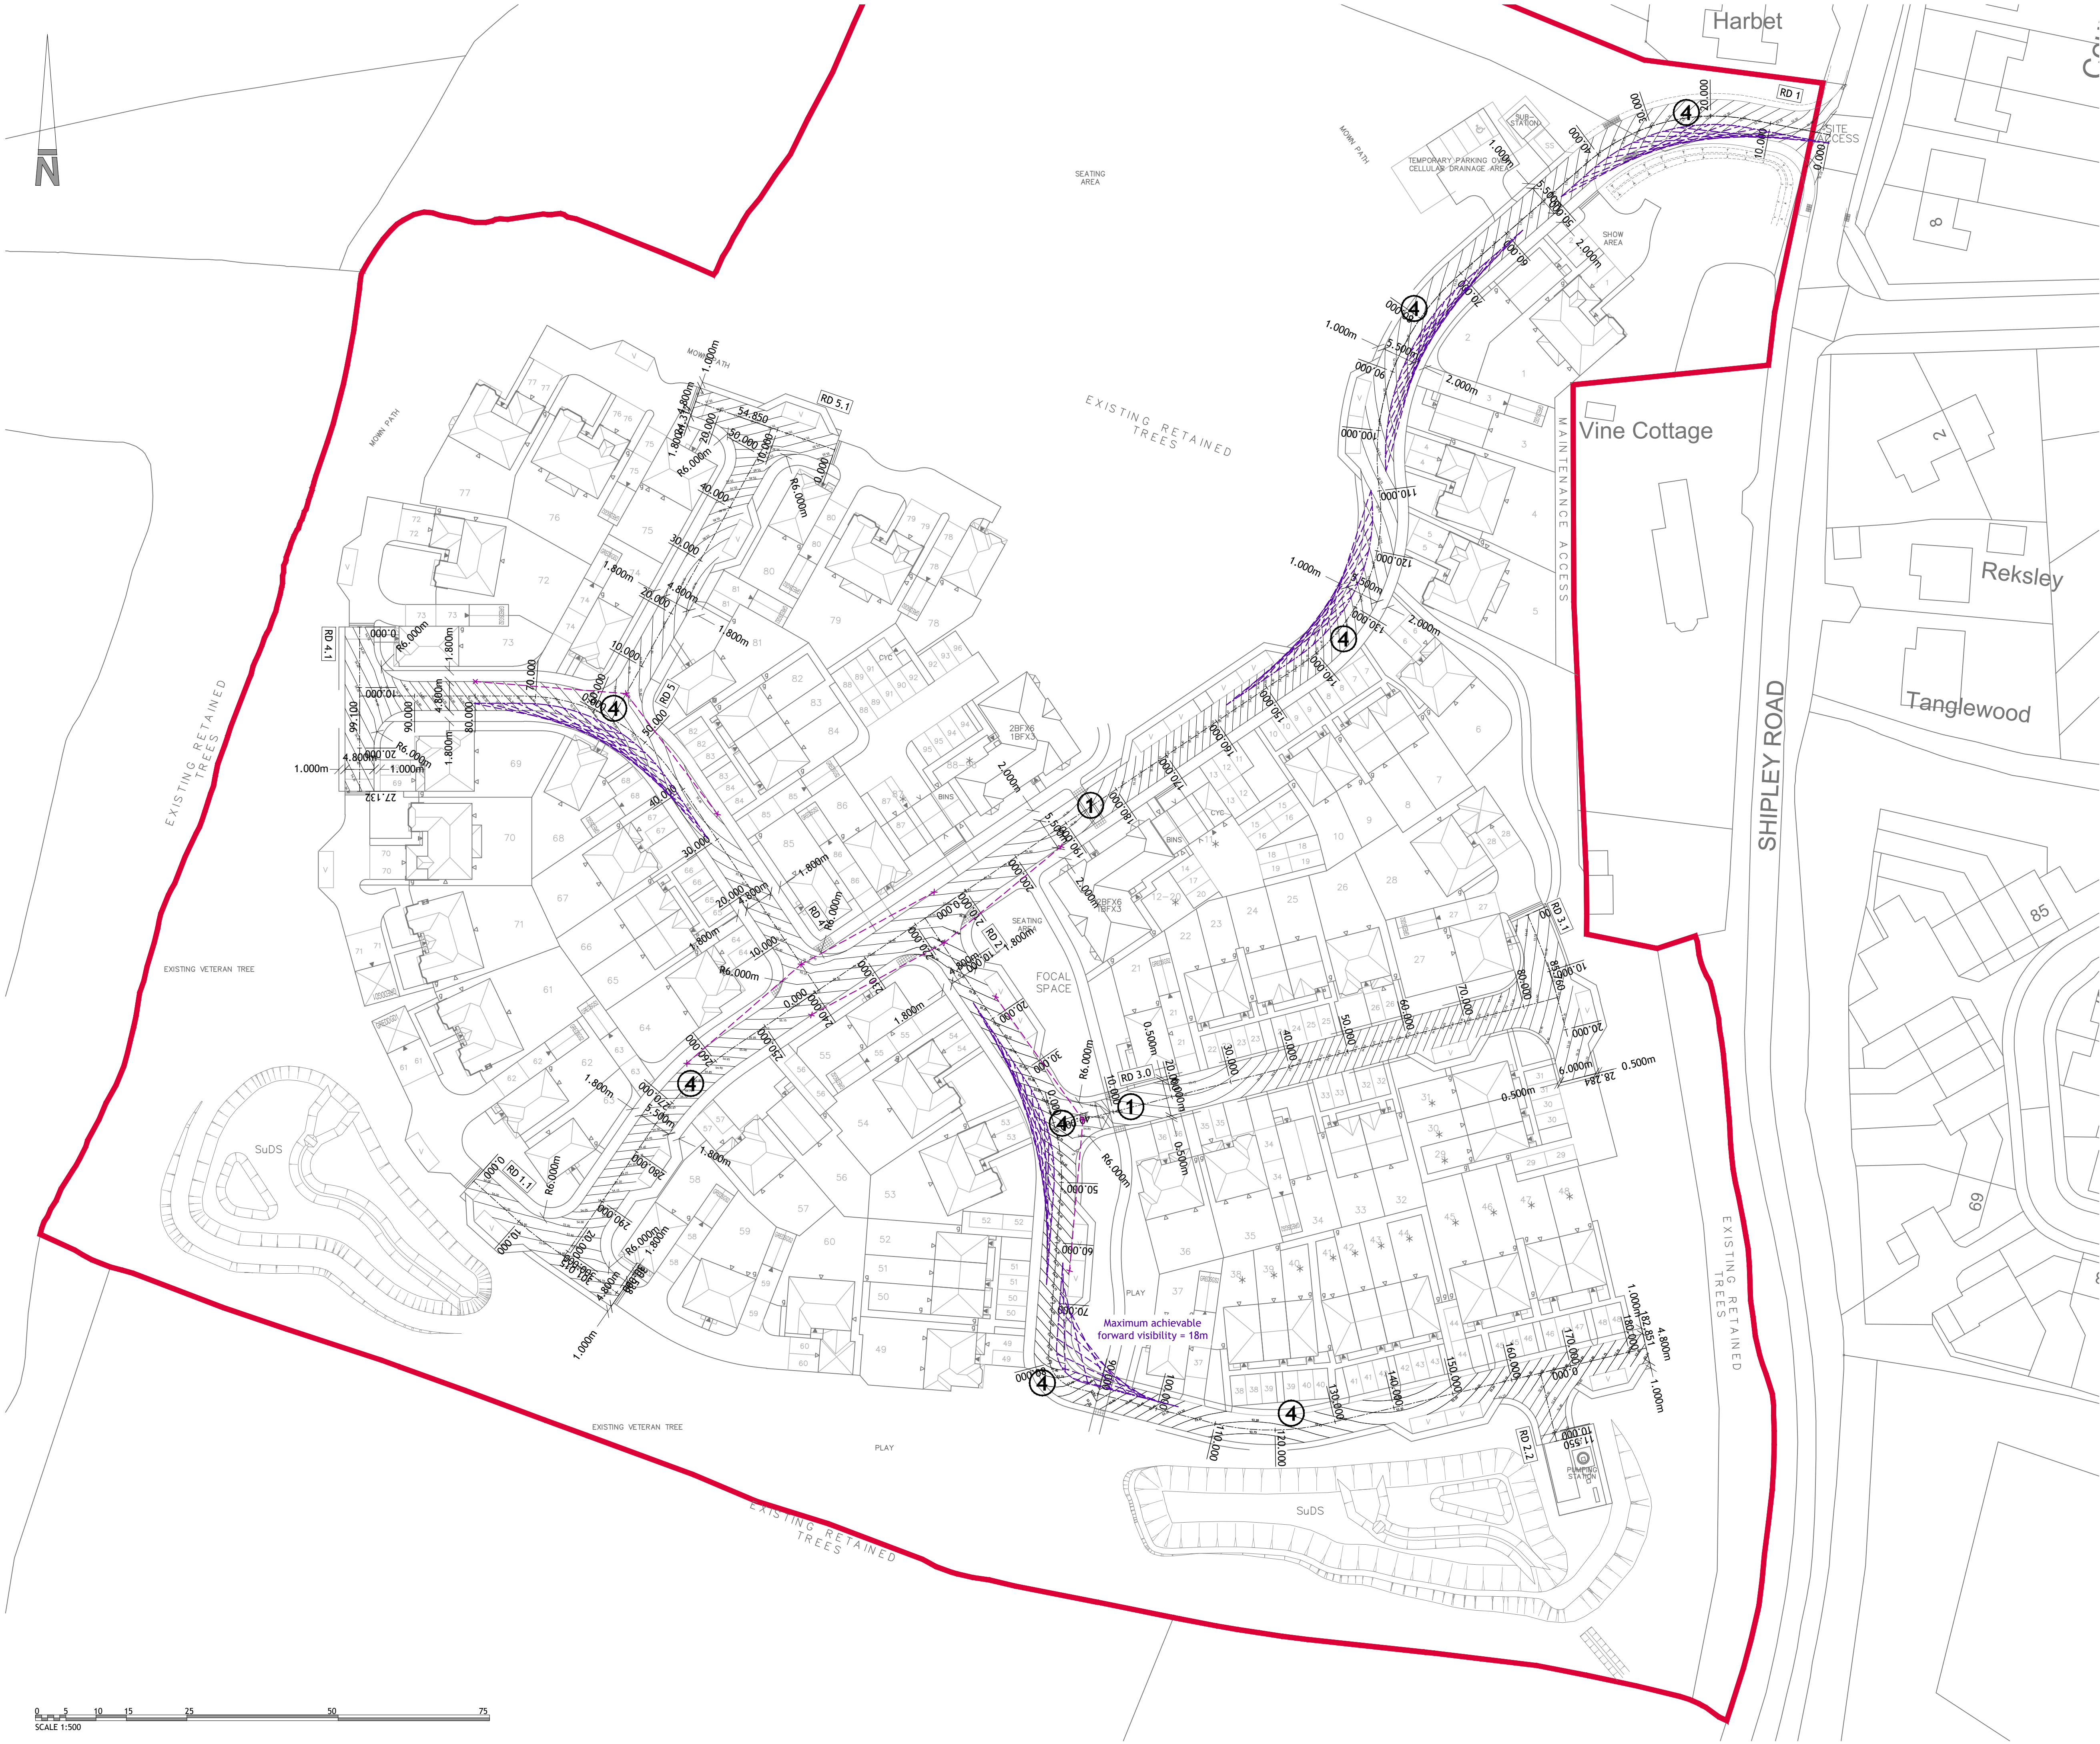

- NOTES**
- Contractors must check all dimensions on site. Only figured dimensions are to be worked from. Discrepancies must be reported to the Architect or Engineer before proceeding. © This drawing is copyright.
 - All plans and drawings are drawn true to stated scales and can be used for the purpose of planning only. Responsibility is not accepted for errors made by others in scaling from this drawing.
 - Reproduced from OS Sitemap ® by permission of Ordnance Survey on behalf of The Controller of His Majesty's Stationery Office. © Crown copyright. All rights reserved. Licence number 100007126.
 - All works to be in accordance with West Sussex County Council Highway Design Guide.

- KEY**
- Application Boundary
 - 20mph junction visibility splay (2.4m x 25.0m)
 - 20mph forward visibility splay (25.0m)
- Traffic calming features as catagorised in TSRGD Chapter 3 2019, to be provided a maximum spacing of 70m for a 20mph Zone**
- 1 Road hump (8.7.1.a)
 - 2 Pedestrian refuge (8.7.1.c)
 - 3 Variation of carriageway width (8.7.1.d)
 - 4 Horizontal bend in carriageway (8.7.1.e)
 - 5 Road marking (8.7.1.g)
 - 6 Proposed road sign (8.7.1.f)

A	UPDATED TO INCLUDE PLANNING LAYOUT	REV A	SH	PK	18.05.26
REV	DESCRIPTION	DRN	CHD	DATE	
PRELIMINARY	INFORMATION				TENDER
CONSTRUCTION	AS BUILT				

SCALE	1:500 @ A1	DATE	SEPTEMBER 2025
-------	------------	------	----------------

DRAWN	AM	CHK	PK
-------	----	-----	----

DRAWING NO.	19711-RSFH-5-SK001	REV	A
-------------	--------------------	-----	---

TITLE	RASCALS FARM SOUTHWATER
-------	----------------------------

DETAILS	HIGHWAY GEOMETRY PLAN
---------	-----------------------

 **Woods Hardwick**
Architecture | Engineering | Planning | Surveying

BEDFORD : HEAD OFFICE
15-17 Goldington Road,
Bedford, MK40 3NH.
T: +44 (0) 1234 268862

BIRMINGHAM
Fort Dunlop, Fort Parkway,
Birmingham, B24 9FD.
T: +44 (0) 121 6297784

LONDON
77 New Cavendish Street, London, W1W 6XB | T: +44 (0) 204 5481104

ONLINE: mail@woodshardwick.com | woodshardwick.com

PLEASE CONSIDER THE ENVIRONMENT BEFORE PRINTING THIS DRAWING

