


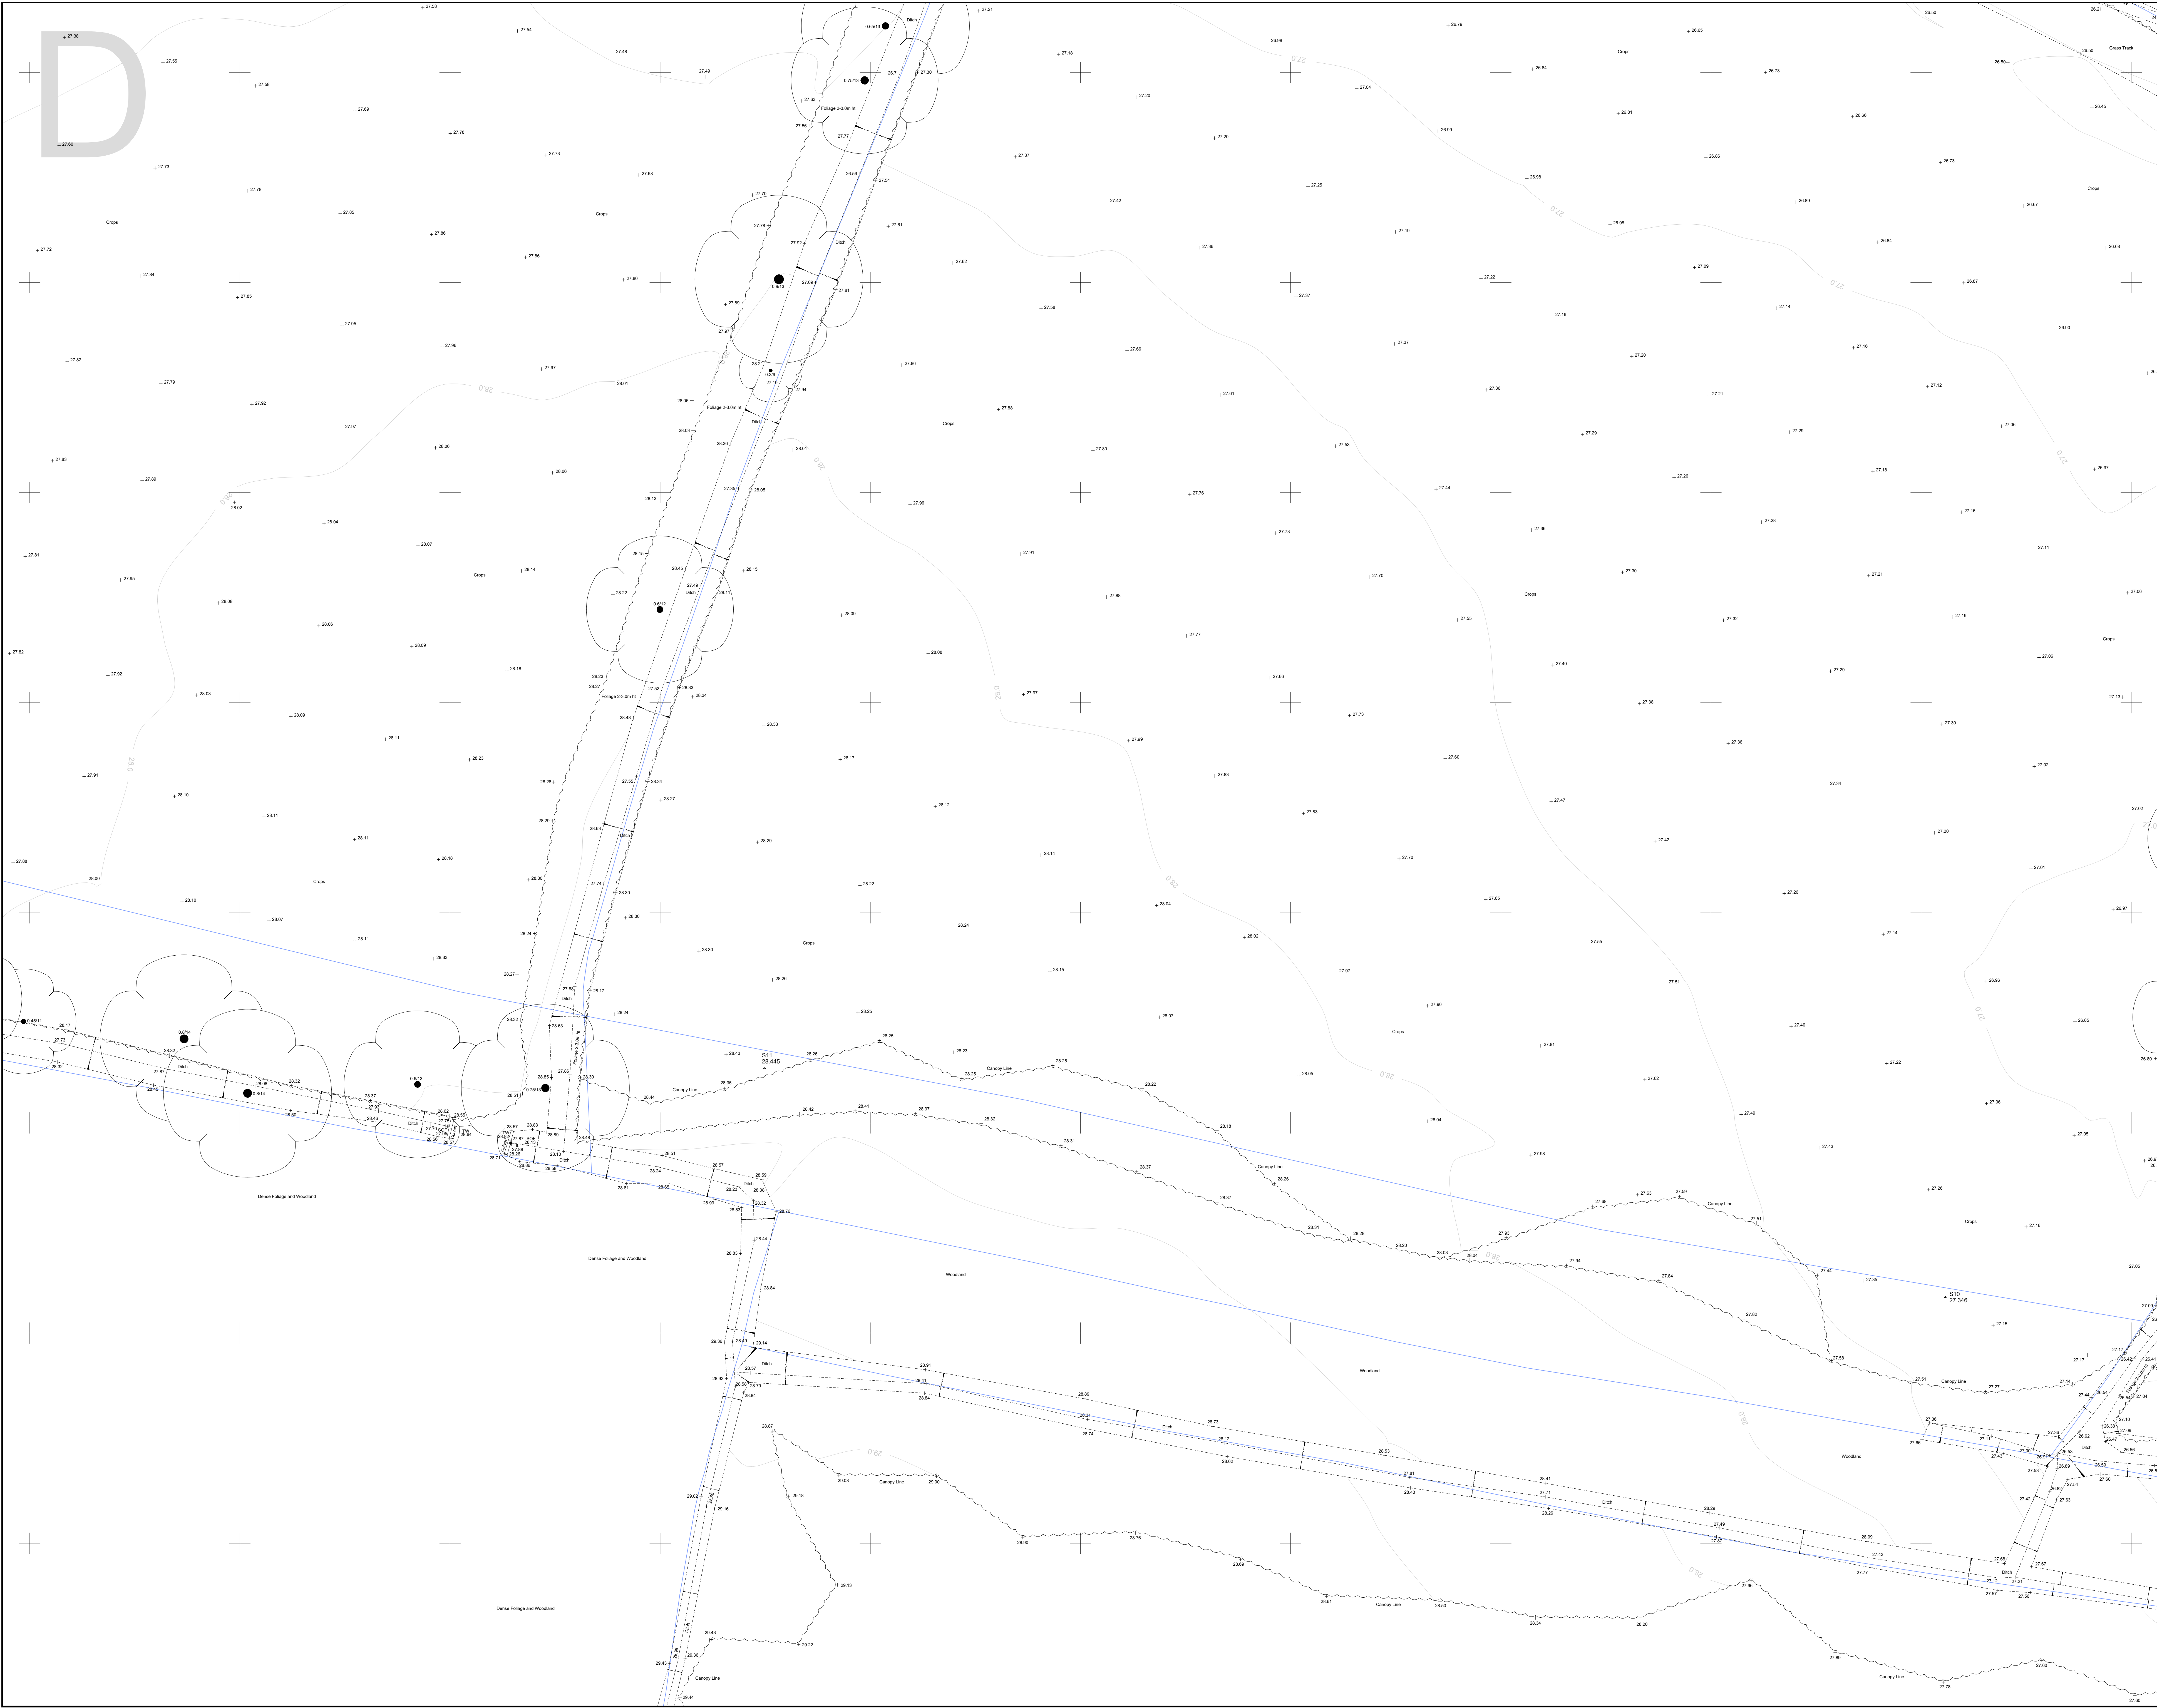

Sheet Layout

21355-100-A	21355-100-B
21355-100-C	21355-100-D
21355-100-E	21355-100-F
21355-100-G	21355-100-H
21355-100-I	21355-100-J

Grid

N

W E

S

LEGEND

BANKING

BUSHES & HEDGES

TREES

GATES

WALL

BUILDING

OPEN BODE BUILDING

GLASS ROOFED

CONTOURS

ABBREVIATIONS (WHERE APPLICABLE)

ARCH HEAD HEIGHT	AHH	MARKER	MKR
ARCH SPRINGER HEIGHT	AHS	MONITORING WELL	MW
ARCH SPRINGER LEVEL	ASL	NOTICE BOARD	NB
AIR VALVE	AV	OVERHEAD WIRE	OW
BED LEVEL	BL	PARKING METER	PM
BELGIAN BEACON	BB	ROOF LEVEL	RL
BOLLARD	B	ROAD SIGN	RS
BRITISH TELECOM BOX	BTB	ROOF EYE	RE
BRITISH TELECOM MANHOLE	BTMH	RETAINING WALL	RTW
BROWWORK	BRW	RAIN WATER PIPE	RWP
BLUE STOP	BS	SURFACE VALVE	SV
CABLE T.V.	CATV	STOP COOK	SC
CABLE & NARROW	CN	SCOFF LEVEL	SCL
COLUMN	CL	STRUCTURAL SLAB LEVEL	SSL
CONCRETE POST	CP	THRESHOLD LEVEL	TL
EAVES LEVEL	EAV	SOL AND VENT PIPE	SVP
ELECTRICAL COVER	EC	TELEPHONE CALL BOX	TCP
ELECTRICITY CONTROL BOX	ECB	TOP OF KERB	TK
ELECTRICITY POLE	EP	TURNPILE	TP
ER	ER	TOP OF WALL	TW
FINISHED FLOOR LEVEL	FLL	UNABLE TO LIFT	UL
FLOOR BED	FB	UNABLE TO SURVEY	US
FIRE HYDRANT	FH	VENT PIPE	VP
FLOOR LEVEL	FL	WATER LEVEL	WL
FLAG STAFF	FS	WATER METER	WM
GAS VALVE	GV	WATER PIPE	WP
GULLY	G	WATER TANK	WT
GATE STOP	GS	WATER VALVE	WV
INSPECTION COVER	IC		
INVERT LEVEL	L		
LAMP POST	LP		

FENCES

BARBED WIRE FENCE	BWF	LANCH LAP FENCE	LLF
CORRUGATED IRON FENCE	CIF	METAL RAILING FENCE	MRF
CLOSE BOARD FENCE	CBF	POST AND RAIL FENCE	PRF
CHAIN LINK FENCE	CLF	POST AND RAIL FENCE	PRF
CHESTNUT PALING FENCE	CPF	POST AND RAIL FENCE	PRF
FENCE POST	FP	STEEL PALISADE SECURITY FENCE	SPSF
INTERLOCKED FENCE	IF	TUBULAR STEEL RAIL FENCE	TSRF
IRON RAILING FENCE	IRF		

Notes:

Grid and levels relate to OS GPS Active Network.
Sheet is North orientated unless stated.

OS Data shown blue for context only. (OS Licence 100022432).

Maltby Surveys Ltd

2 QUEENS ROAD
HAYWARDS HEATH
WEST SUSSEX
RH16 1EB
Tel: 01444 416246
Fax: 01444 417697
E-Mail: ML6@maltbysurveys.com
WebSite: http://www.maltbysurveys.com

SURVEYED JS

DRAWN JS

CHECKED AKM

BELLWAY HOMES LTD

SCALE

1/200 (A0 Sheet)

Church Lane, Ashington RH20 3JX

TOPOGRAPHICAL SURVEY

Job No	Rev	Drawing Number
21/355		21/355/100/D

Date: December 2021