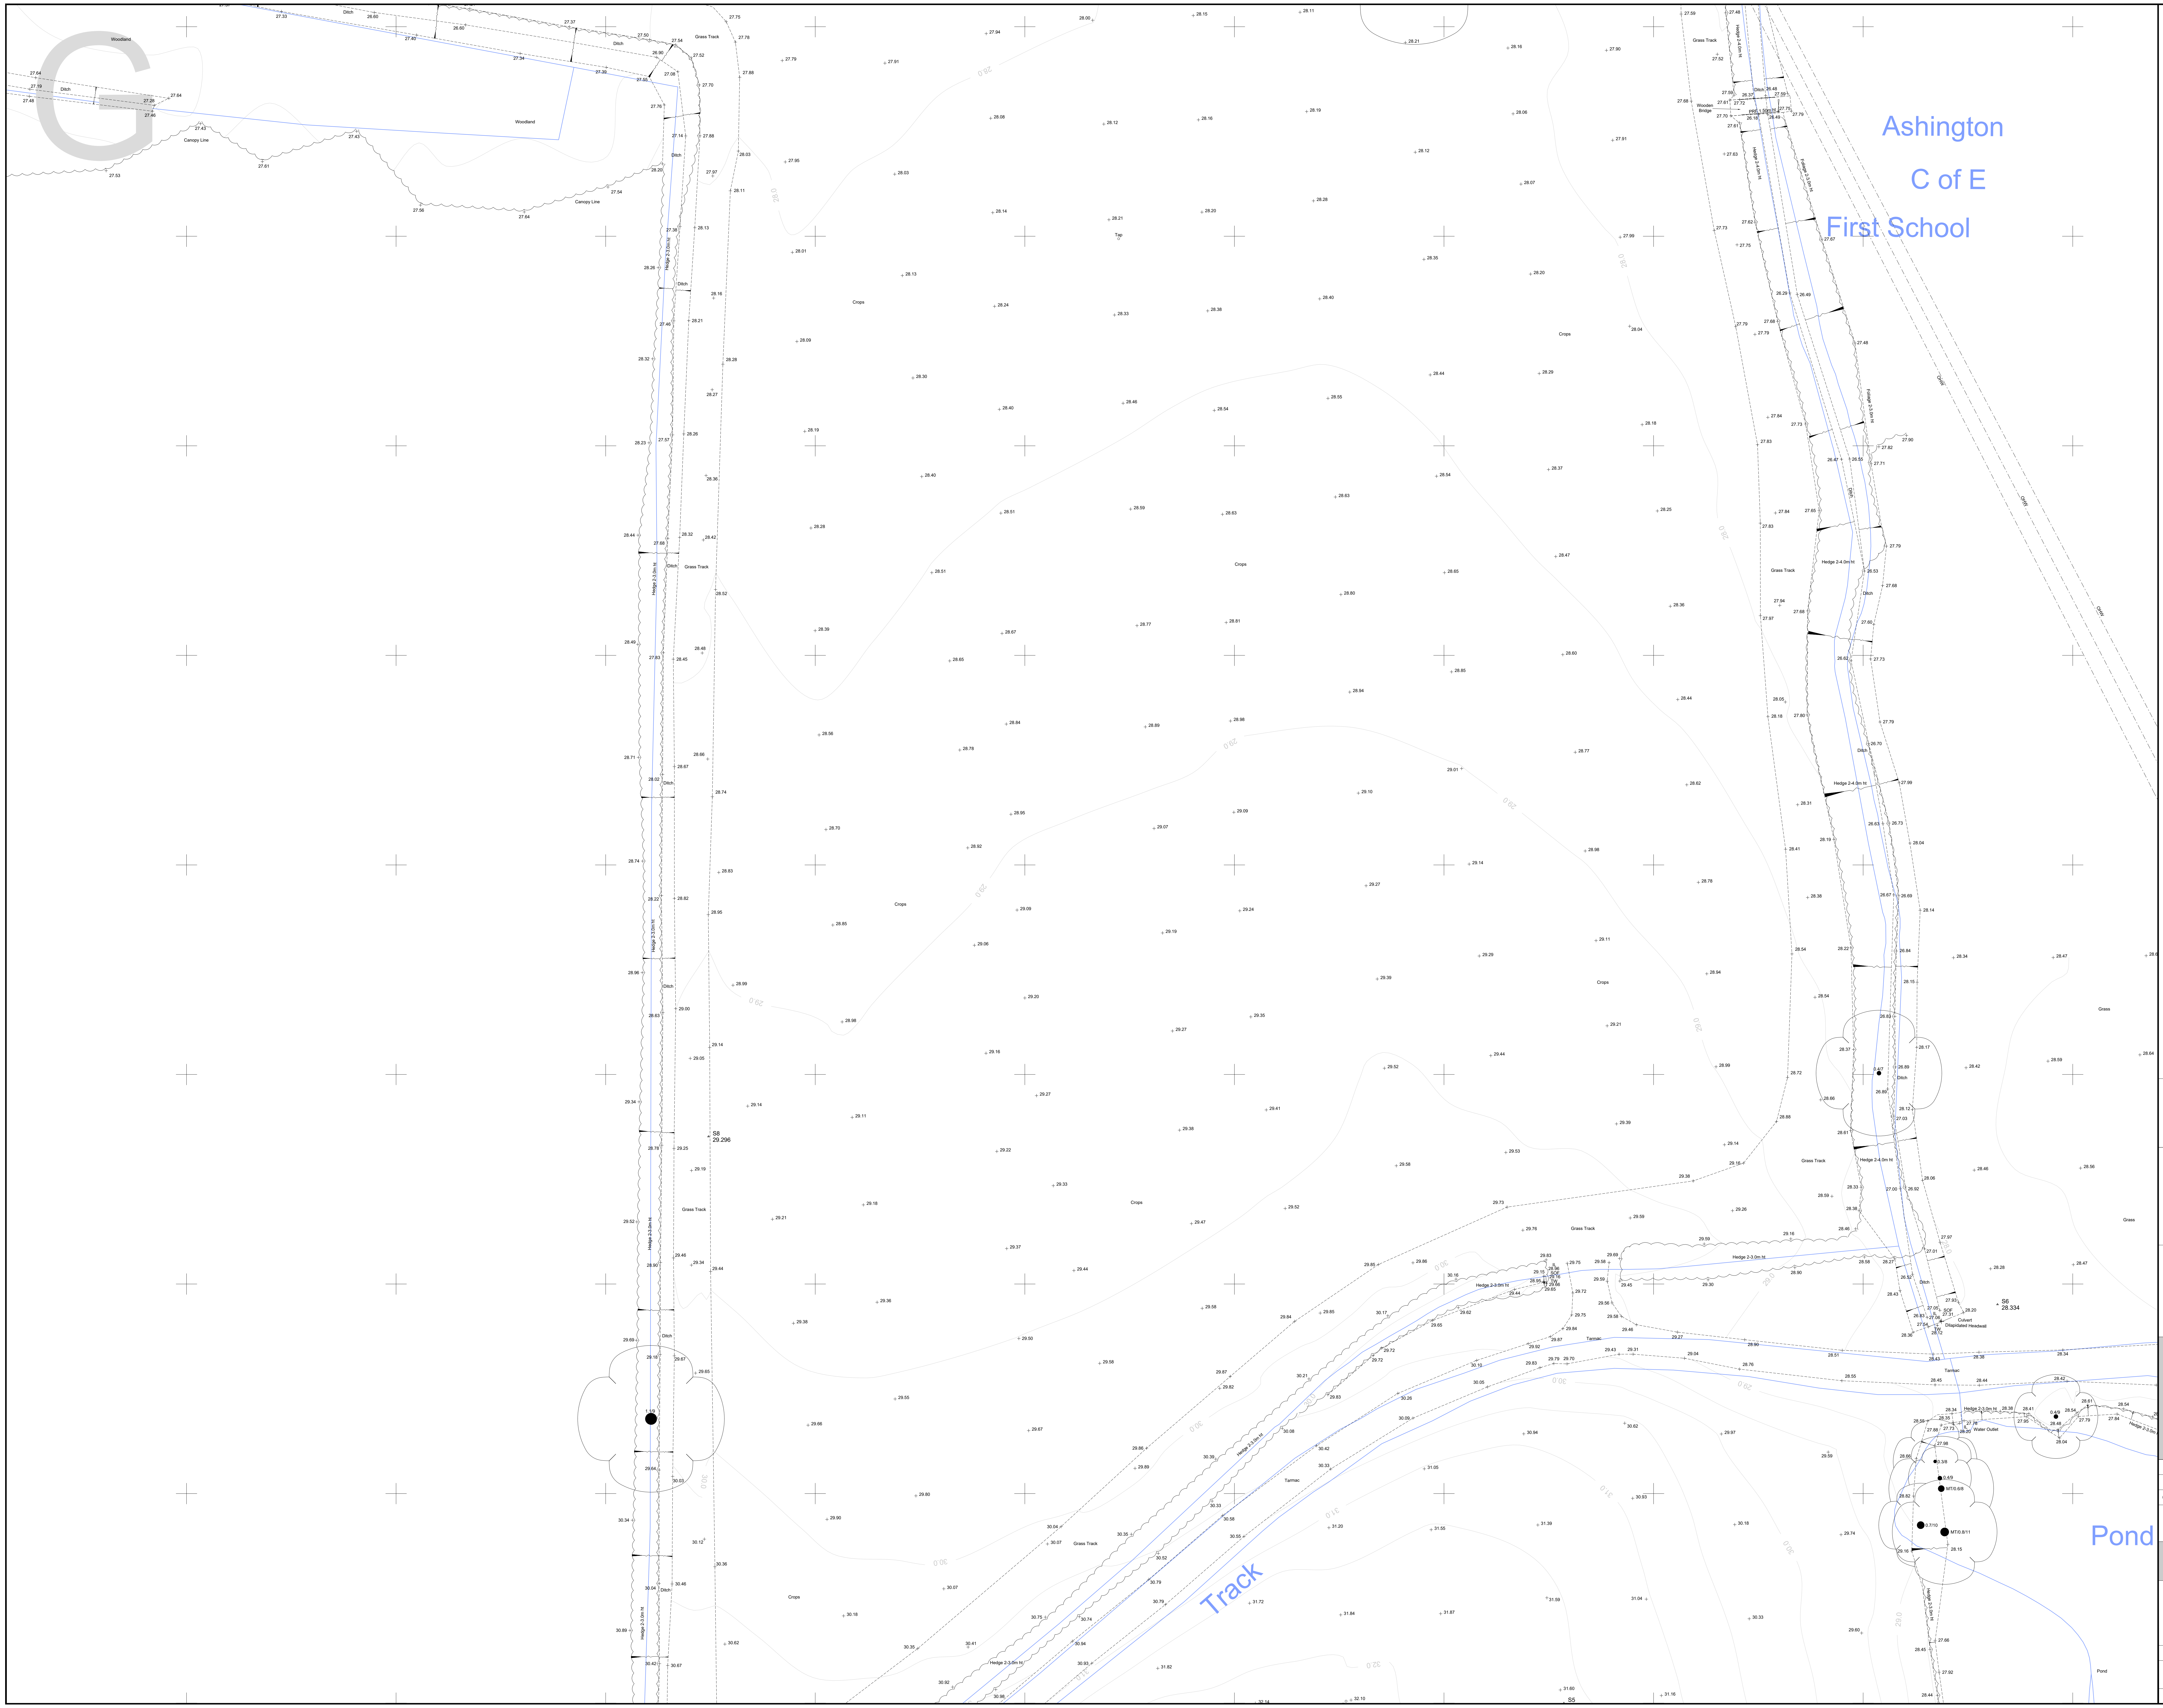

Sheet Layout

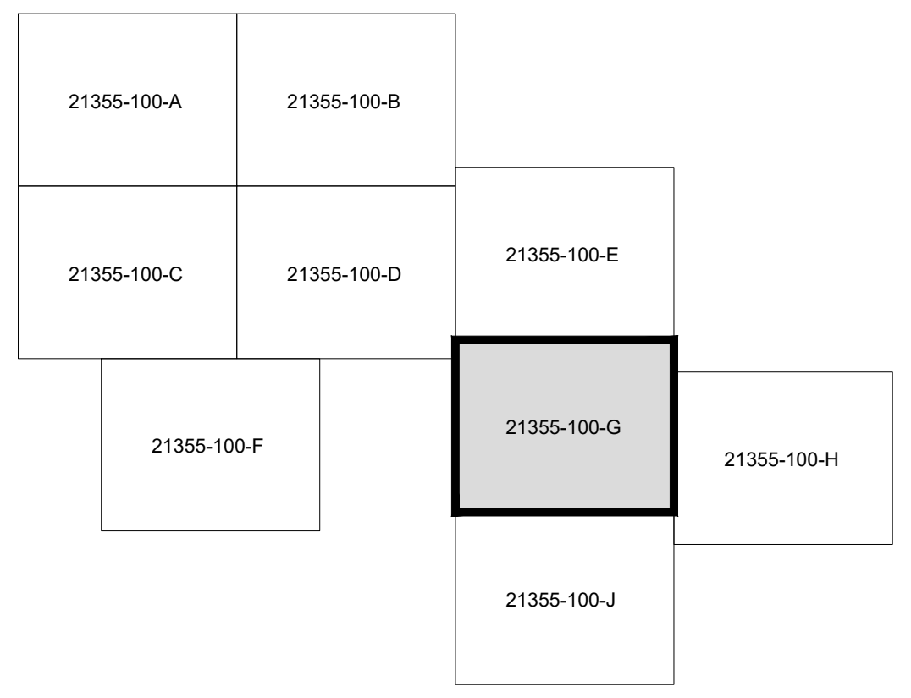

Grid

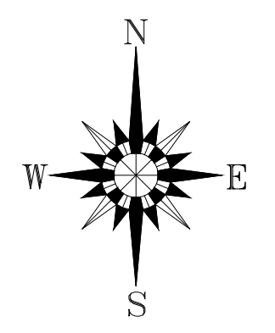

LEGEND

BANKING (Top / Bottom)

BUSHES & HEDGES

TREES

MT / 3T / 0.2 / 6

Multiple Trunks / No of Trunks / Dia of Bole / Height of Tree

NOTE:- SPREADS AND HEIGHTS ARE INDICATIVE ONLY

GATES (Single / Double)

WALL — 0.23w — Width drawn to scale

BUILDING

OPEN SIDED BUILDING

GLASS ROOFED

CONTOURS — 25.50

ABBREVIATIONS (WHERE APPLICABLE)

ARCH HEAD HEIGHT	AHH	MARKER	MKR
ARCH HEAD LEVEL	AHL	MONITORING WELL	MW
ARCH SPRINGER HEIGHT	ASH	NOTICE BOARD	NB
ARCH SPRINGER LEVEL	ASL	NAME PLATE	NP
AIR VALVE	AV	OVERHEAD WIRES	OHW
BED LEVEL	BL	PARKING METER	PM
BELISHA BEACON	BB	RIDGE LEVEL	RID
BOLLARD	B	ROOF LEVEL	RL
BRITISH TELECOM BOX	BTB	ROAD SIGN	RS
BRITISH TELECOM MANHOLE	BTMH	RODDING EYE	RE
BRICKWORK	BKWK	RETAINING WALL	RTW
BUS STOP	BS	RAIN WATER PIPE	RWP
CABLE TV	CATV	SLUICE VALVE	SV
COVER LEVEL	CL	STOP COCK	SC
CABLE MARKER	CM	SOFFIT LEVEL	SOF
COLUMN	Col	STRUCTURAL SLAB LEVEL	SSL
CONCRETE POST	CP	TREE STUMP	ST
EAVES LEVEL	EAV	SOIL AND VENT PIPE	SVP
ELECTRICAL COVER	ELEC	THRESHOLD LEVEL	THL
ELECTRICITY CONTROL BOX	ECB	TELEGRAPH POLE	TP
ELECTRICITY POLE	EP	TELEPHONE CALL BOX	TCB
EARTH ROD	ER	TOP OF KERB	TK
FLOWER BED	FB	TURNSTILE	TS
FINISHED FLOOR LEVEL	FFL	TRAFFIC LIGHT	TL
FIRE HYDRANT	FH	TOP OF WALL	TW
FLOOR LEVEL	FL	UNABLE TO LIFT	UTL
FLAG STAFF	FS	UNABLE TO SURVEY	UTS
GAS PIPE	GP	VENT PIPE	VP
GAS VALVE	GV	WATER METER	WM
GULLY	G	WATER LEVEL	WL
GATE STOP	GS	WASH OUT	WO
INSPECTION COVER	IC	WASTE PIPE	WP
INVERT LEVEL	IL	WATER TANK	WT
LAMP POST	LP	WATER VALVE	WV

FENCES

BARBED WIRE FENCE	BWF	LARCH LAP FENCE	LLF
CORRUGATED IRON FENCE	CIF	METAL RAILING FENCE	MRF
CLOSE BOARD FENCE	CBF	POST AND CHAIN FENCE	PCF
CHAIN LINK FENCE	CLF	PICKET FENCE	PIF
CHESTNUT PALING FENCE	CPF	POST AND RAIL FENCE	PRF
FENCE POST	FPO	POST AND WIRE FENCE	PWF
INTERWOVEN FENCE	IWF	STEEL PALISADE SECURITY FENCE	SPSF
IRON RAILING FENCE	IRF	TUBULAR STEEL RAIL FENCE	TSRF

REV.	NOTES	DWN	DATE
A	---	---	--/----

QMS ISO 9001 REGISTERED

A MEMBER OF THE THE SURVEY ASSOCIATION

QMS ISO 14001 REGISTERED

Notes:

Grid and levels relate to OS GPS Active Network.
Sheet is North orientated unless stated.

OS Data shown blue for context only. (OS Licence 100022432).

Maltby Surveys Ltd

2 QUEENS ROAD
HAYWARDS HEATH
WEST SUSSEX
RH16 1EB
Tel: 01444 416246
Fax: 01444 417697
E-Mail: MLS@maltbysurveys.com
WebSite: http://www.maltbysurveys.com

SURVEYED JS
DRAWN JS
CHECKED AKM

BELLWAY HOMES LTD

RICS

SCALE
1/200 (A0 Sheet)

Church Lane, Ashington RH20 3JX

TOPOGRAPHICAL SURVEY

Job No	Rev	Drawing Number
21/355		21/355/100/G

Date : December 2021