


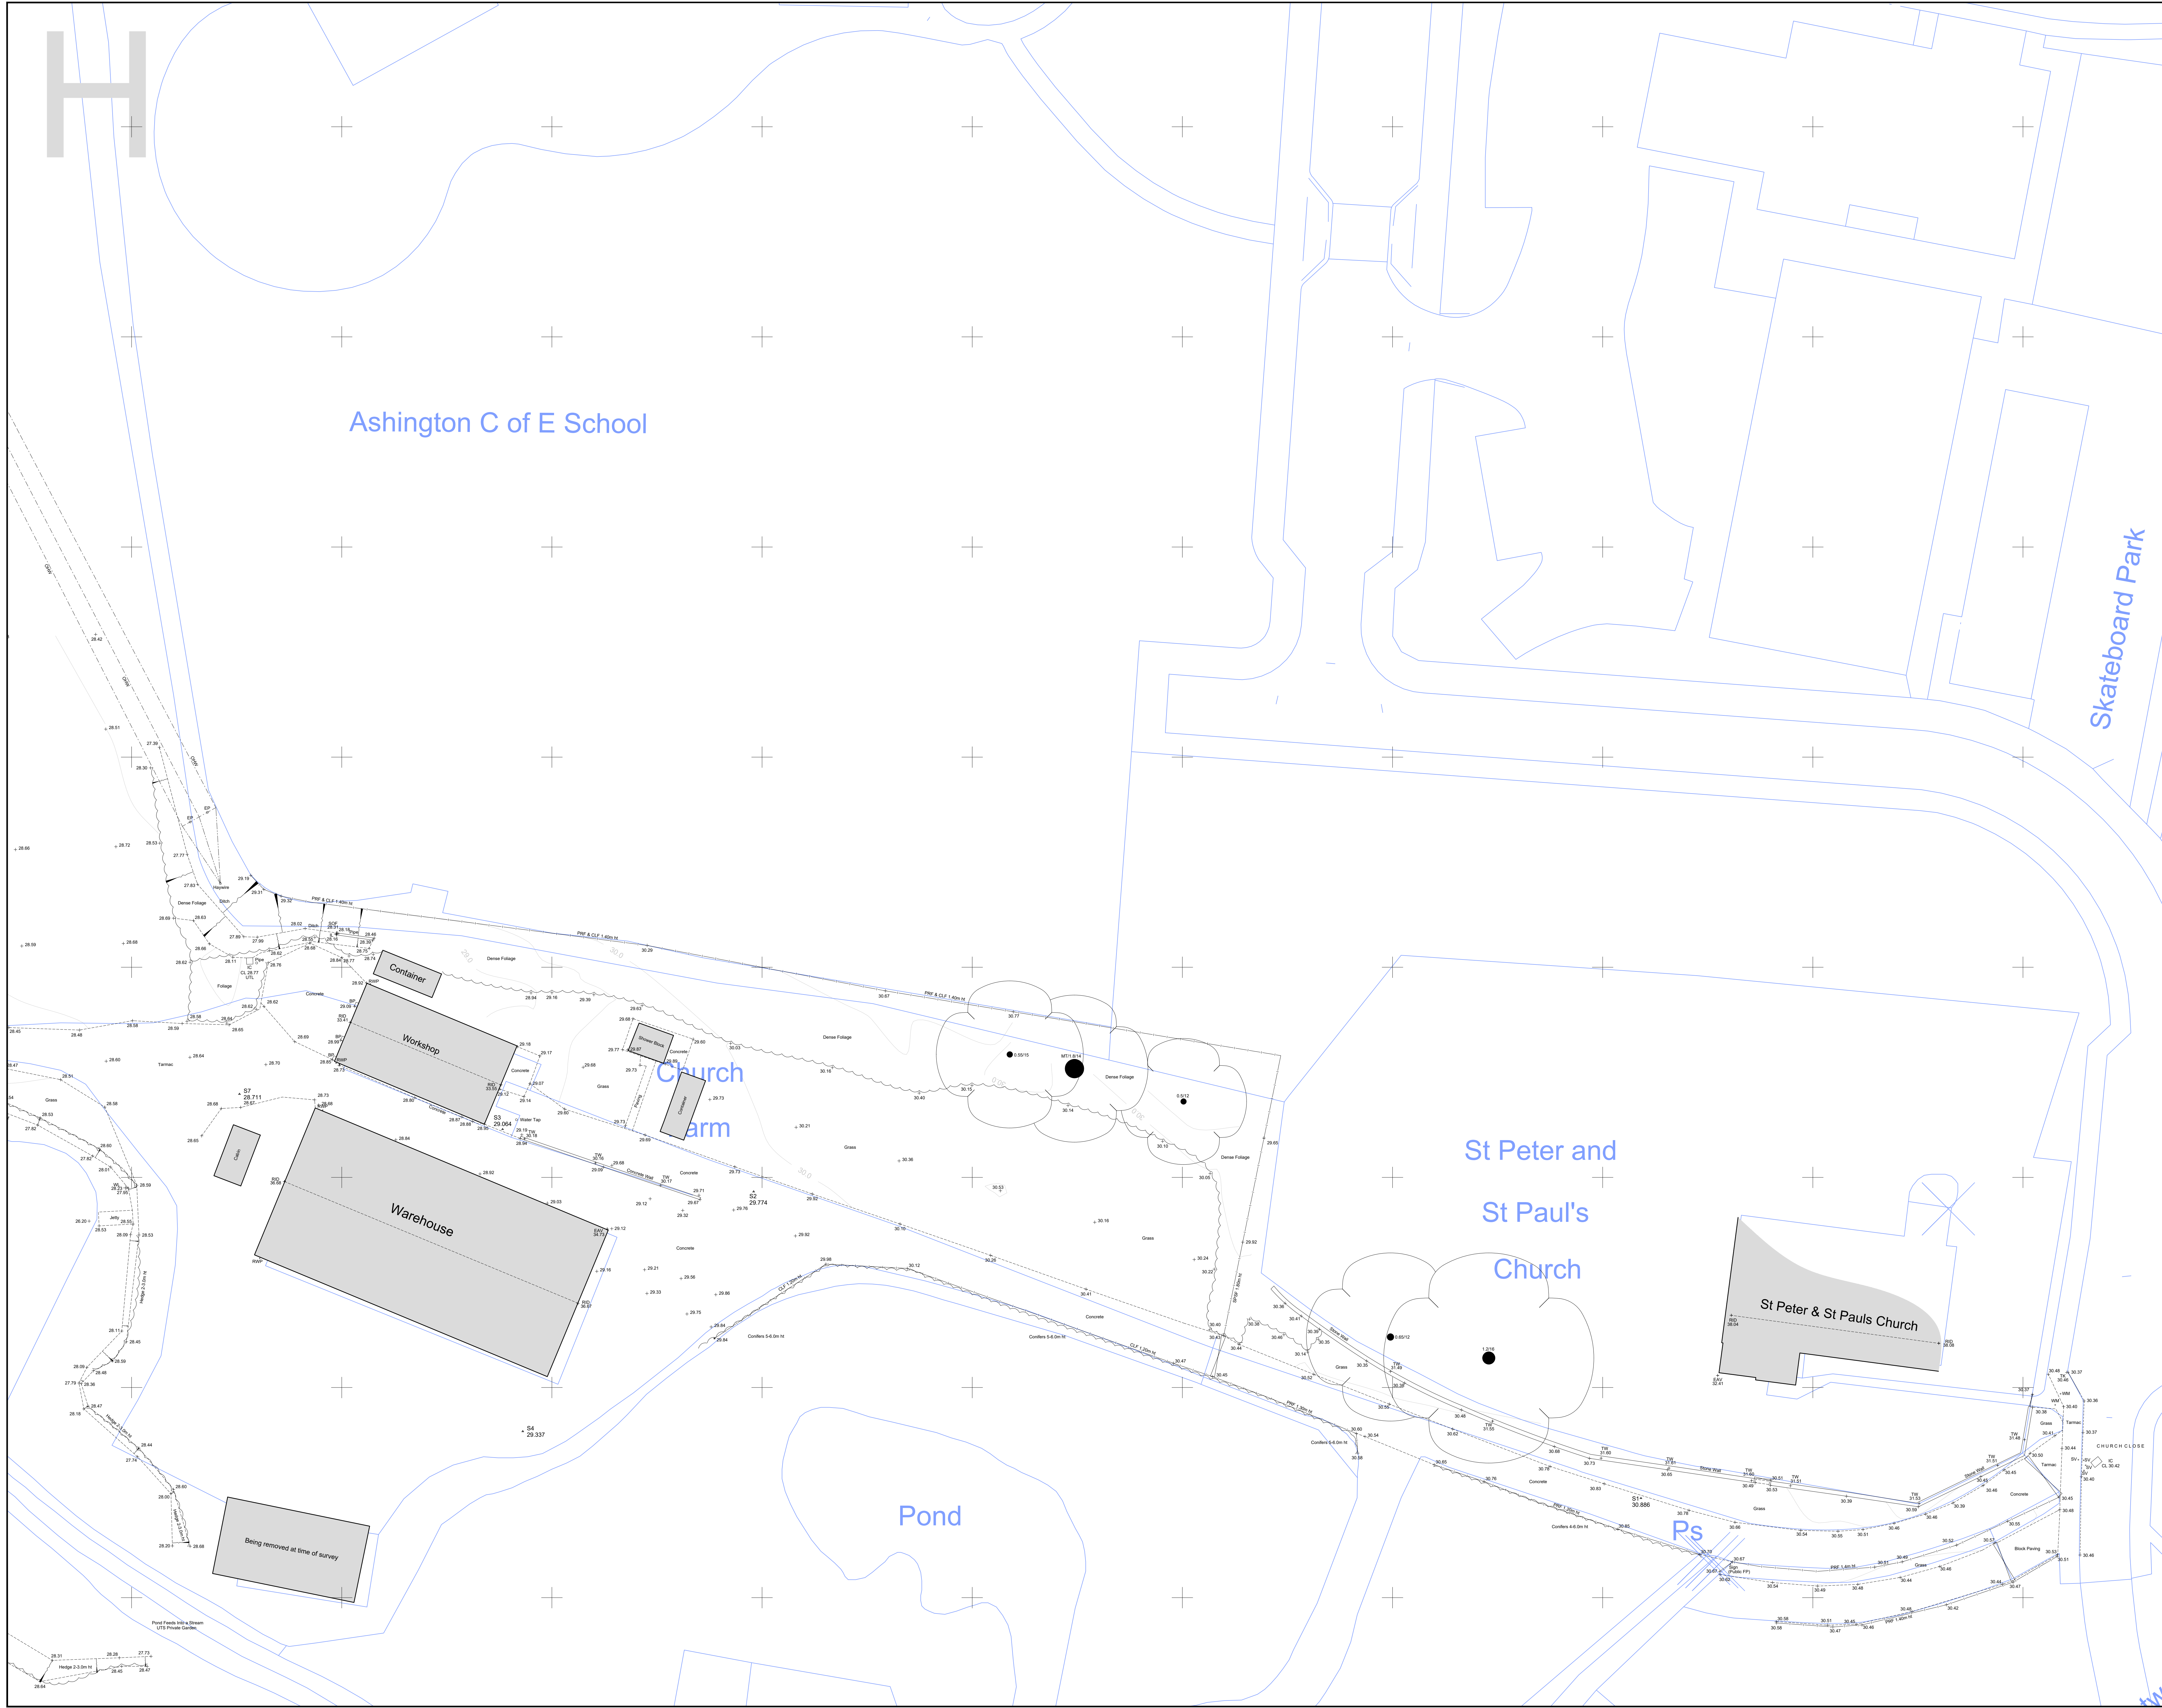

21355-100-A

21355-100-B

21355-100-C

21355-100-D

21355-100-E

21355-100-F

21355-100-G

21355-100-H

21355-100-I

21355-100-J

Grid

N

W

E

S

BANKING

BUSHES & HEDGES

TREES

GATES

MT 1/21 0.2/ 0

NOTE: SPREADS AND HEIGHTS ARE INDICATIVE ONLY

WALL

OPEN BODED BUILDING

GLASS ROOFED

CONTOURS

ABBREVIATIONS (WHERE APPLICABLE)

ARCH HEAD HEIGHT

ARCH SPRINGER HEIGHT

ARCH SPRINGER LEVEL

AIR VALVE

BEL LEVEL

BELISHA BEACON

BOLLARD

BRITISH TELECOM BOX

BRITISH TELECOM MANHOLE

BROWWORK

BLUE STOP

CABLE T.V

CABLE LEVEL

CABLE MANHOLE

COLUMN

CONCRETE POST

EAVES LEVEL

ELECTRICAL COVER

ELECTRICITY CONTROL BOX

ELECTRICITY POLE

EARTH ROD

FLOWER BED

FINISHED FLOOR LEVEL

FIRE HYDRANT

FLOOR LEVEL

FLAG STAFF

GAS PIPE

GAS VALVE

GULLY

GATE STOP

INSPECTION COVER

INVERT LEVEL

LAMP POST

FENCES

BARBED WIRE FENCE

CORRUATED IRON FENCE

CLOSE BOARD FENCE

CHAIN LINK FENCE

CHESTNUT PALING FENCE

FENCE POST

INTERWOVEN FENCE

IRON RAILING FENCE

MARKER

MONITORING WELL

NOTICE BOARD

OVERHEAD WIRES

PARKING METER

ROOF LEVEL

ROAD SIGN

ROOF EYE

RETAINING WALL

RAIN WATER PIPE

SURFACE VALVE

STOP COOK

STRUCTURAL SLAB LEVEL

THRESHOLD LEVEL

TELEPHONE CALL BOX

TOP OF KERB

TURNSTILE

TRAFFIC LIGHT

TOP OF WALL

UNABLE TO LIFT

UNABLE TO SURVEY

VENT PIPE

WATER METER

WATER LEVEL

WATER DUT

WATER PIPE

WATER TANK

WATER VALVE

MKR

MW

NB

CHP

PM

RD

RL

RS

RE

RTV

SV

SC

SF

SBL

ST

SVP

TL

TCL

TK

TS

TV

UTL

UTS

VP

WM

WL

WP

WT

VV

LLF

MRF

PCF

PF

PRF

PWF

SPSF

TSRF

REV.

NOTES

DWN

DATE

QMS

ISO 9001

REGISTERED

QMS

ISO 14001

REGISTERED

Notes:

Grid and levels relate to OS GPS Active Network.

Sheet is North orientated unless stated.

OS Data shown blue for context only. (OS Licence 100022432).

Maltby Surveys Ltd

2 QUEENS ROAD

HAYWARDS HEATH

WEST SUSSEX

RH16 1EB

Tel: 01444 416246

Fax: 01444 417697

E-Mail: ML5@maltbysurveys.com

WebSite: http://www.maltbysurveys.com

SURVEYED

JS

BELLWAY HOMES LTD

DRAWN

JS

CHECKED

AKM

SCALE

1/200 (A0 Sheet)

Church Lane, Ashington RH20 3JX

TOPOGRAPHICAL SURVEY

Job No

Rev

Drawing Number

21/355

21/355/100/H

Date

December 2021