


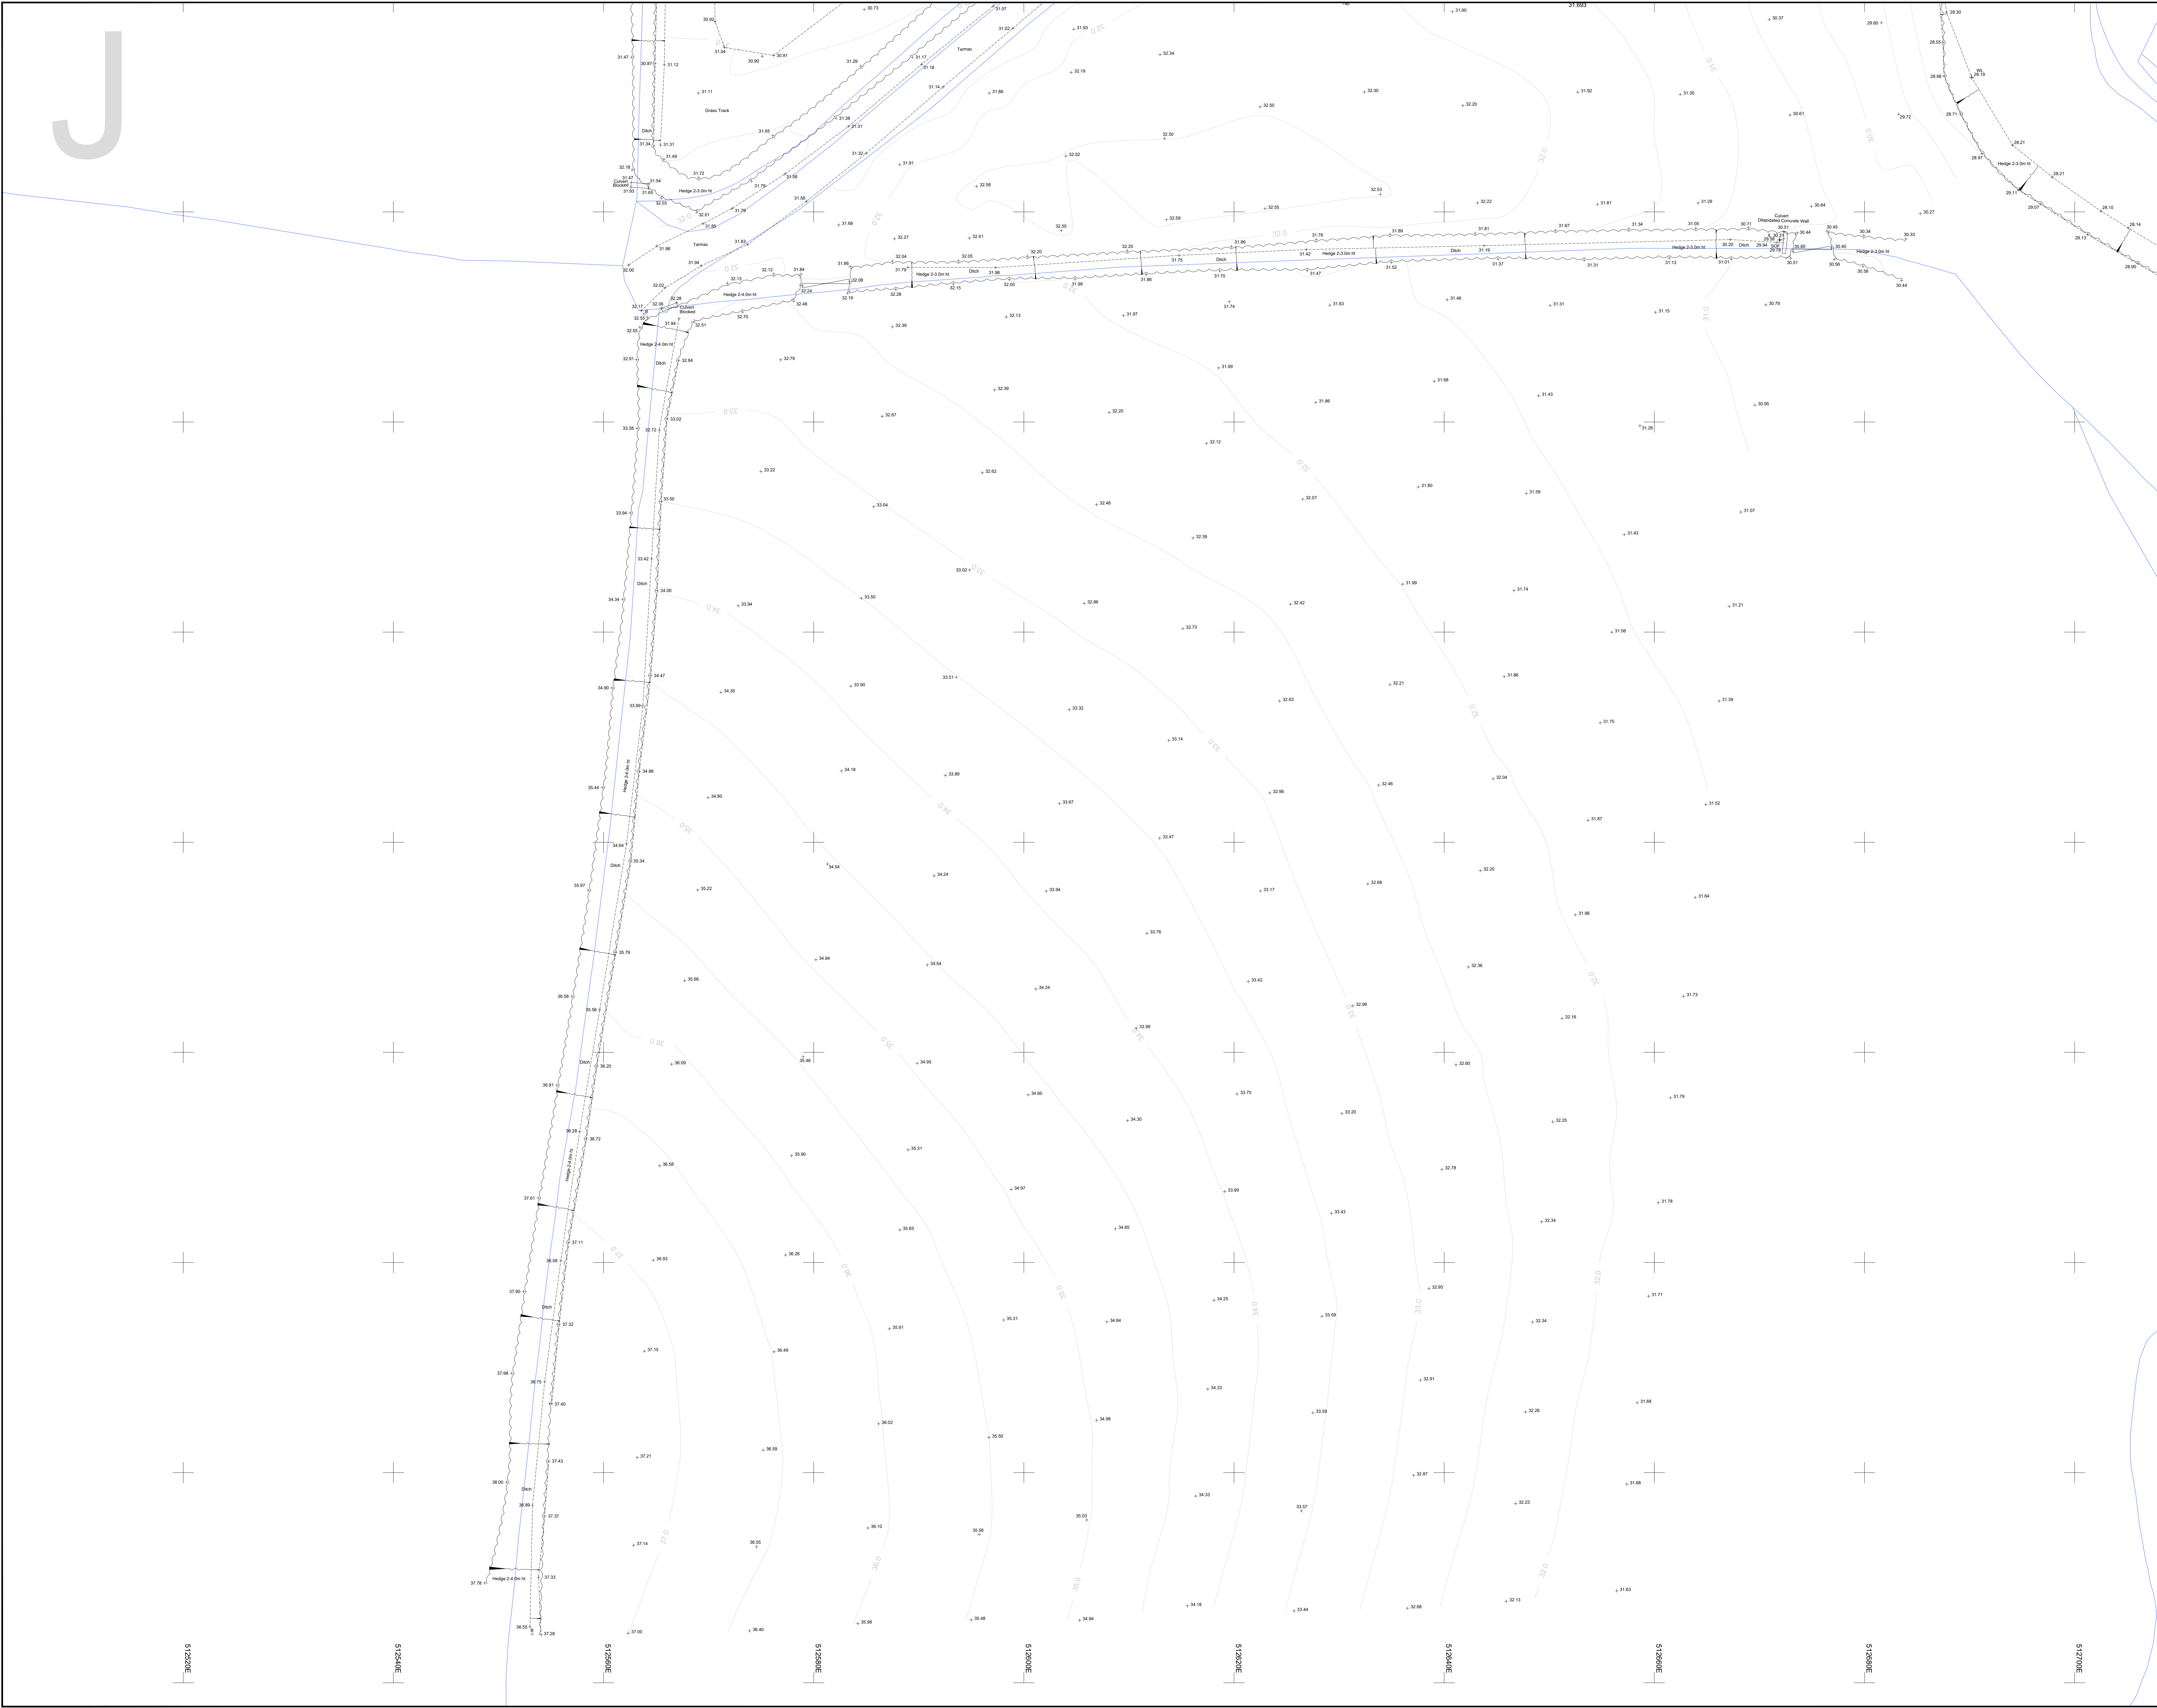

21355-100-A

21355-100-B

21355-100-C

21355-100-D

21355-100-E

21355-100-F

21355-100-G

21355-100-H

21355-100-I

21355-100-J

Grid

N

E

S

W

LEGEND

BANKING

BUSHES & HEDGES

TREES

GATES

W11 1/2 1/2 1/2 1/2

NOTE: SPREADS AND HEDGES ARE INDICATIVE ONLY

WALL

OPEN BODE BUILDING

GLASS ROOFED

CONTOURS

ABBREVIATIONS (WHERE APPLICABLE)

ARCH HEAD HEIGHT

ARCH SPRINGER HEIGHT

ARCH SPRINGER LEVEL

AIR VALVE

BELLSIA BEACON

BOLLARD

BRITISH TELECOM BOX

BROWWORK

BLUE STOP

CABLE TV

CABLE NARROW

COLUMN

CONCRETE POST

EAVES LEVEL

ELECTRICAL COVER

ELECTRICITY CONTROL BOX

ELECTRICITY POLE

ER

FINISHED FLOOR LEVEL

FIRE HYDRANT

FLOOR LEVEL

FLAG STAFF

GAS VALVE

GULLY

GATE STOP

INSPECTION COVER

INVERT LEVEL

LAMP POST

MARKER

MONITORING WELL

NOTICE BOARD

NAME PLATE

OVERHEAD WIRE

PARKING METER

ROOF LEVEL

ROAD SIGN

ROOFING EYE

RETAINING WALL

RAIN WATER PIPE

SURFACE VALVE

STOP COOK

SOFT LEVEL

STRUCTURAL SLAB LEVEL

THRESHOLD LEVEL

TELEGRAPH POLE

TELEPHONE CALL BOX

TOP OF KERB

TURNSTILE

TRAFFIC LIGHT

TOP OF WALL

UNABLE TO SURVEY

VENT PIPE

WATER METER

WATER LEVEL

WATER PIPE

WATER TANK

WATER VALVE

FENCES

BARBED WIRE FENCE

CORRUGATED IRON FENCE

CLOSE BOARD FENCE

CHAIN LINK FENCE

CHESTNUT PALING FENCE

FENCE POST

INTERLOCKED FENCE

IRON RAILING FENCE

BWP

CLP

CFF

PPF

PWF

WPF

WSP

WV

LLF

MRF

PCF

PPF

PWF

SPSF

TSPF

REV.

NOTES

DWN

DATE

ISO 9001 REGISTERED

THE SURVEY ASSOCIATION

ISO 14001 REGISTERED

Notes:

Grid and levels relate to OS GPS Active Network.

Sheet is North orientated unless stated.

OS Data shown blue for context only. (OS Licence 100022432).

Maltby Surveys Ltd

2 QUEENS ROAD
HAYWARDS HEATH
WEST SUSSEX
RH16 1EB
Tel: 01444 416246
Fax: 01444 417697
E-Mail: MSL@maltbysurveys.com
WebSite: http://www.maltbysurveys.com

SURVEYED

JS

DRAWN

JS

CHECKED

AKM

BELLWAY HOMES LTD

SCALE

1/200 (A0 Sheet)

Church Lane, Ashington RH20 3JX

TOPOGRAPHICAL SURVEY

Job No

Rev

Drawing Number

21/355

21/355/100/J

Date

December 2021