



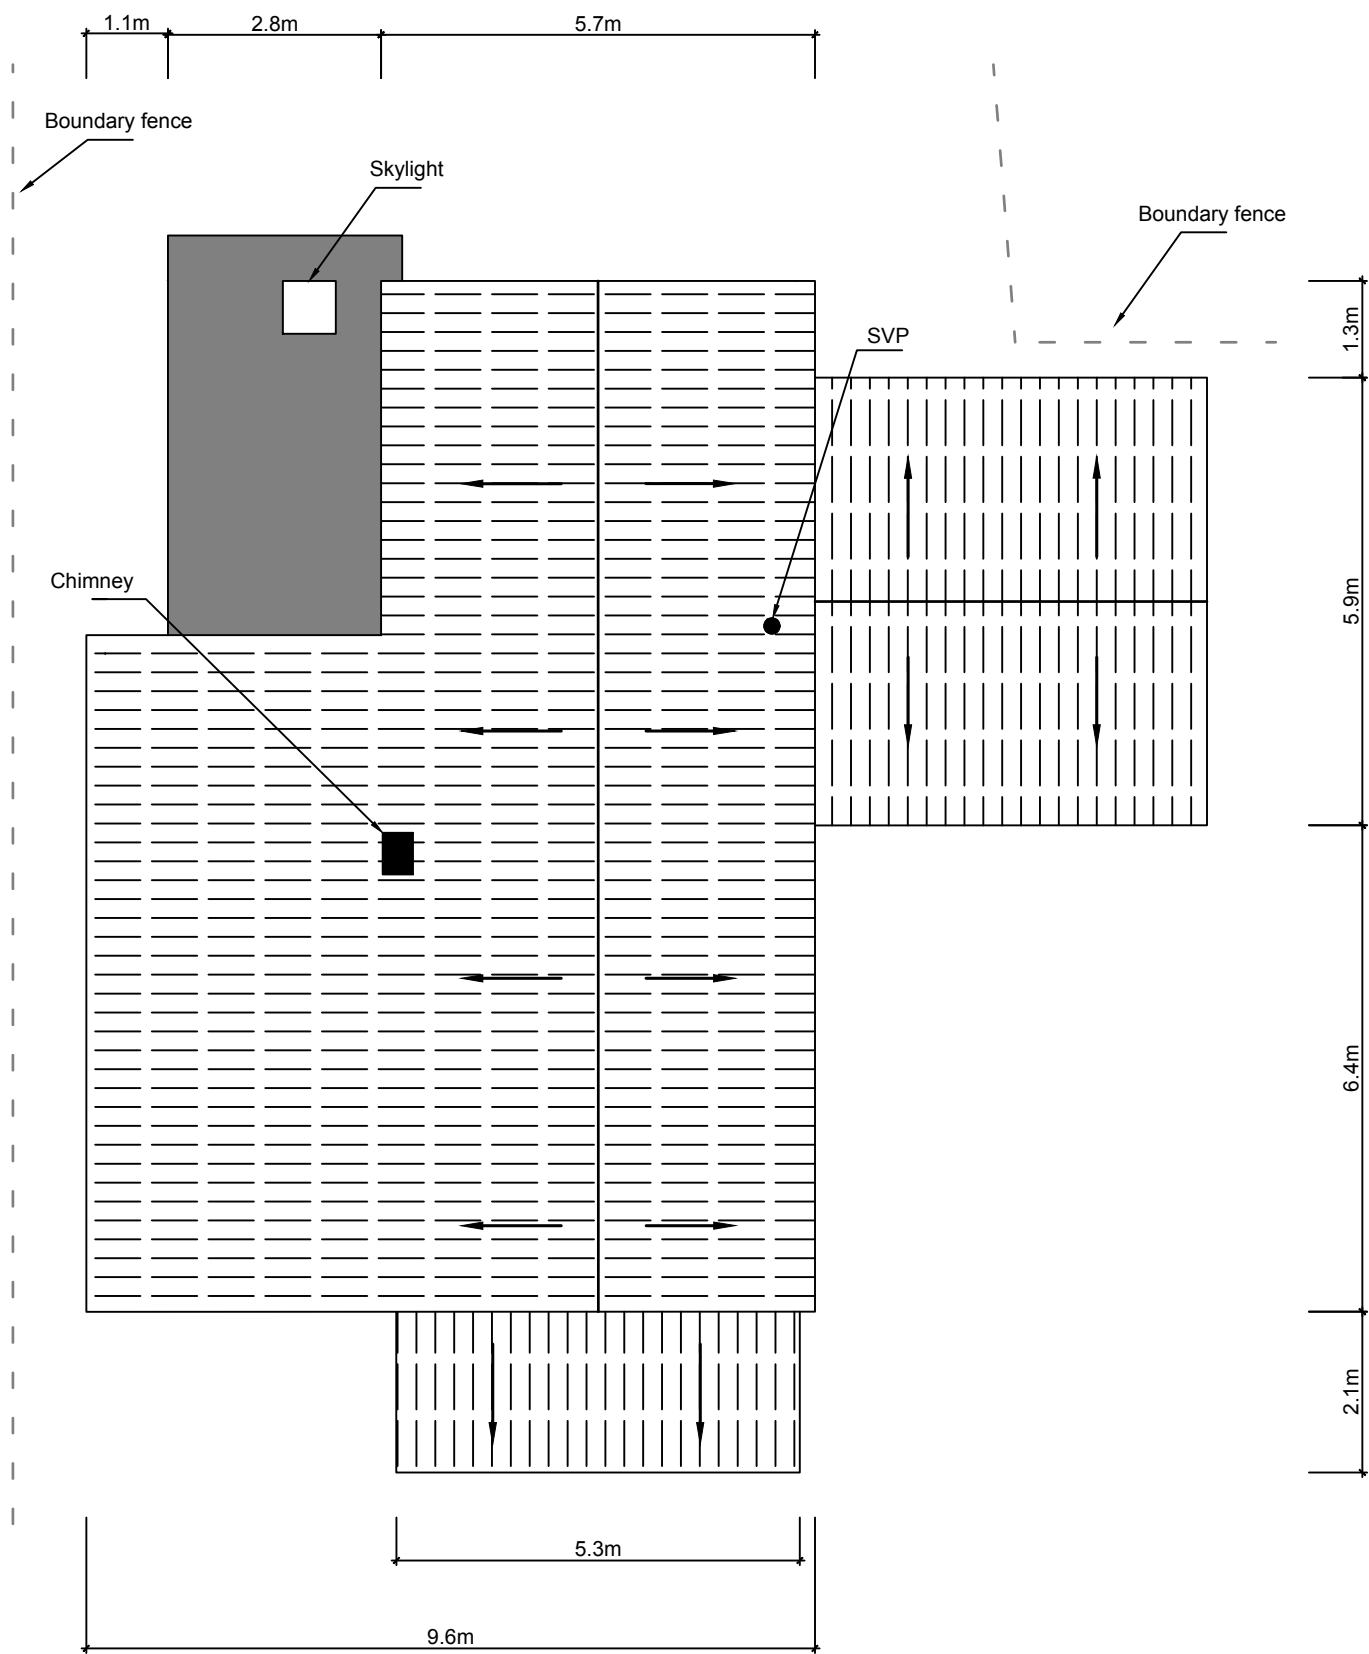

Notes:
Arrows denotes direction of fall.
All dimensions are in metres.

-  Pitch roof
-  Flat roof

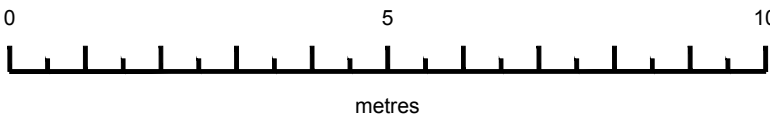

22 Forestfield
RH13 6DZ

Existing Roof Layout
RH136DZ-004