



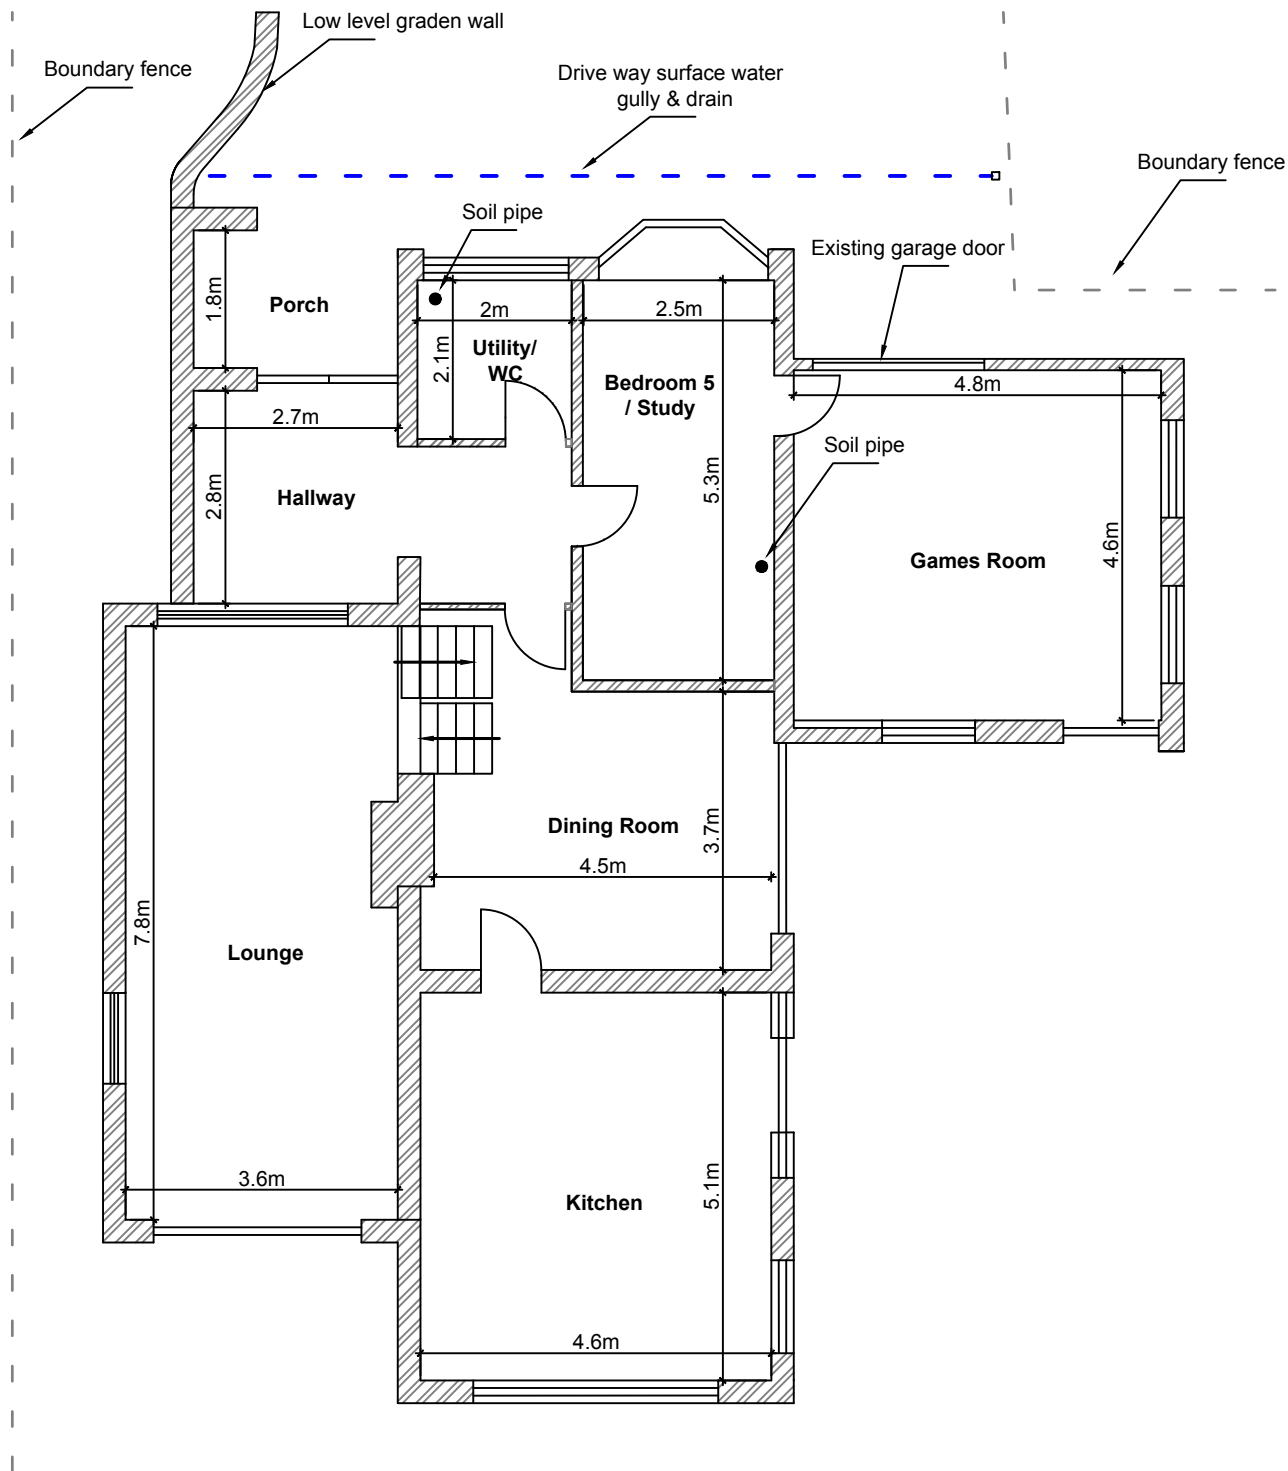

Ground Floor Layout

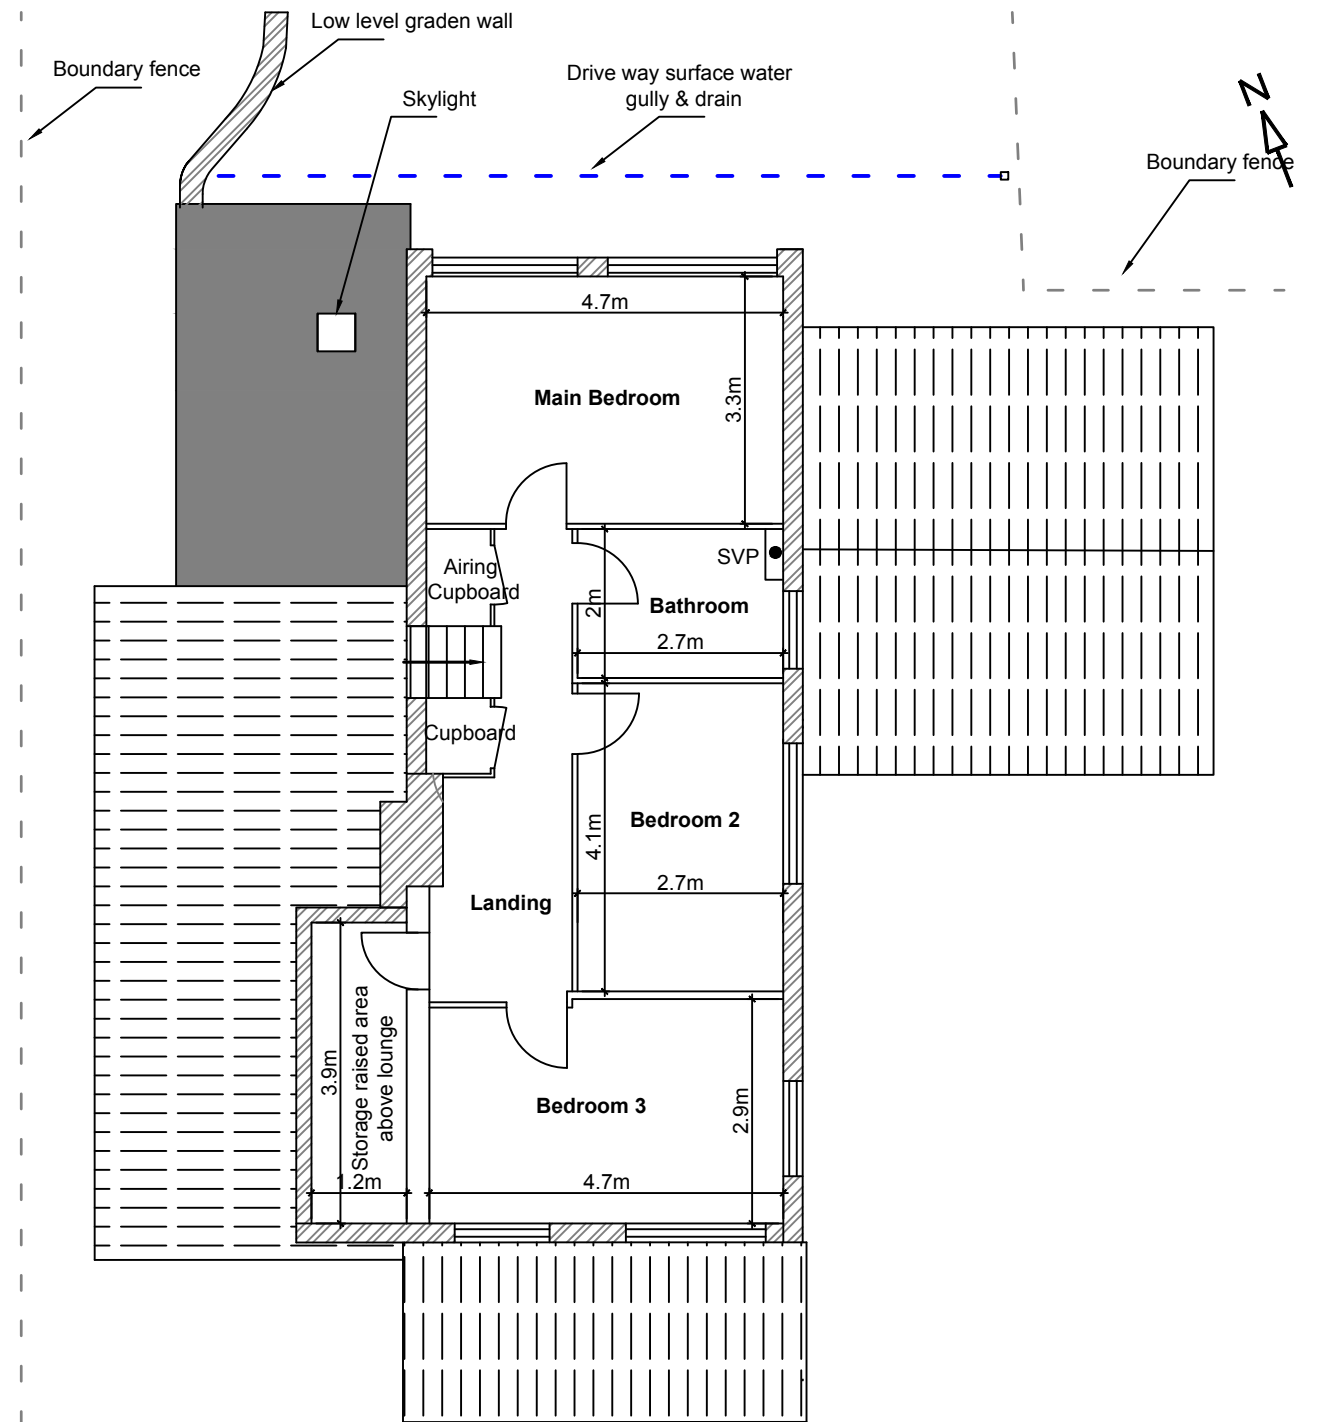

First Floor Layout

- Window
- External door
- Pitch roof
- Flat roof
- Block/ brick walls

Notes:
SVP - Soil Vent Pipe
All dimensions are in metres.

