



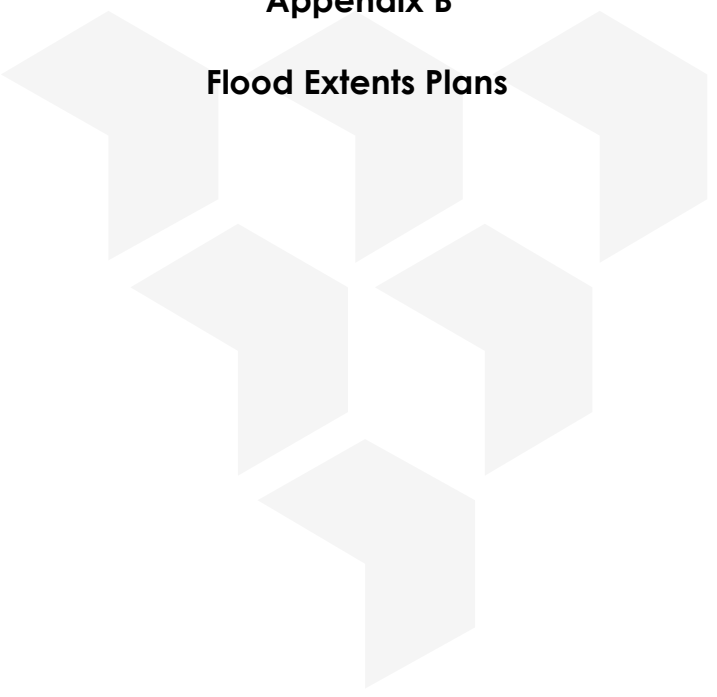

Appendix B

Flood Extents Plans

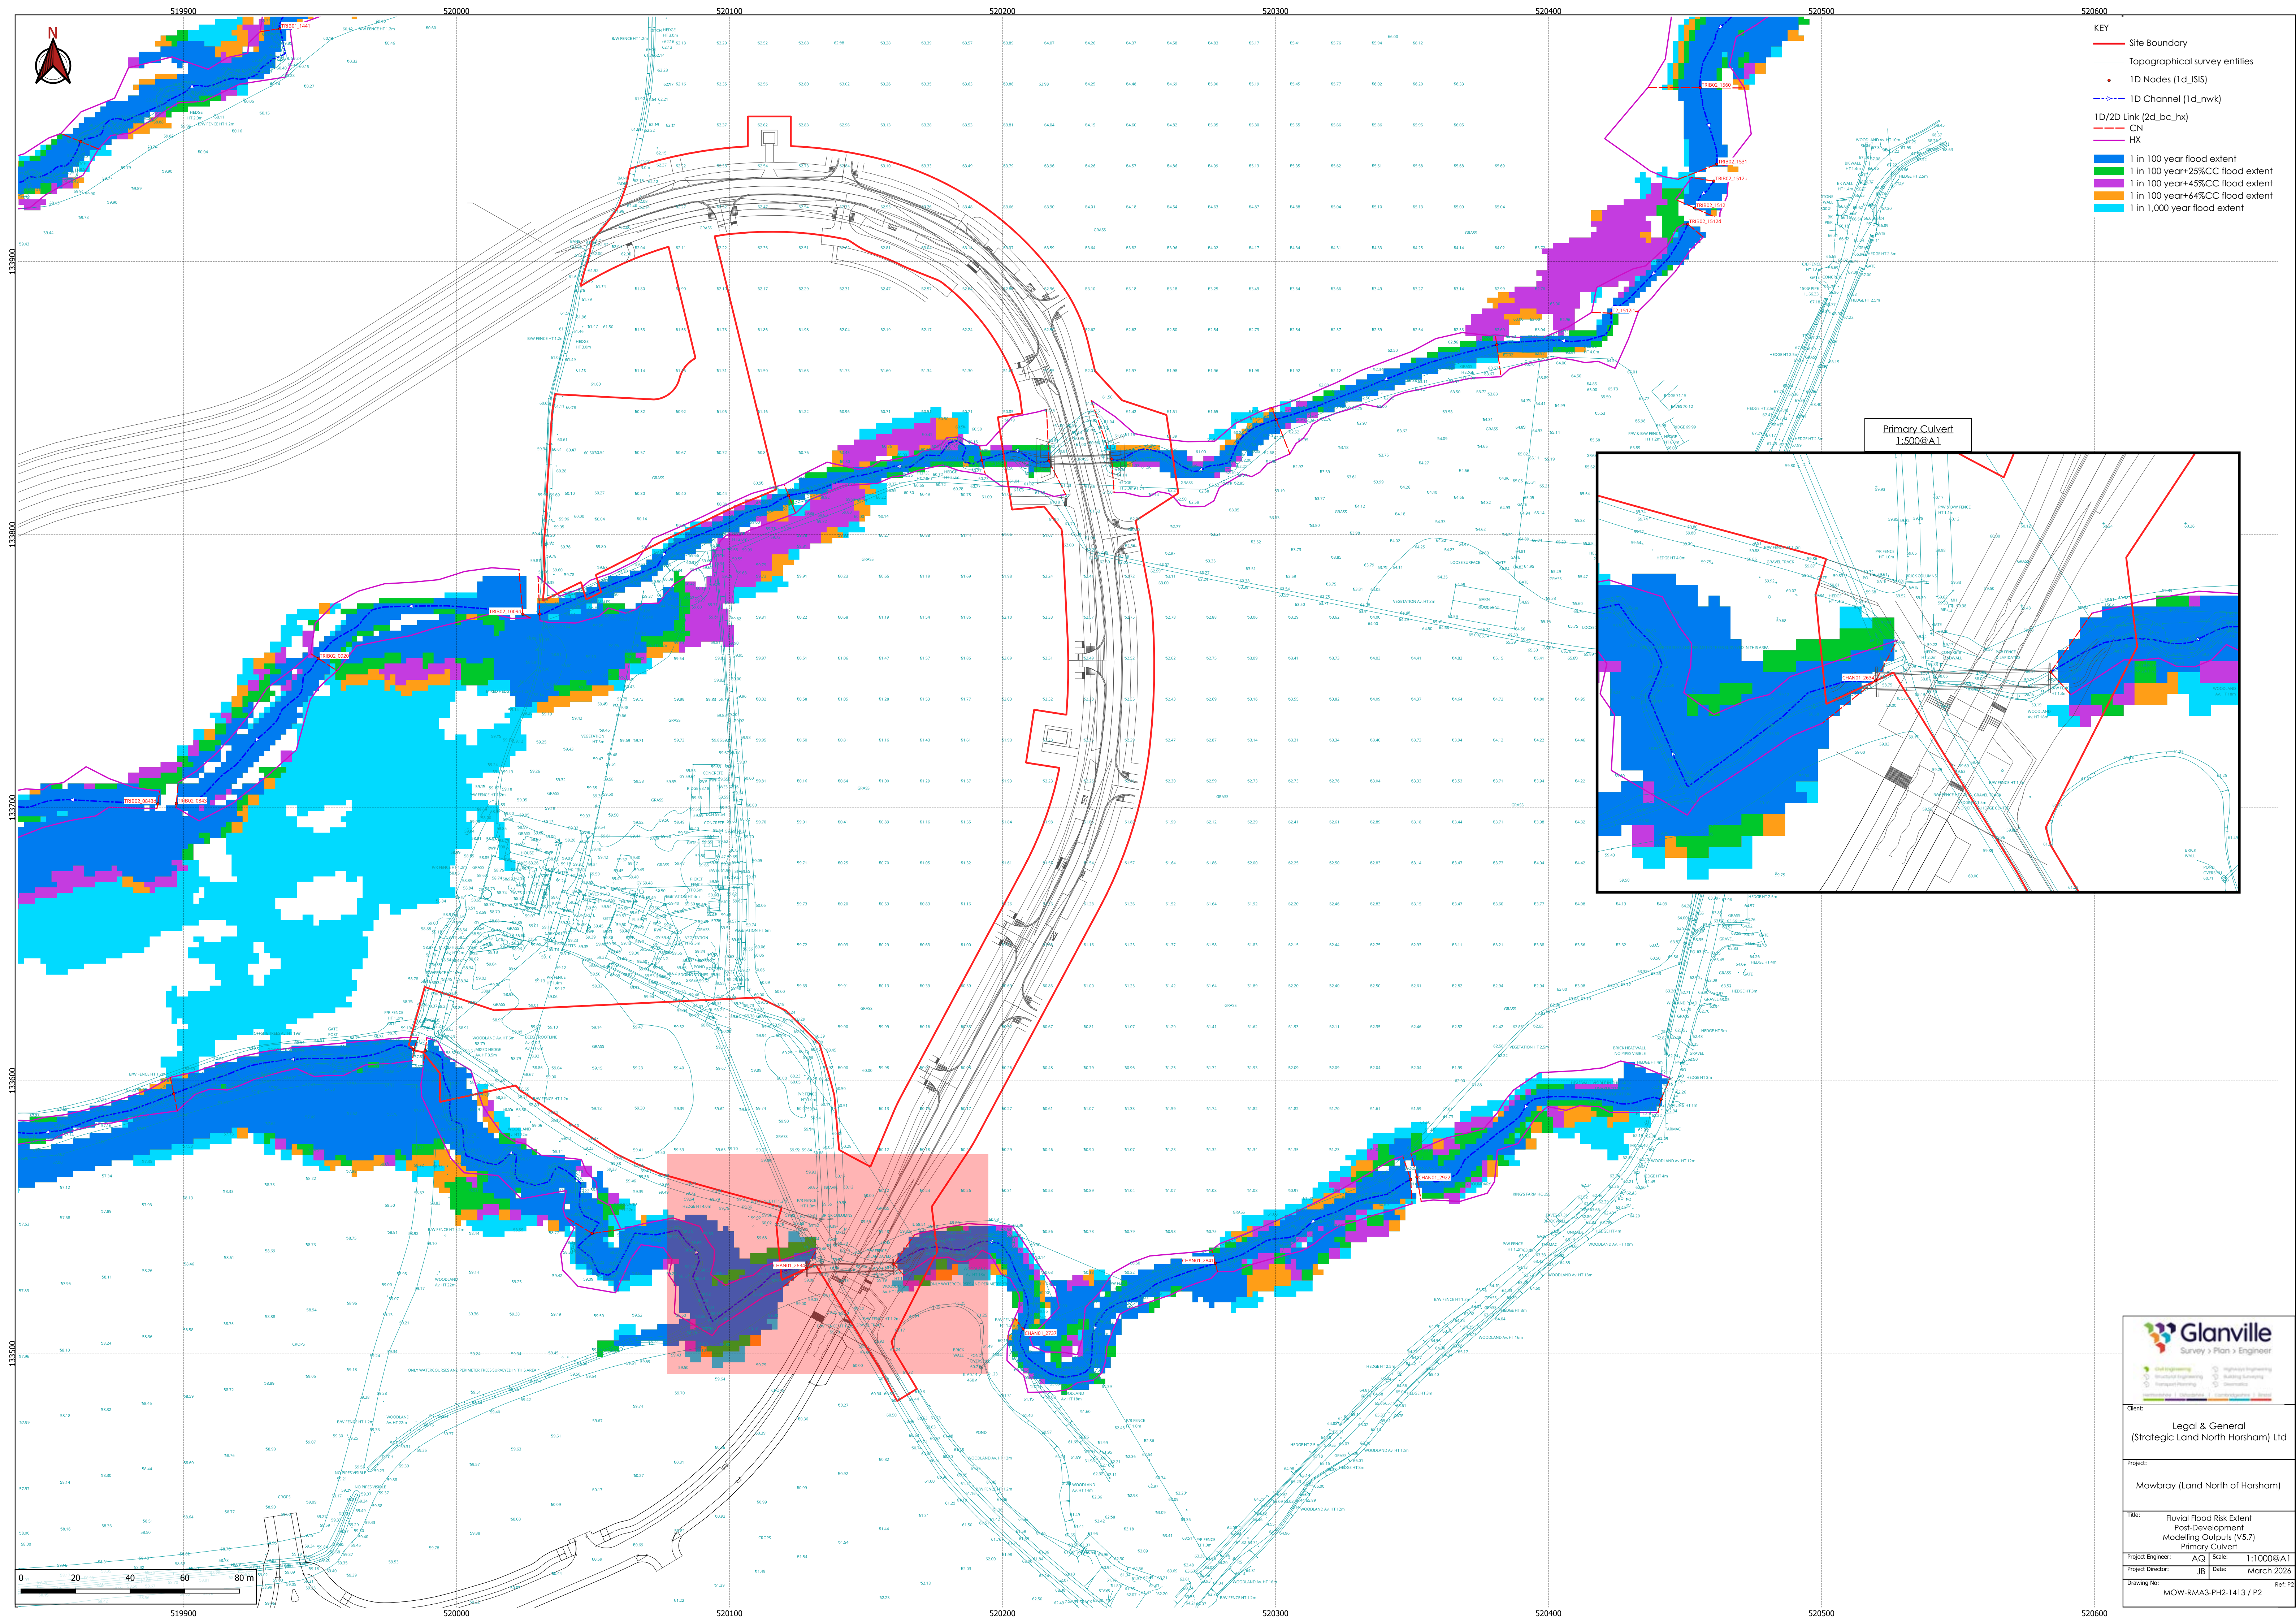

- KEY
- Site Boundary
 - Topographical survey entities
 - 1D Nodes (1d_1SIS)
 - 1D Channel (1d_nwk)
 - 1D/2D Link (2d_bc_hx)
 - CN
 - HX
 - 1 in 100 year flood extent
 - 1 in 100 year+25% CC flood extent
 - 1 in 100 year+45% CC flood extent
 - 1 in 100 year+64% CC flood extent
 - 1 in 1,000 year flood extent

Glanville
Survey & Plan > Engineer

Client:
Legal & General
(Strategic Land North Horsham) Ltd

Project:
Mowbray (Land North of Horsham)

Title:
Fluvial Flood Risk Extent
Post-Development
Modelling Outputs (V5.7)
Primary Culvert

Project Engineer: AQ **Scale:** 1:1000@A1
Project Director: JB **Date:** March 2026

Drawing No: MOW-RMA3-PH2-1413 / P2